


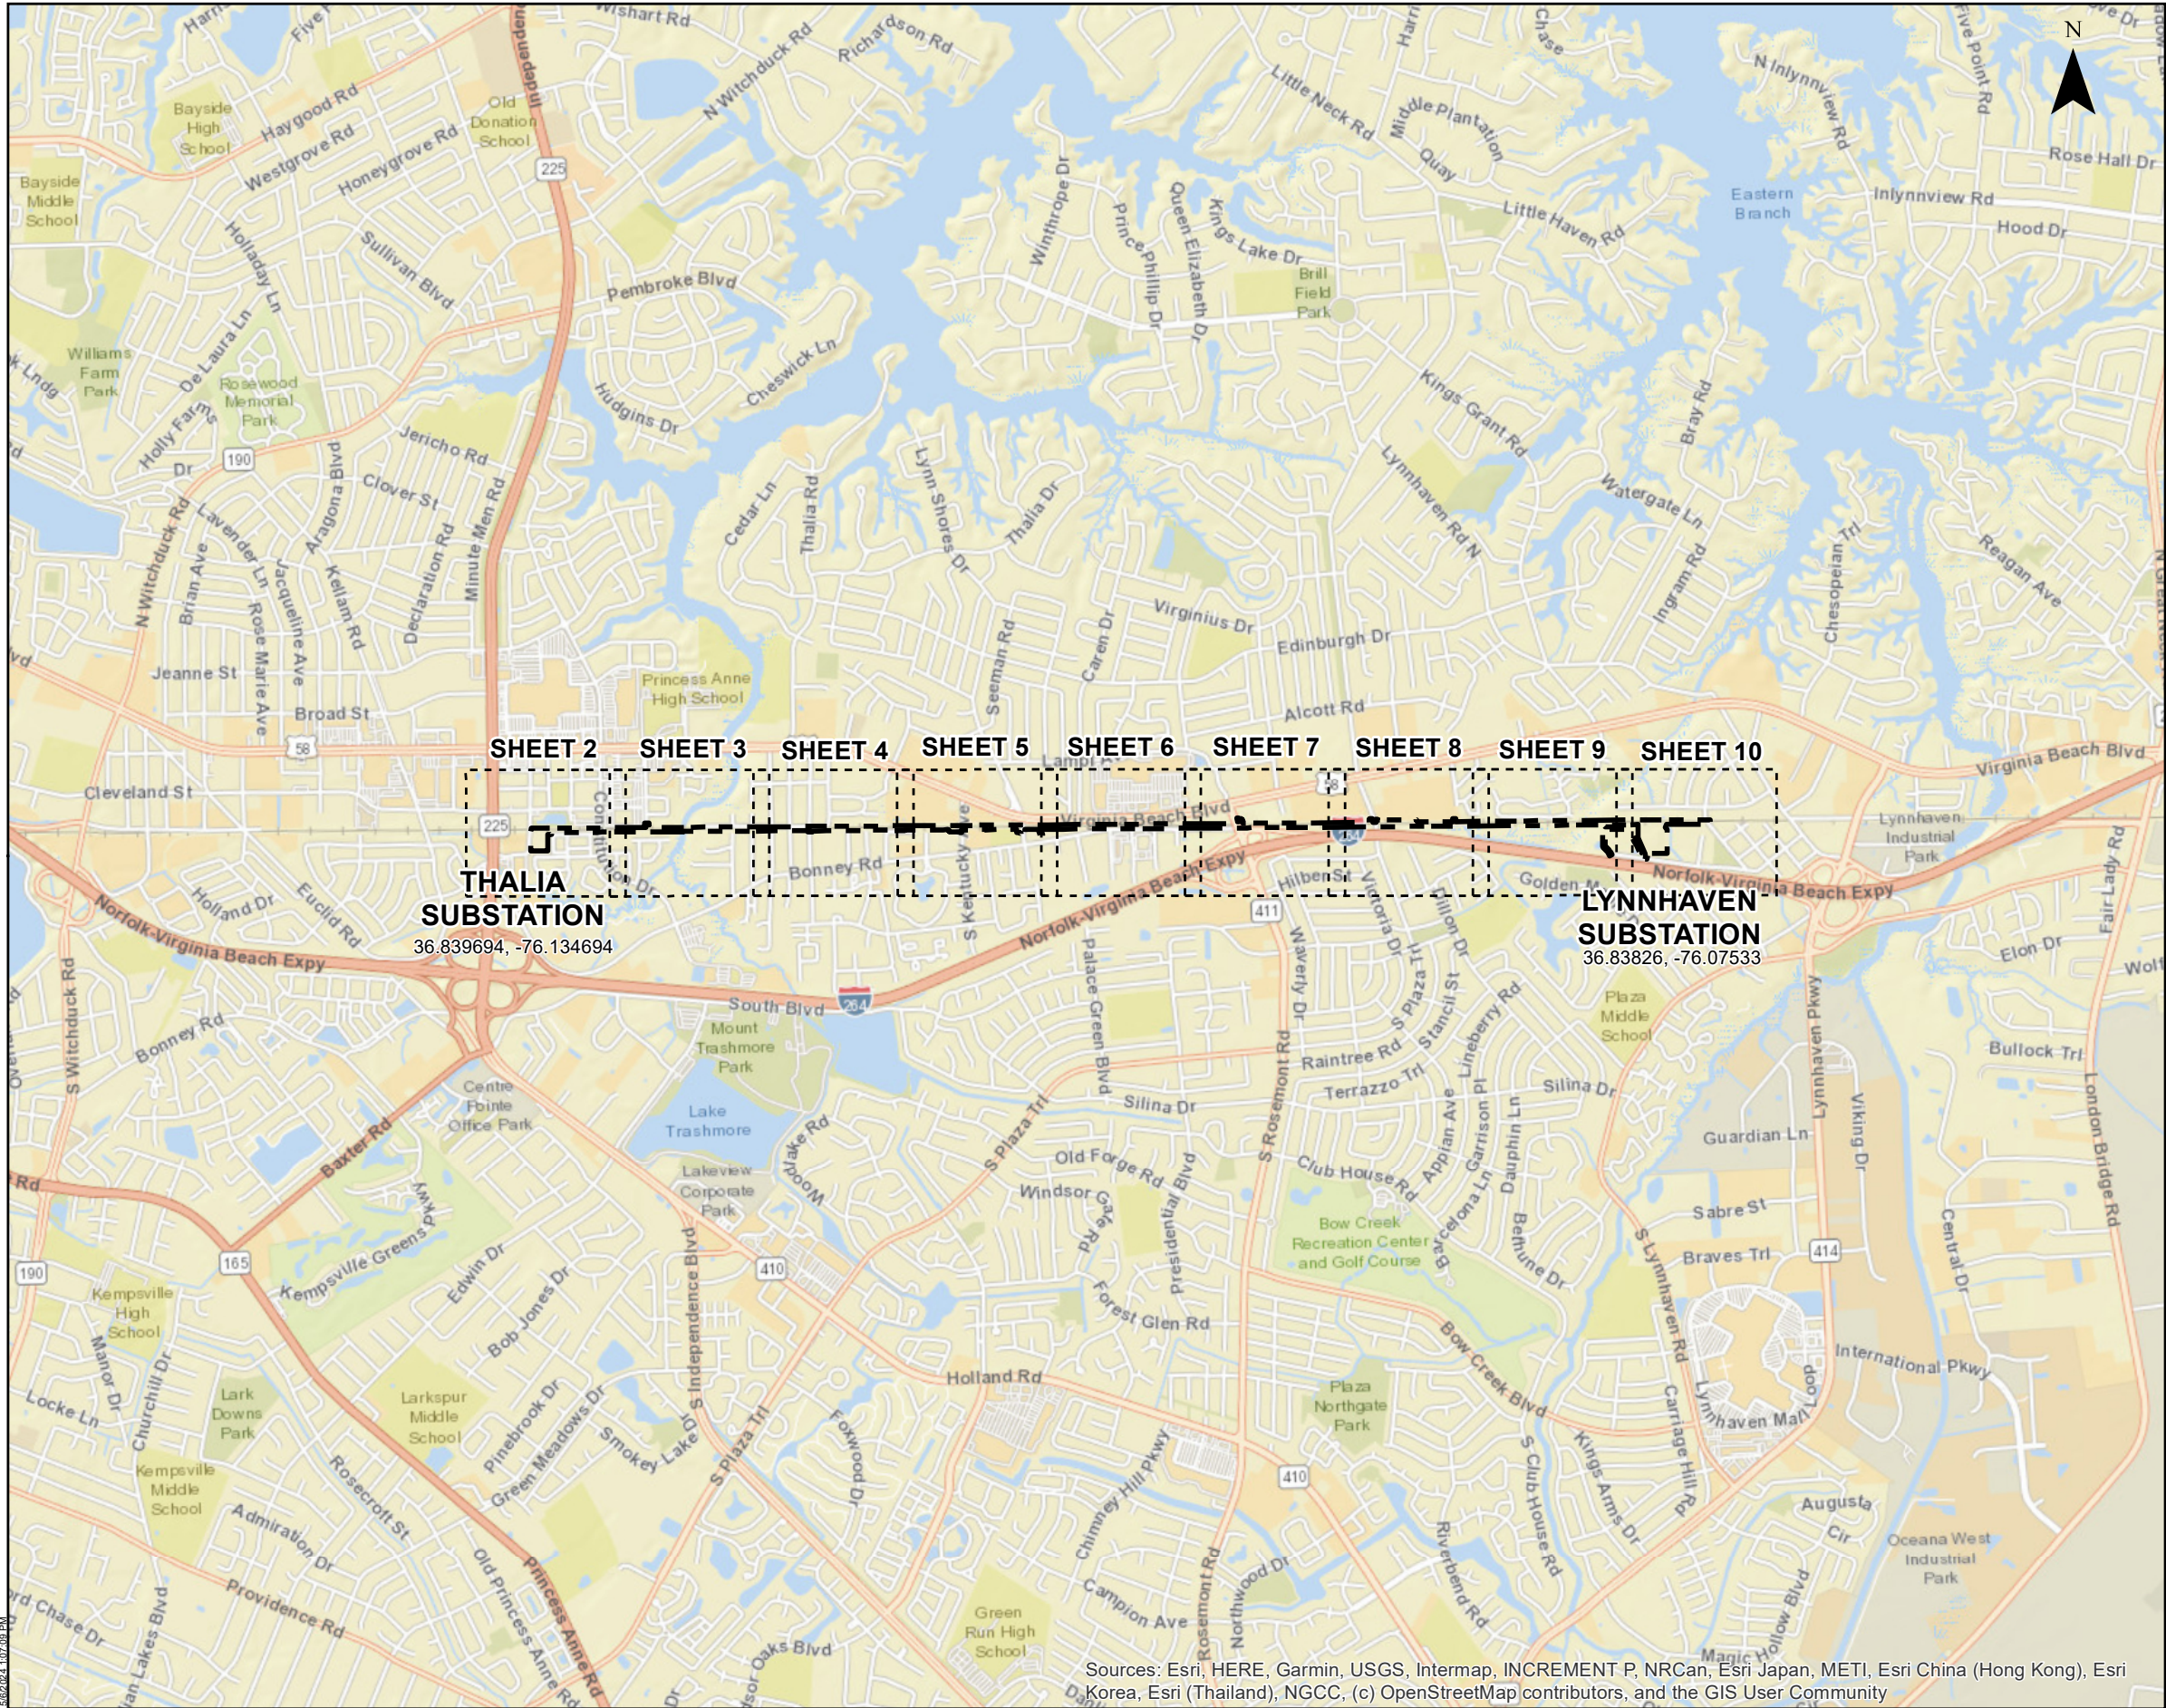

## CONSTRUCTION ACCESS MAP

Line 2007 Lynnhaven - Thalia 230 kV Rebuild

City of Virginia Beach, Virginia

Client:

Dominion Energy Virginia

C2 Env Project:


0235

Prepared By:

JRC

Date:

05/06/24

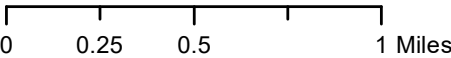


Scale is 1 IN = 0.5 MI when printed at original size of 11x17

## SITE DATA

Project Area

Map Sheet

- Notes:
1. Basemap from ESRI World Street Map and World Imagery
  2. Structure locations and right-of-way dimensions provided by Dominion Energy
  3. Roads, railroads, and parcels from VGIN
  4. Linear features from Dominion ET GIS and HRSD
  5. Contours and slope created from USGS 1 meter x40y408 and x38y408 VA Norfolk 2013 DEMs
  6. Access based on field review with Dominion 4/27/2022, 09/28/2023, and 03/20/2024
  7. Wetland delineation conducted by C2 Environmental February 2023
  8. Public utility features from City of Virginia Beach

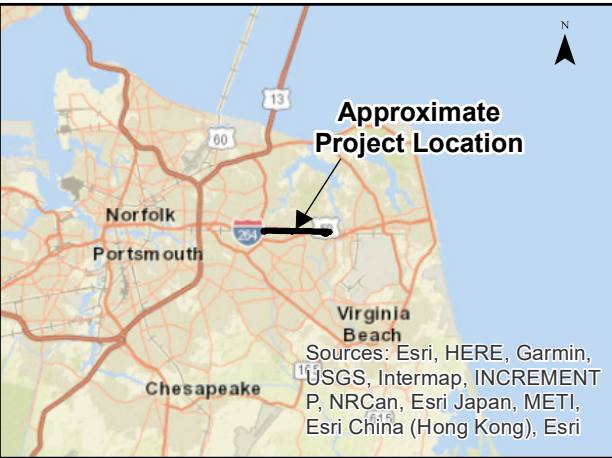


5/6/2024 1:07:03 PM

S:\Projects\0235 - TL2007 Lynnhaven-Thalia\GIS\_CADD\mxd\0235\_access\_index.mxd

Sources: Esri, HERE, Garmin, USGS, Intermap, INCREMENT P, NRCan, Esri Japan, METI, Esri China (Hong Kong), Esri Korea, Esri (Thailand), NGCC, (c) OpenStreetMap contributors, and the GIS User Community





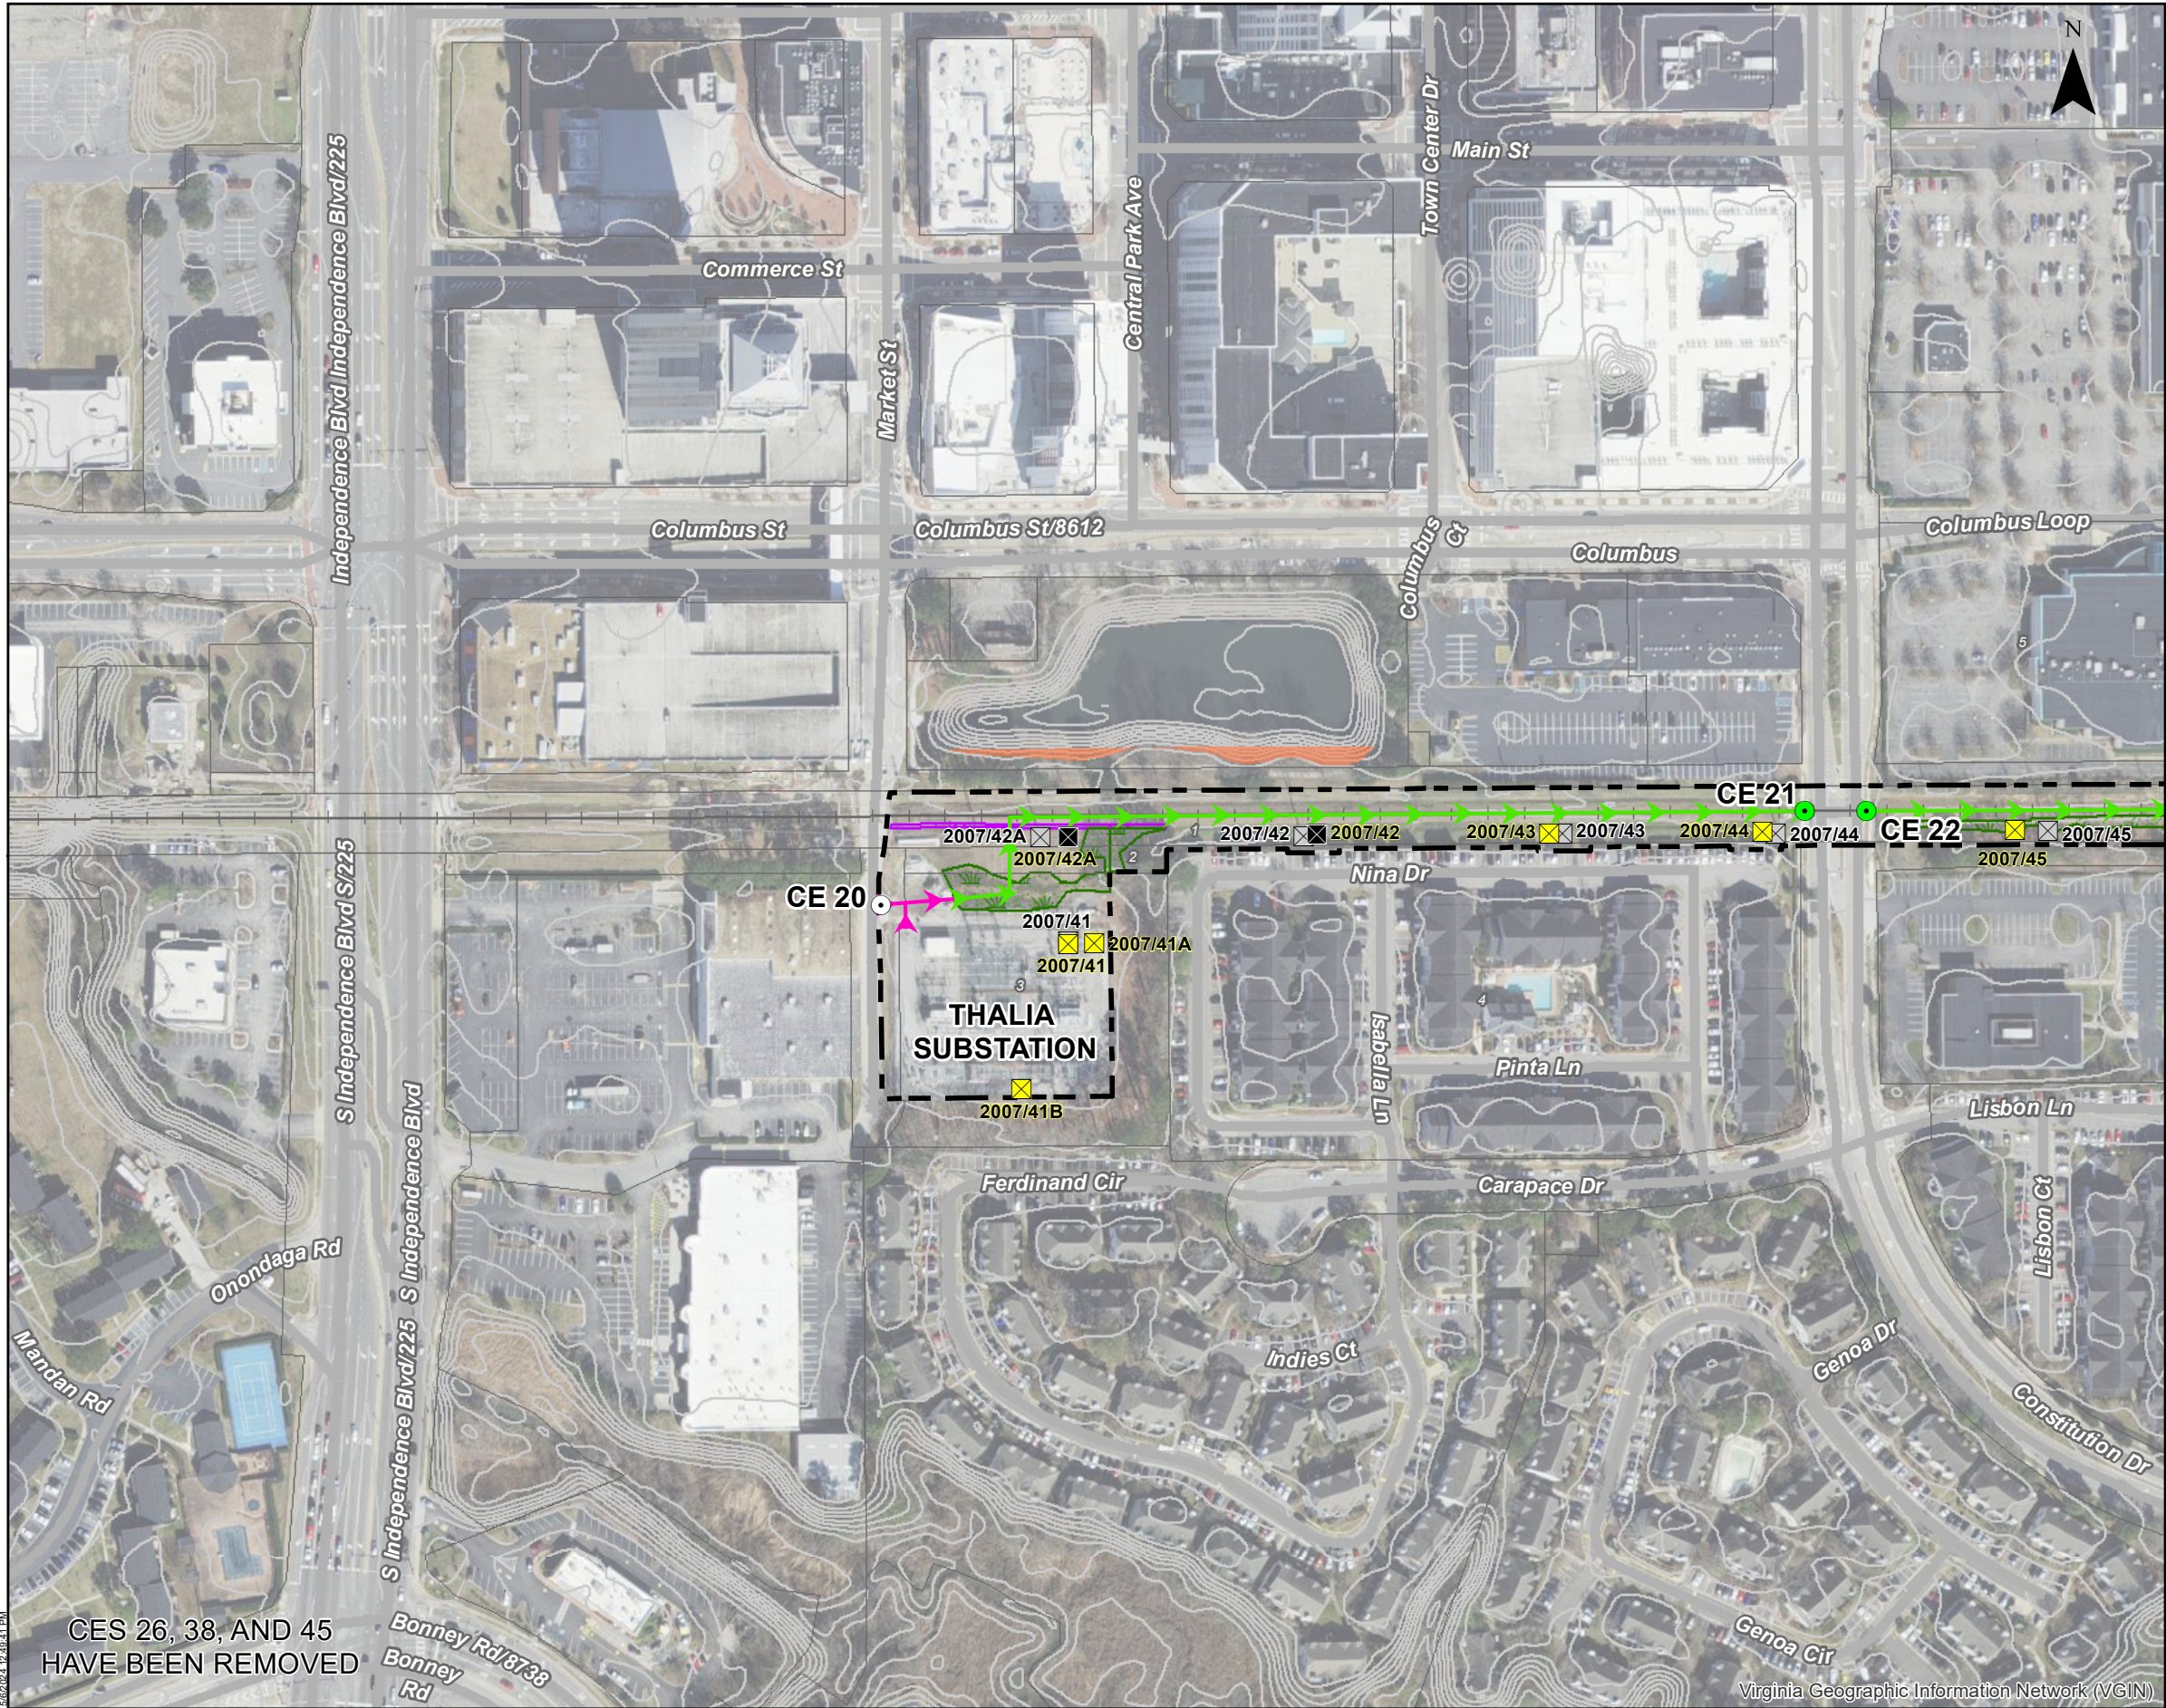


CONSTRUCTION ACCESS MAP

Line 2007 Lynnhaven - Thalia 230 kV Rebuild  
City of Virginia Beach, Virginia


Client:  
Dominion Energy Virginia

|                 |              |          |
|-----------------|--------------|----------|
| C2 Env Project: | Prepared By: | Date:    |
| 0235            | JRC          | 05/06/24 |

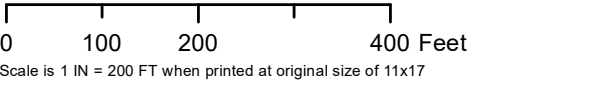

SITE DATA

- Project Area
  - Existing Structure
  - Proposed DDE Structure
  - Proposed Tangent Structure
- Existing Construction Entrance (10)
- Temporary Construction Entrance (14)
- Preferred Access, Existing Paved (+/- 0.38 MI)
- Preferred Access, Existing Gravel (+/- 0.07 MI)
- Preferred Access, No Existing (+/- 3.14 MI)
- Approximate Jurisdictional Ditch Limits (+/- 0.56 AC, +/- 7399 LF)
- Approximate Stream Channel Limits (+/- 0.15 AC, +/- 162 LF)
- Approximate Wetland Limits (+/- 1.25 AC)
- Slopes 12% or Greater
- Existing 1 FT Contour
- Parcel Boundary

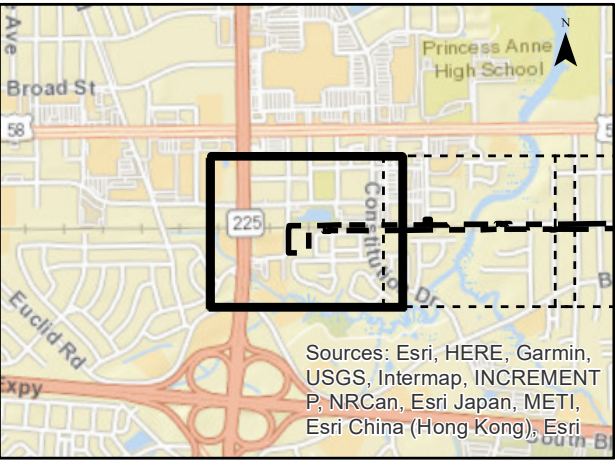





## CONSTRUCTION ACCESS MAP

Line 2007 Lynnhaven - Thalia 230 kV Rebuild  
City of Virginia Beach, Virginia


Client:  
Dominion Energy Virginia

|                 |              |          |
|-----------------|--------------|----------|
| C2 Env Project: | Prepared By: | Date:    |
| 0235            | JRC          | 05/06/24 |




## SITE DATA

- Project Area
  - Existing Structure
  - Proposed DDE Structure
  - Proposed Tangent Structure
  - Existing Construction Entrance (10)
  - Temporary Construction Entrance (14)
  - Preferred Access, Existing Paved (+/- 0.38 MI)
  - Preferred Access, Existing Gravel (+/- 0.07 MI)
  - Preferred Access, No Existing (+/- 3.14 MI)
  - Approximate Jurisdictional Ditch Limits (+/- 0.56 AC, +/- 7399 LF)
  - Approximate Stream Channel Limits (+/- 0.15 AC, +/- 162 LF)
  - Approximate Wetland Limits (+/- 1.25 AC)
  - Slopes 12% or Greater
  - Existing 1 FT Contour
  - Parcel Boundary

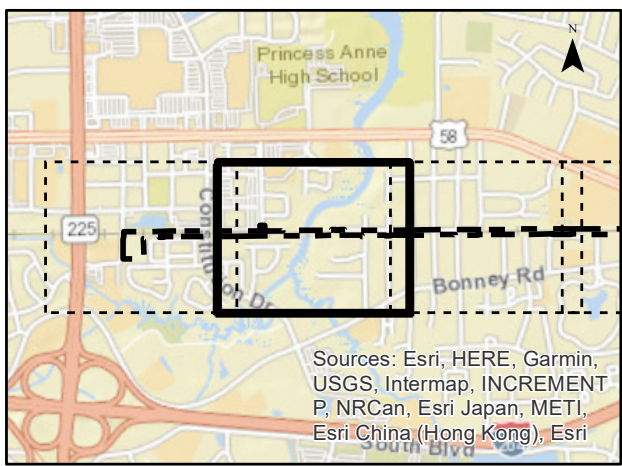



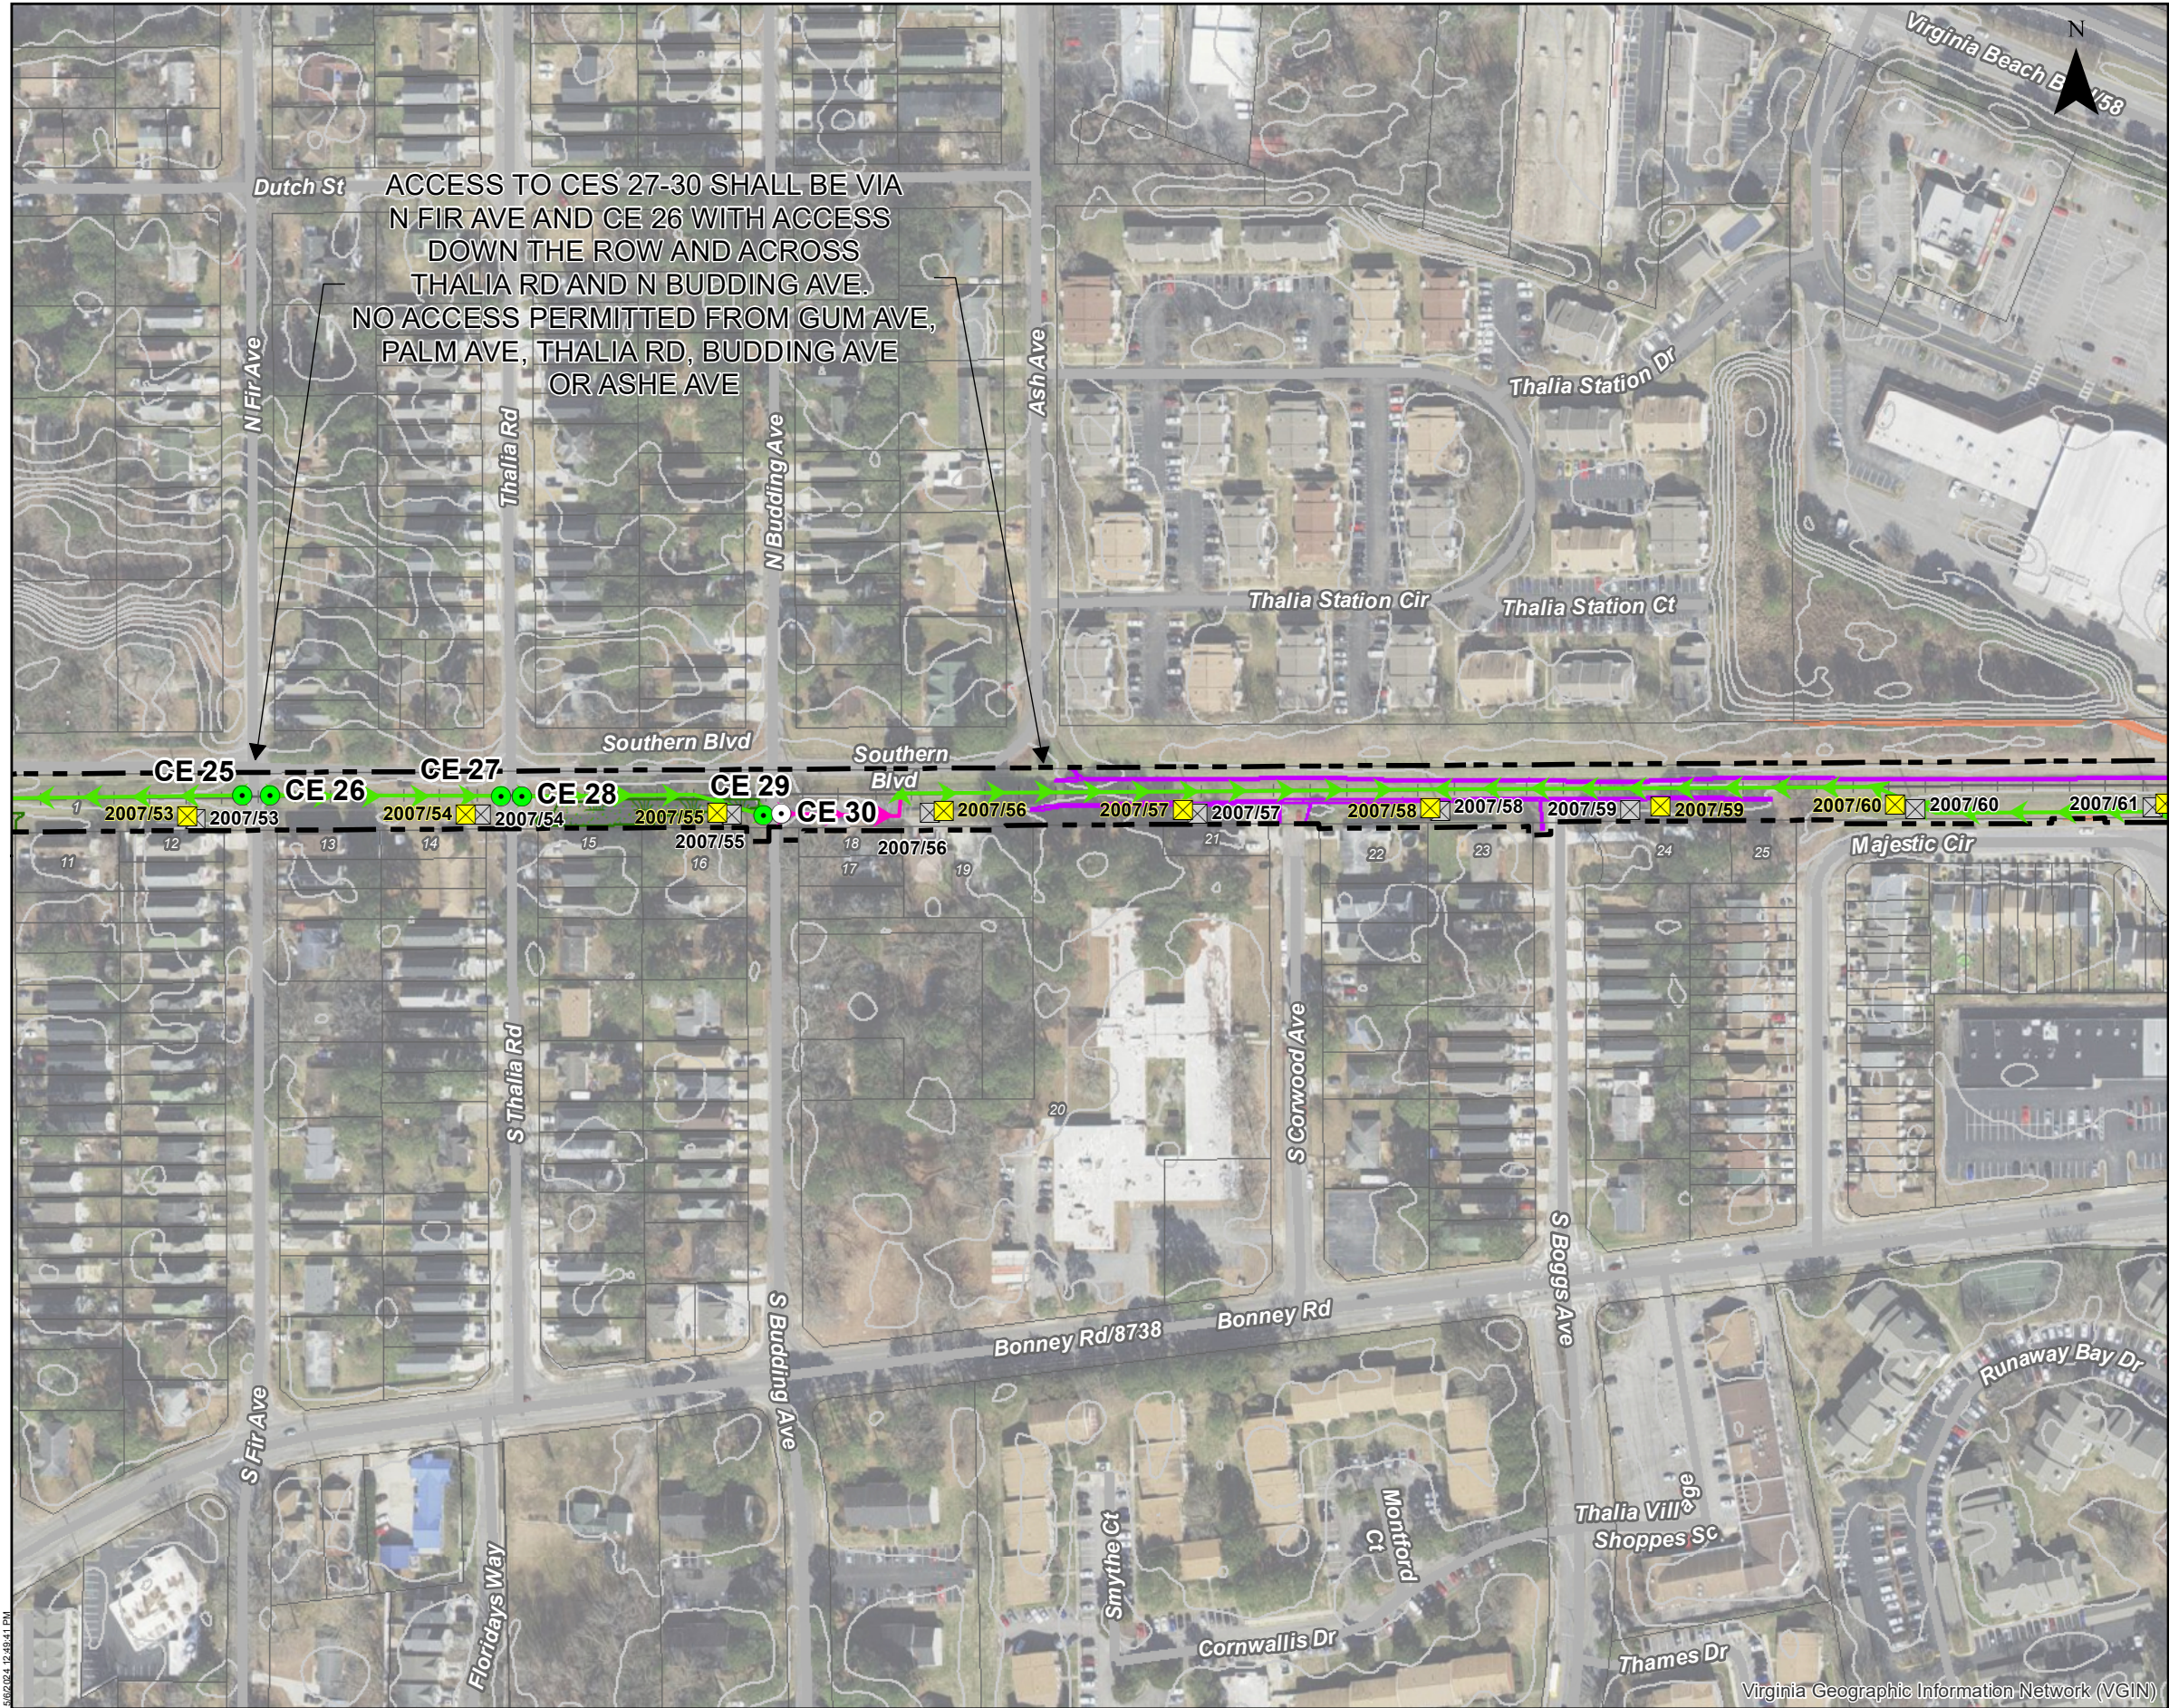

## CONSTRUCTION ACCESS MAP

Line 2007 Lynnhaven - Thalia 230 kV Rebuild

City of Virginia Beach, Virginia

Client:

Dominion Energy Virginia

C2 Env Project:


0235

Prepared By:

JRC

Date:

05/06/24

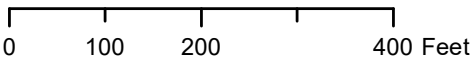


Scale is 1 IN = 200 FT when printed at original size of 11x17


## SITE DATA

### Project Area

- Existing Structure
- Proposed DDE Structure
- Proposed Tangent Structure
- Existing Construction Entrance (10)
- Temporary Construction Entrance (14)
- Preferred Access, Existing Paved (+/- 0.38 MI)
- Preferred Access, Existing Gravel (+/- 0.07 MI)
- Preferred Access, No Existing (+/- 3.14 MI)
- Approximate Jurisdictional Ditch Limits (+/- 0.56 AC, +/- 7399 LF)
- Approximate Stream Channel Limits (+/- 0.15 AC, +/- 162 LF)
- Approximate Wetland Limits (+/- 1.25 AC)
- Slopes 12% or Greater
- Existing 1 FT Contour
- Parcel Boundary

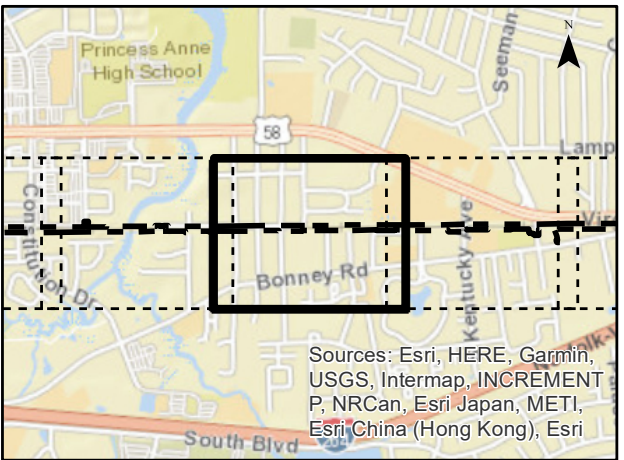



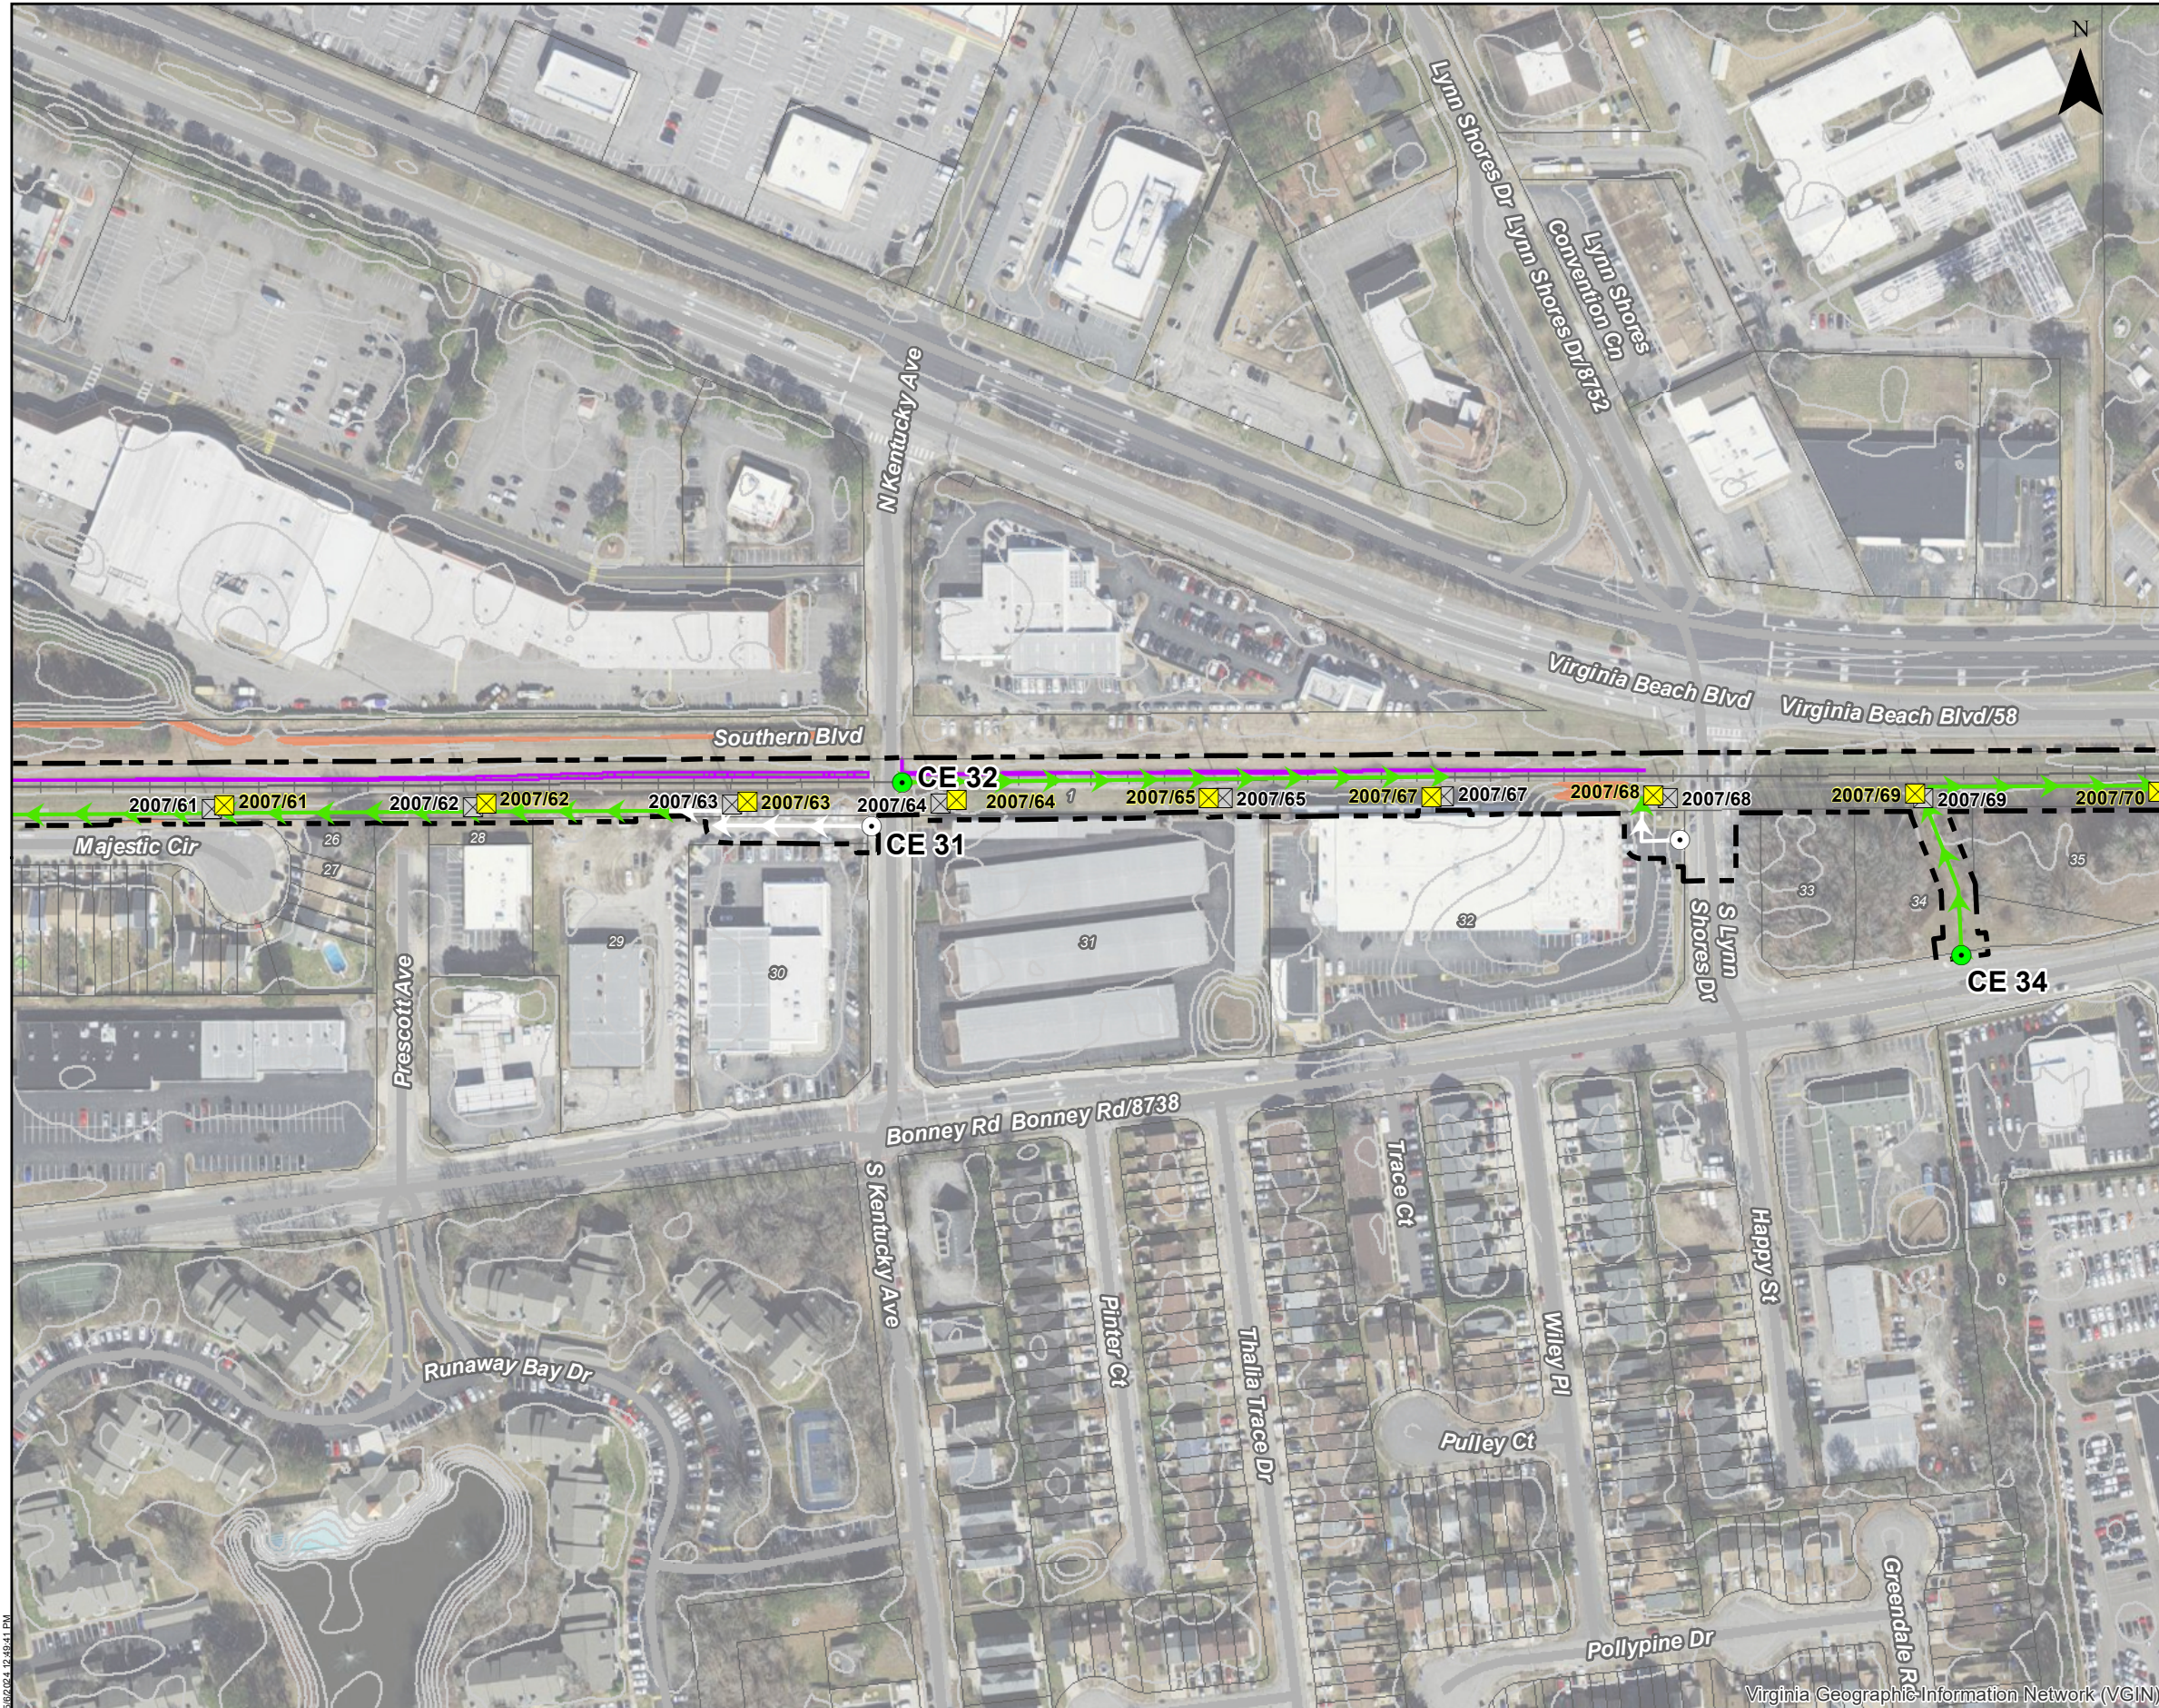

## CONSTRUCTION ACCESS MAP

Line 2007 Lynnhaven - Thalia 230 kV Rebuild  
City of Virginia Beach, Virginia


Client:  
Dominion Energy Virginia

|                 |              |          |
|-----------------|--------------|----------|
| C2 Env Project: | Prepared By: | Date:    |
| 0235            | JRC          | 05/06/24 |

0 100 200 400 Feet  
Scale is 1 IN = 200 FT when printed at original size of 11x17

## SITE DATA

- Project Area
  - Existing Structure
  - Proposed DDE Structure
  - Proposed Tangent Structure
  - Existing Construction Entrance (10)
  - Temporary Construction Entrance (14)
  - Preferred Access, Existing Paved (+/- 0.38 MI)
  - Preferred Access, Existing Gravel (+/- 0.07 MI)
  - Preferred Access, No Existing (+/- 3.14 MI)
  - Approximate Jurisdictional Ditch Limits (+/- 0.56 AC, +/- 7399 LF)
  - Approximate Stream Channel Limits (+/- 0.15 AC, +/- 162 LF)
  - Approximate Wetland Limits (+/- 1.25 AC)
  - Slopes 12% or Greater
  - Existing 1 FT Contour
  - Parcel Boundary

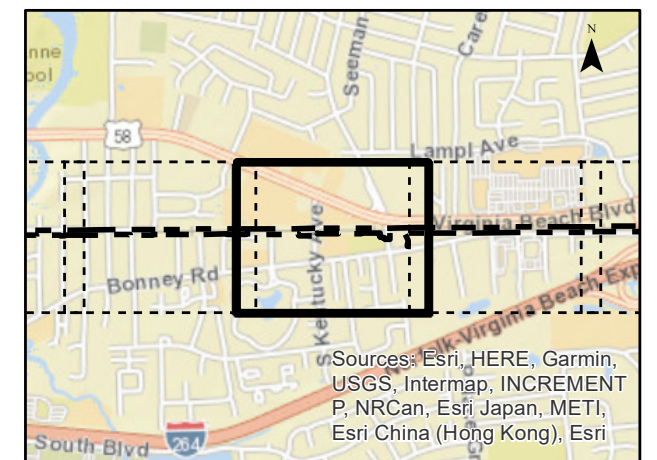

Sources: Esri, HERE, Garmin, USGS, Intermap, INCREMENT P, NRCan, Esri Japan, METI, Esri China (Hong Kong), Esri






CONSTRUCTION ACCESS MAP

Line 2007 Lynnhaven - Thalia 230 kV Rebuild  
City of Virginia Beach, Virginia


Client:  
Dominion Energy Virginia

|                 |              |          |
|-----------------|--------------|----------|
| C2 Env Project: | Prepared By: | Date:    |
| 0235            | JRC          | 05/06/24 |

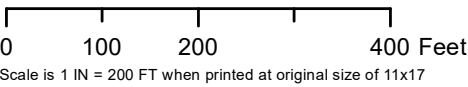

SITE DATA


- Project Area
  - Existing Structure
  - Proposed DDE Structure
  - Proposed Tangent Structure
- Existing Construction Entrance (10)
- Temporary Construction Entrance (14)
- Preferred Access, Existing Paved (+/- 0.38 MI)
- Preferred Access, Existing Gravel (+/- 0.07 MI)
- Preferred Access, No Existing (+/- 3.14 MI)
- Approximate Jurisdictional Ditch Limits (+/- 0.56 AC, +/- 7399 LF)
- Approximate Stream Channel Limits (+/- 0.15 AC, +/- 162 LF)
- Approximate Wetland Limits (+/- 1.25 AC)
- Slopes 12% or Greater
- Existing 1 FT Contour
- Parcel Boundary

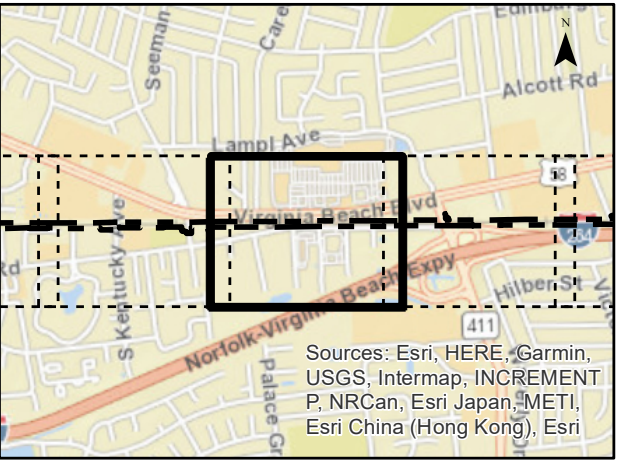

Sources: Esri, HERE, Garmin, USGS, Intermap, INCREMENT P, NRCan, Esri Japan, METI, Esri China (Hong Kong), Esri





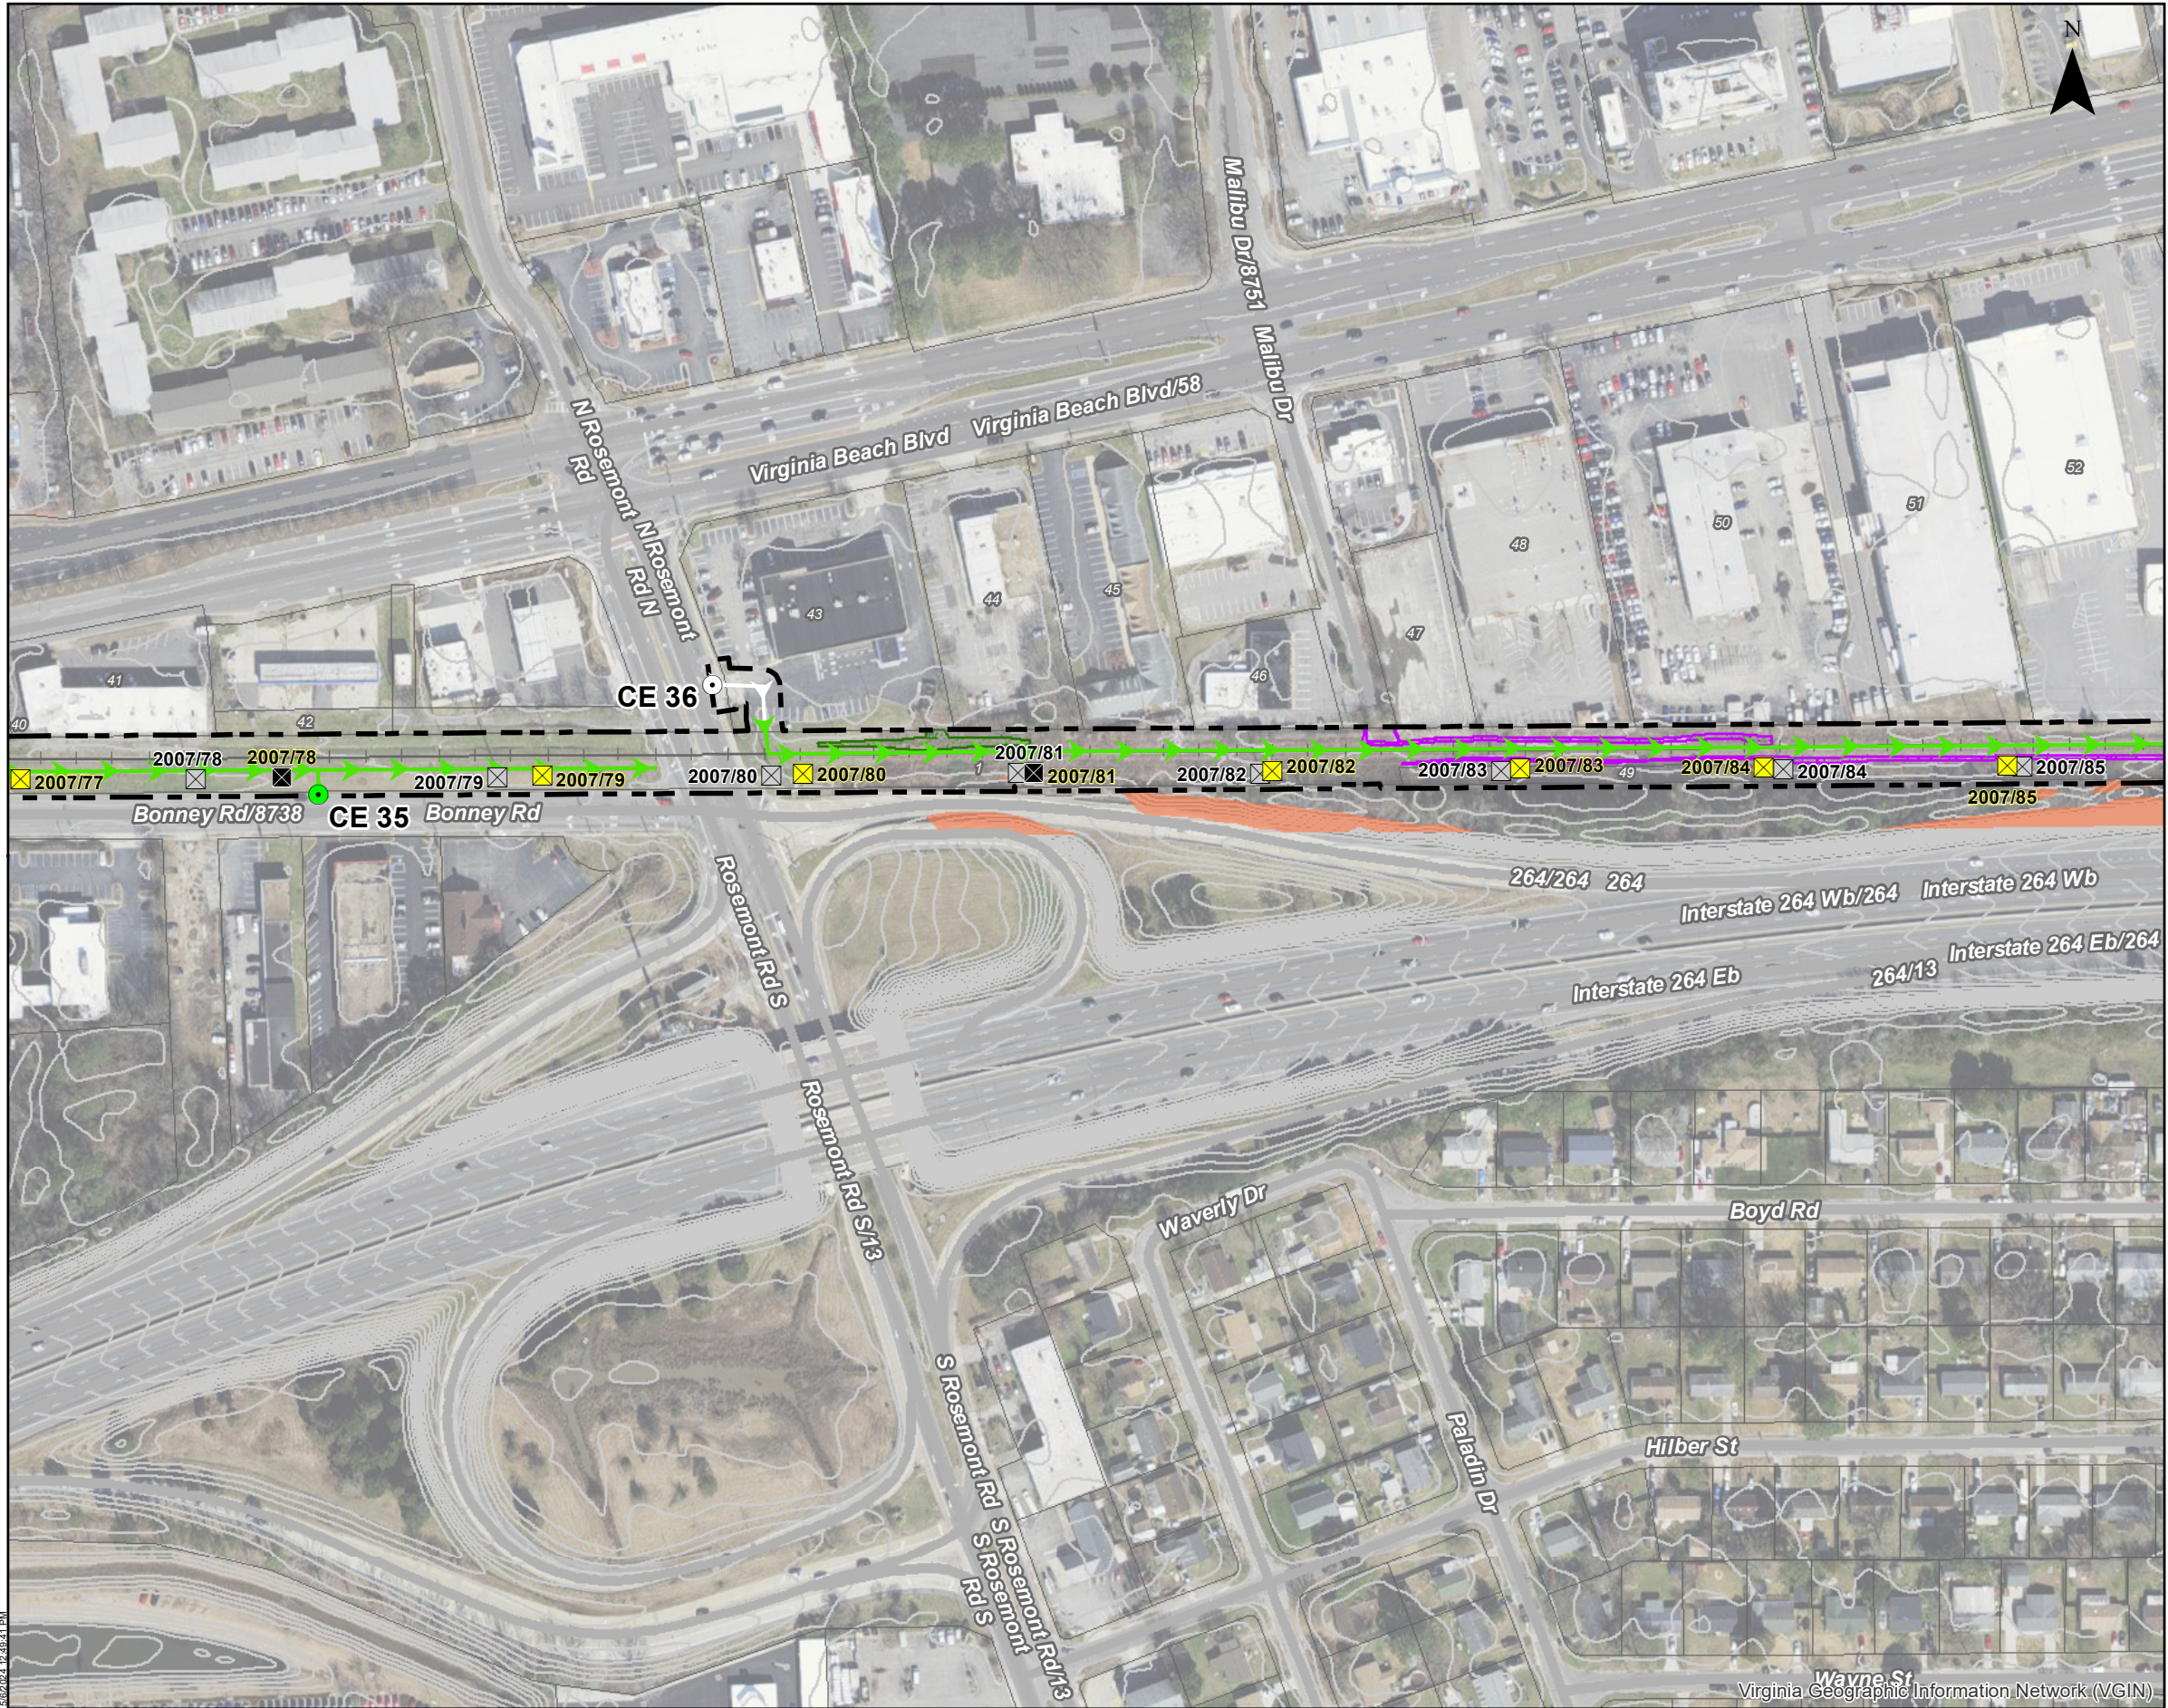

CONSTRUCTION ACCESS MAP

Line 2007 Lynnhaven - Thalia 230 kV Rebuild  
City of Virginia Beach, Virginia


Client:  
Dominion Energy Virginia

|                         |                     |                   |
|-------------------------|---------------------|-------------------|
| C2 Env Project:<br>0235 | Prepared By:<br>JRC | Date:<br>05/06/24 |
|-------------------------|---------------------|-------------------|




SITE DATA

- Project Area
  - Existing Structure
  - Proposed DDE Structure
  - Proposed Tangent Structure
  - Existing Construction Entrance (10)
  - Temporary Construction Entrance (14)
  - Preferred Access, Existing Paved (+/- 0.38 MI)
  - Preferred Access, Existing Gravel (+/- 0.07 MI)
  - Preferred Access, No Existing (+/- 3.14 MI)
  - Approximate Jurisdictional Ditch Limits (+/- 0.56 AC, +/- 7399 LF)
  - Approximate Stream Channel Limits (+/- 0.15 AC, +/- 162 LF)
  - Approximate Wetland Limits (+/- 1.25 AC)
  - Slopes 12% or Greater
  - Existing 1 FT Contour
  - Parcel Boundary

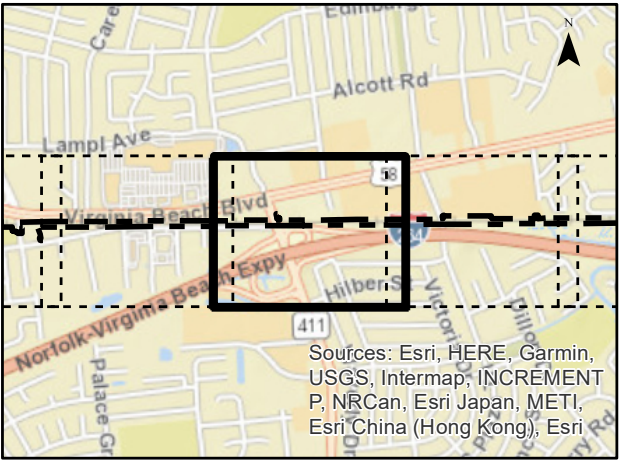



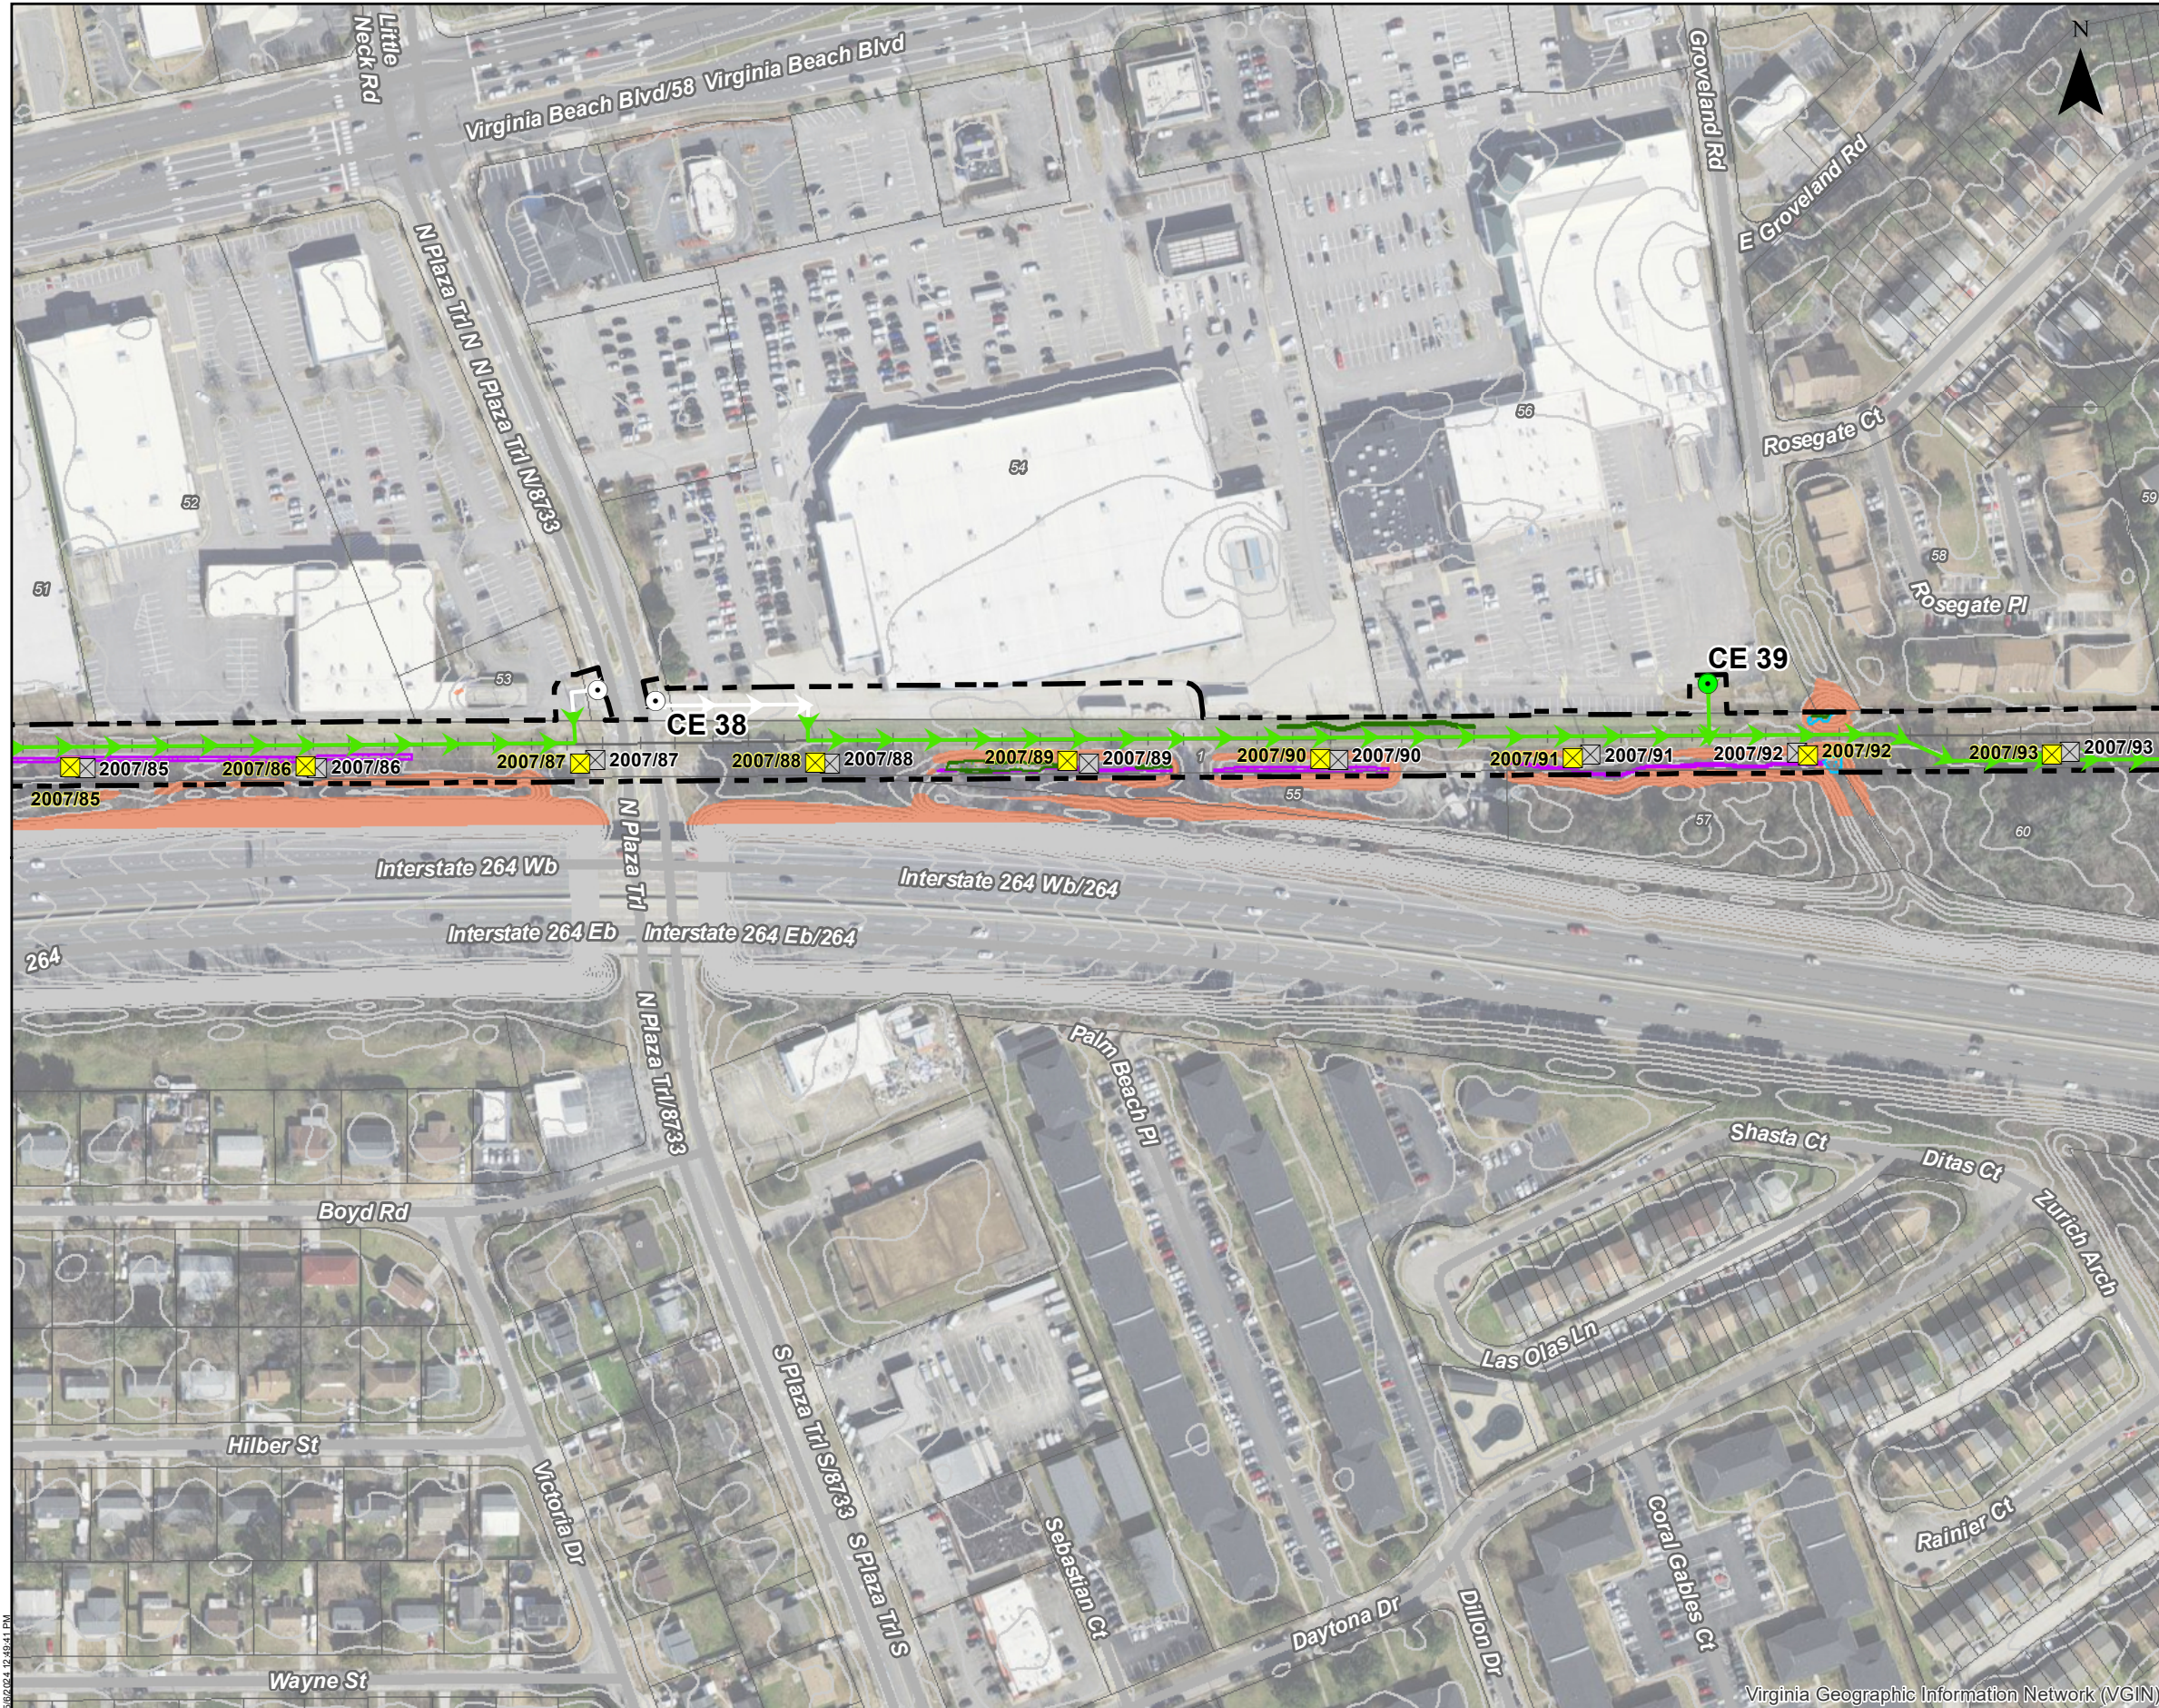

## CONSTRUCTION ACCESS MAP

Line 2007 Lynnhaven - Thalia 230 kV Rebuild

City of Virginia Beach, Virginia

Client:

Dominion Energy Virginia

C2 Env Project:

0235

Prepared By:

JRC

Date:


05/06/24

0 100 200 400 Feet  
Scale is 1 IN = 200 FT when printed at original size of 11x17

## SITE DATA

### Project Area

- Existing Structure
- Proposed DDE Structure
- Proposed Tangent Structure
- Existing Construction Entrance (10)
- Temporary Construction Entrance (14)
- Preferred Access, Existing Paved (+/- 0.38 MI)
- Preferred Access, Existing Gravel (+/- 0.07 MI)
- Preferred Access, No Existing (+/- 3.14 MI)
- Approximate Jurisdictional Ditch Limits (+/- 0.56 AC, +/- 7399 LF)
- Approximate Stream Channel Limits (+/- 0.15 AC, +/- 162 LF)
- Approximate Wetland Limits (+/- 1.25 AC)
- Slopes 12% or Greater
- Existing 1 FT Contour
- Parcel Boundary

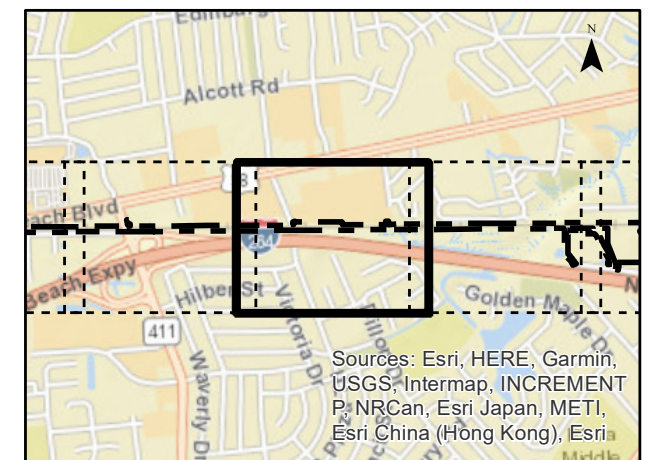

Sources: Esri, HERE, Garmin, USGS, Intermap, INCREMENT P, NRCan, Esri Japan, METI, Esri China (Hong Kong), Esri




SHEET 8 OF 10

5/6/2024, 12:48:41 PM

S:\Projects\0235 - TL2007 Lynnhaven-Thalia\GIS\_CADD\mxd\0235\_access\_mapbook.mxd

Virginia Geographic Information Network (VGIN)



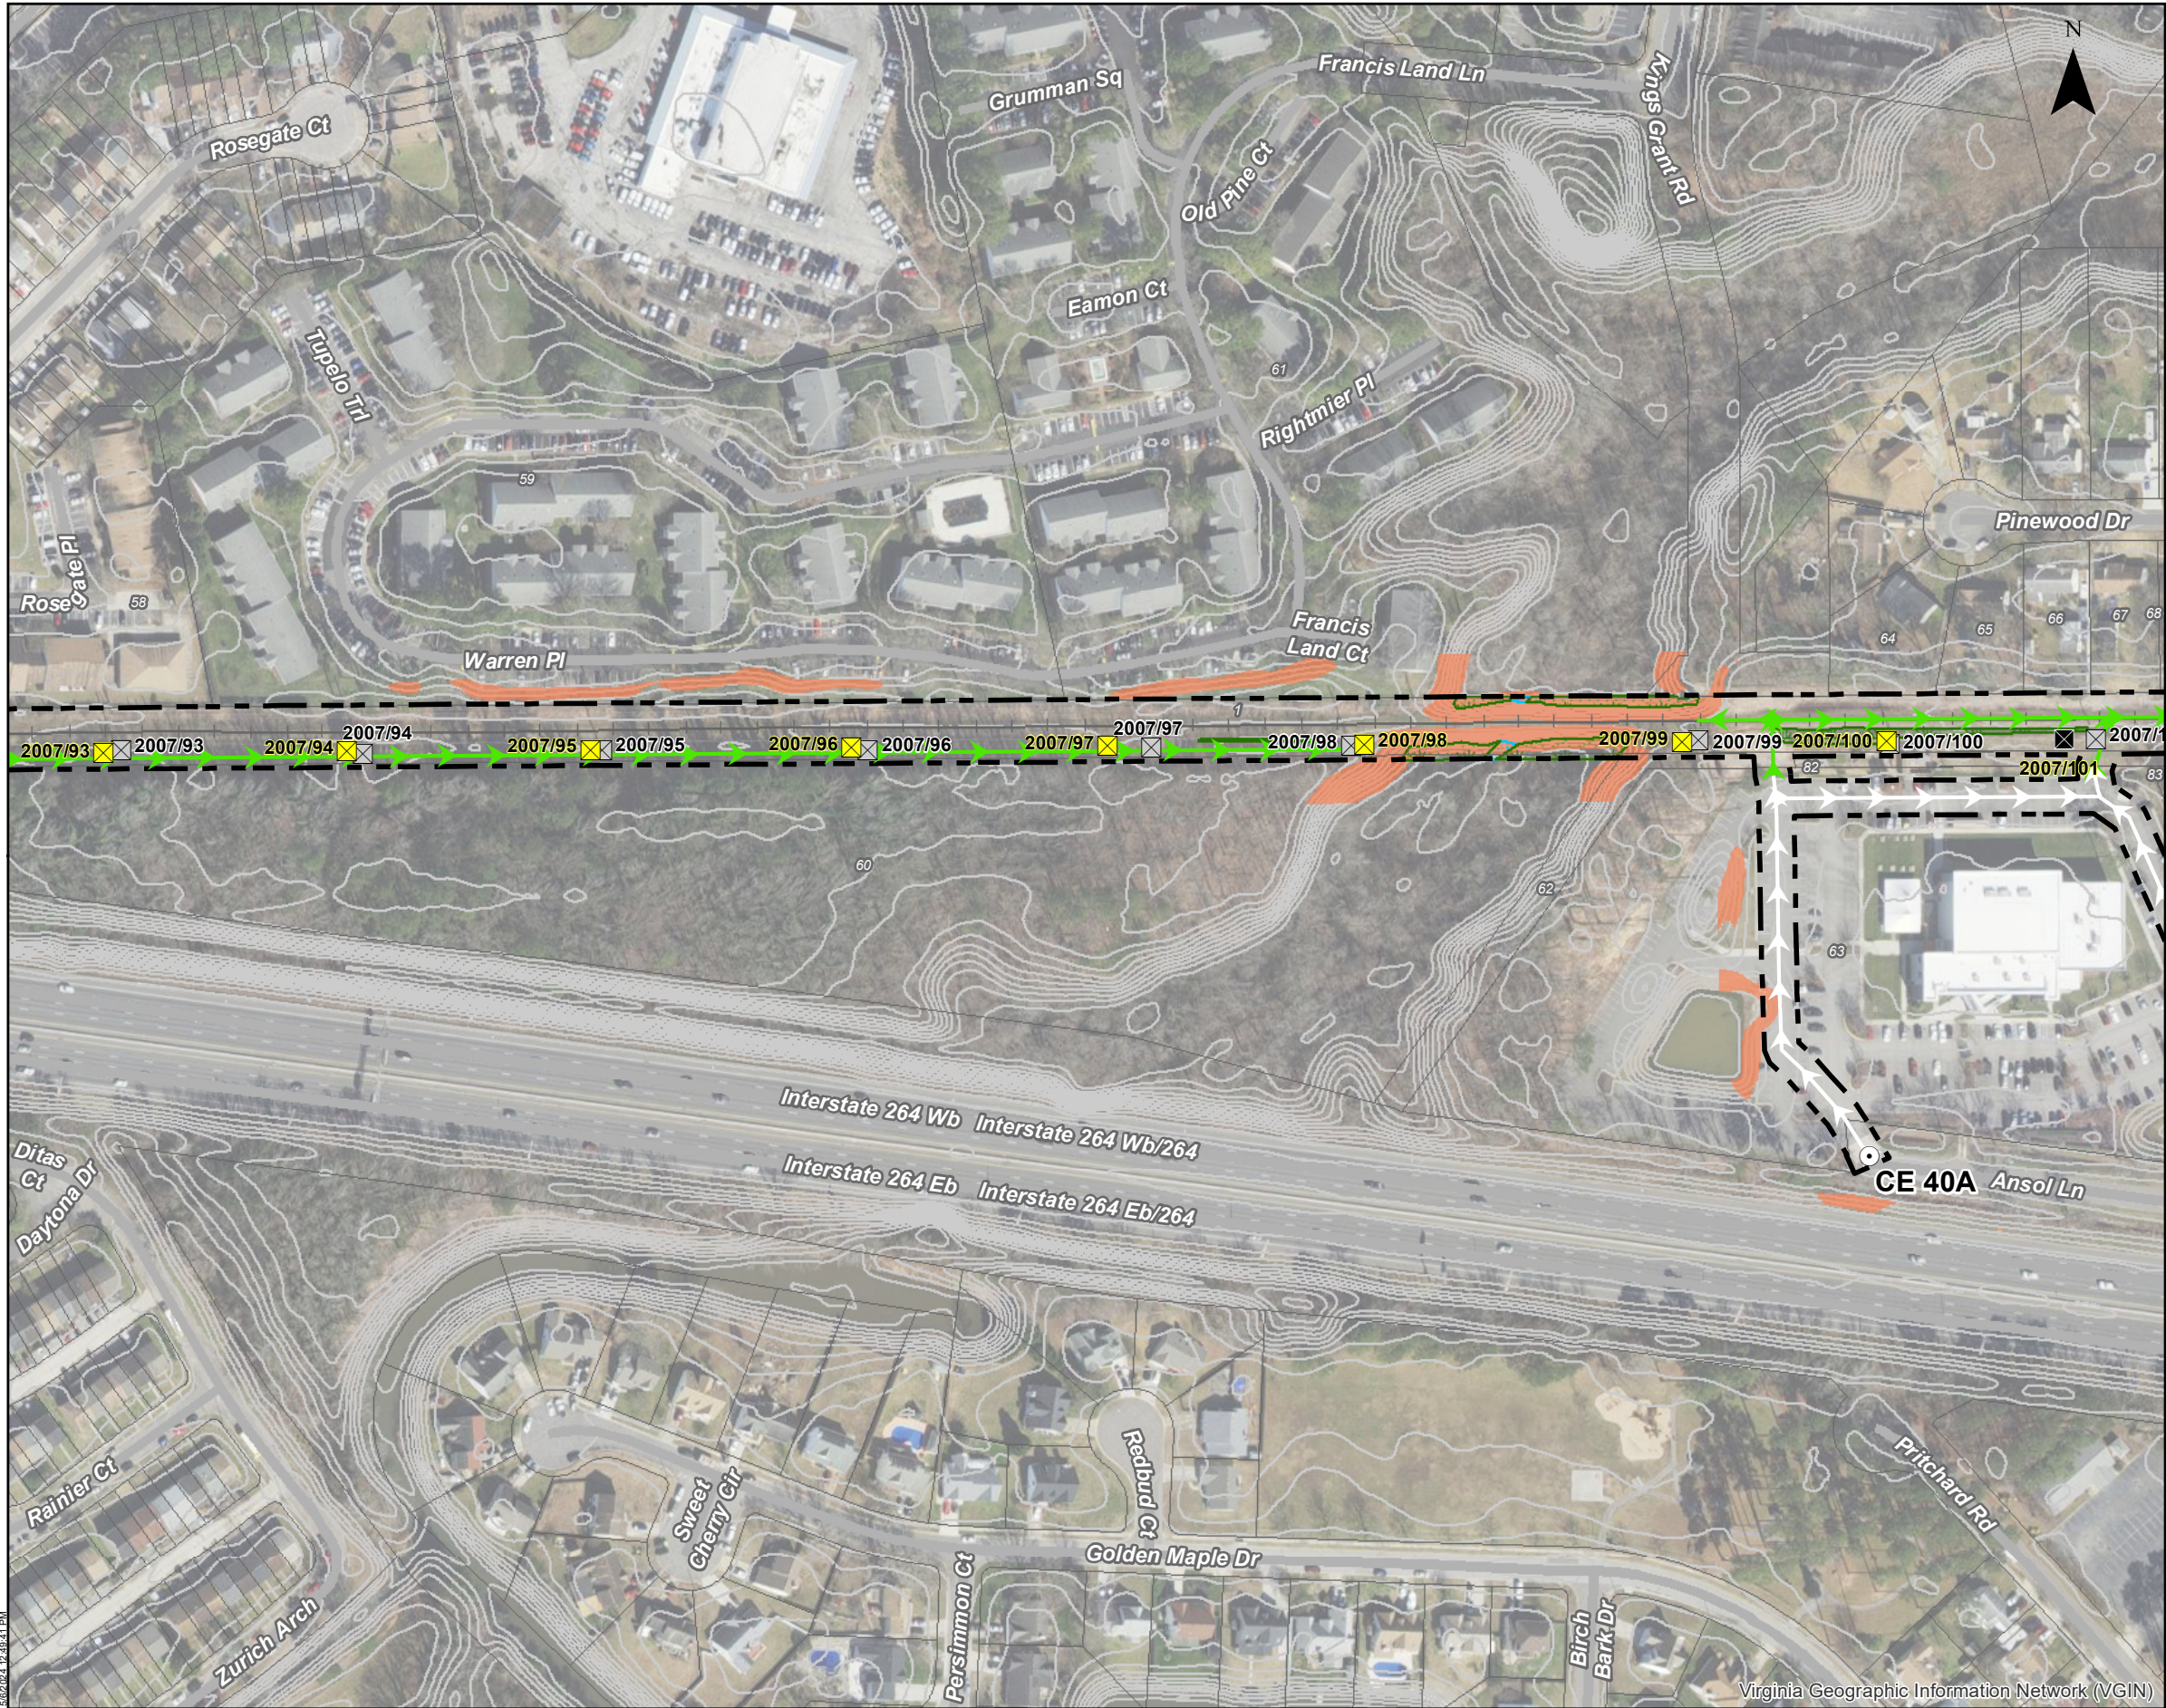

**CONSTRUCTION ACCESS MAP**

Line 2007 Lynnhaven - Thalia 230 kV Rebuild  
City of Virginia Beach, Virginia


Client:  
Dominion Energy Virginia

|                 |              |          |
|-----------------|--------------|----------|
| C2 Env Project: | Prepared By: | Date:    |
| 0235            | JRC          | 05/06/24 |

0 100 200 400 Feet  
Scale is 1 IN = 200 FT when printed at original size of 11x17

**SITE DATA**

- Project Area
  - Existing Structure
  - Proposed DDE Structure
  - Proposed Tangent Structure
  - Existing Construction Entrance (10)
  - Temporary Construction Entrance (14)
- Preferred Access, Existing Paved (+/- 0.38 MI)
- Preferred Access, Existing Gravel (+/- 0.07 MI)
- Preferred Access, No Existing (+/- 3.14 MI)
- Approximate Jurisdictional Ditch Limits (+/- 0.56 AC, +/- 7399 LF)
- Approximate Stream Channel Limits (+/- 0.15 AC, +/- 162 LF)
- Approximate Wetland Limits (+/- 1.25 AC)
- Slopes 12% or Greater
- Existing 1 FT Contour
- Parcel Boundary

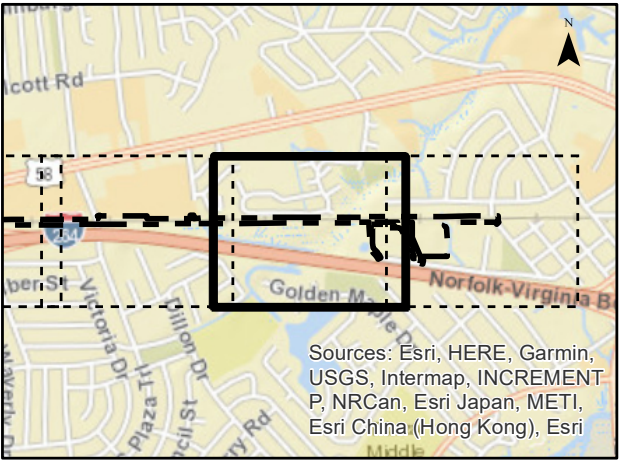





## CONSTRUCTION ACCESS MAP

Line 2007 Lynnhaven - Thalia 230 kV Rebuild  
City of Virginia Beach, Virginia


Client:  
Dominion Energy Virginia

|                 |              |          |
|-----------------|--------------|----------|
| C2 Env Project: | Prepared By: | Date:    |
| 0235            | JRC          | 05/06/24 |

0 100 200 400 Feet  
Scale is 1 IN = 200 FT when printed at original size of 11x17

## SITE DATA

- Project Area
  - Existing Structure
  - Proposed DDE Structure
  - Proposed Tangent Structure
  - Existing Construction Entrance (10)
  - Temporary Construction Entrance (14)
  - Preferred Access, Existing Paved (+/- 0.38 MI)
  - Preferred Access, Existing Gravel (+/- 0.07 MI)
  - Preferred Access, No Existing (+/- 3.14 MI)
  - Approximate Jurisdictional Ditch Limits (+/- 0.56 AC, +/- 7399 LF)
  - Approximate Stream Channel Limits (+/- 0.15 AC, +/- 162 LF)
  - Approximate Wetland Limits (+/- 1.25 AC)
  - Slopes 12% or Greater
  - Existing 1 FT Contour
  - Parcel Boundary

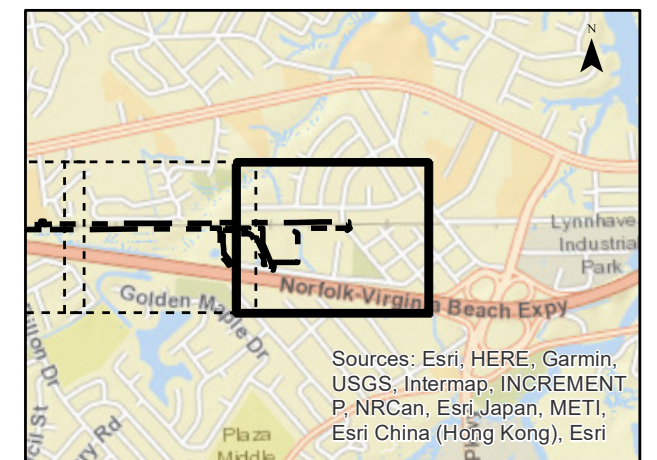

Sources: Esri, HERE, Garmin, USGS, Intermap, INCREMENT P, NRCan, Esri Japan, METI, Esri China (Hong Kong), Esri