


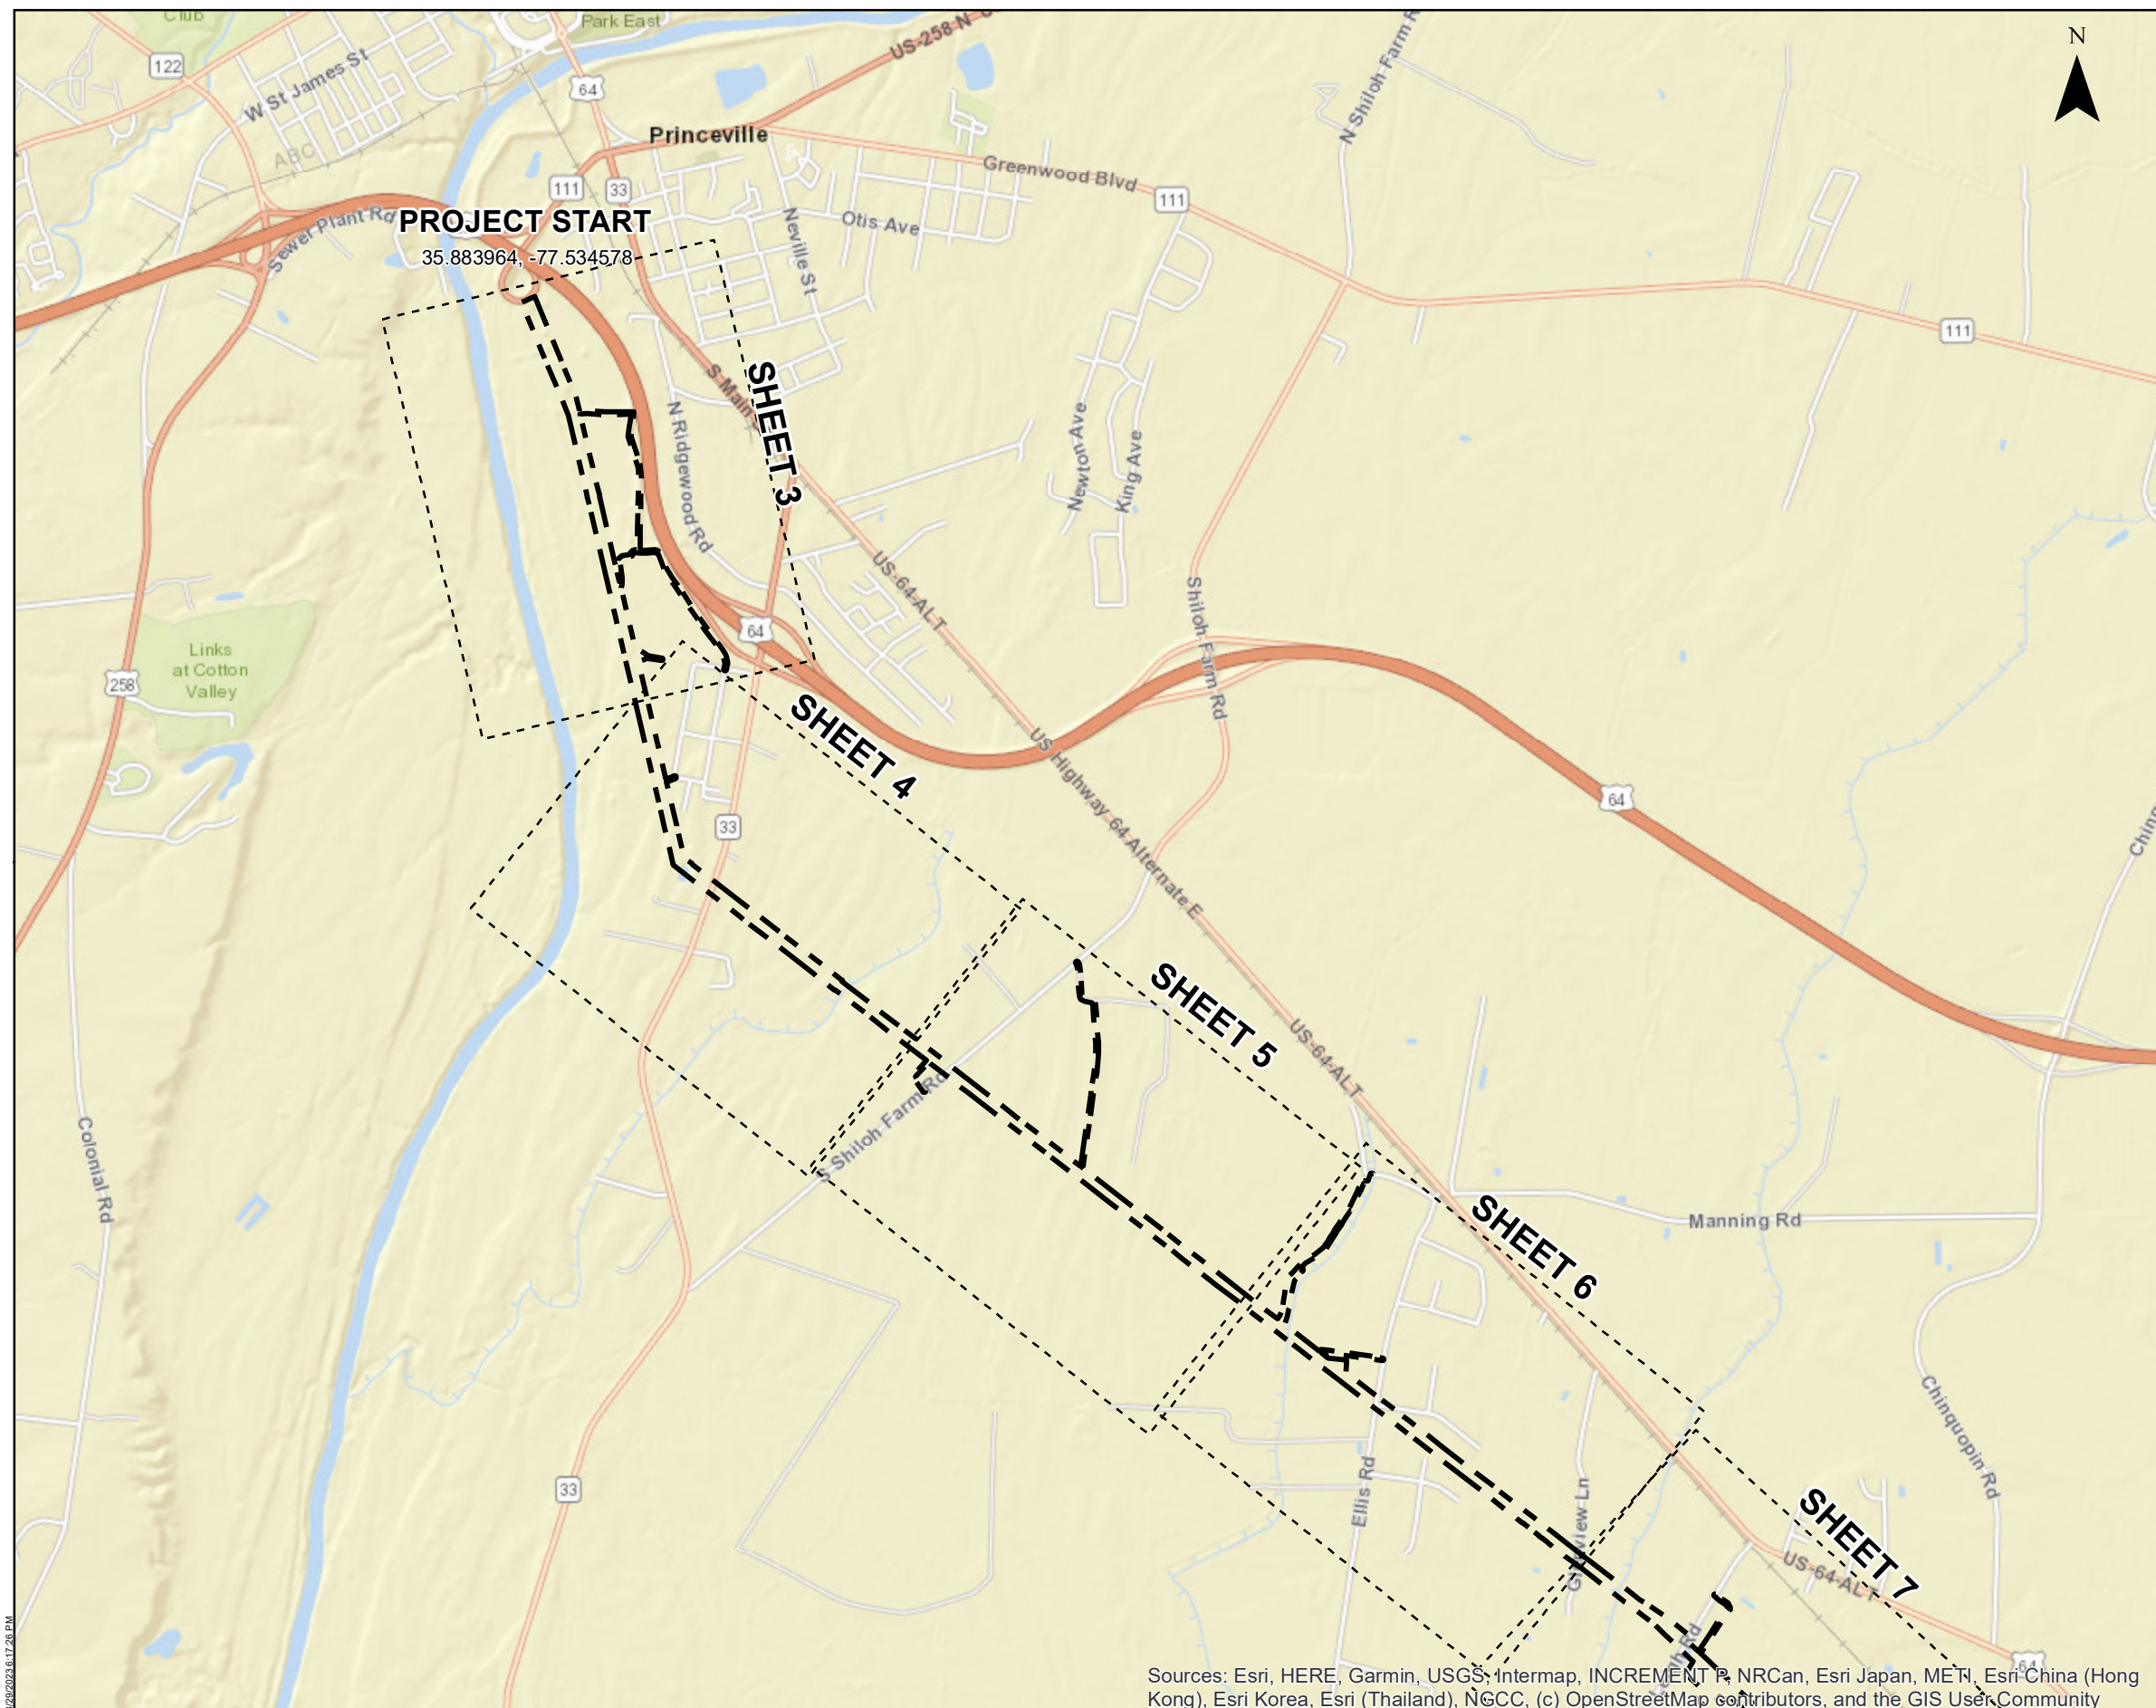

CONSTRUCTION ACCESS MAP

Line 105 Tarboro - Parmele Rebuild Phase 1

Edgecombe County, North Carolina


Client:

Dominion Energy North Carolina

C2 Env Project:
0166

Prepared By:
GCF

Date:
08/29/23

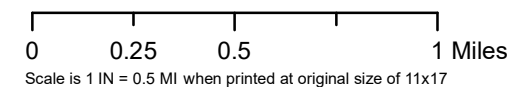

SITE DATA


Transmission Line Length: +/- 7.5 MI

 Project Area

 Map Sheet

Notes:

1. Basemap from ESRI Street Map, NC OneMap aerial imagery
2. Structure locations and right-of-way dimensions provided by Dominion Energy
3. Parcel boundary information from Edgecombe County GIS
4. Road centerlines from NC OneMap
5. Contours and slope generated from NC Spatial Data Download Edgecombe County 1-meter DEM.
6. Historic resources from NCHPO
7. Conservation areas from PADUS
8. Access based on field review with Dominion 10/20/21
9. Wetland delineation conducted by C2 Environmental September - November 2021 using Trimble R1 GPS

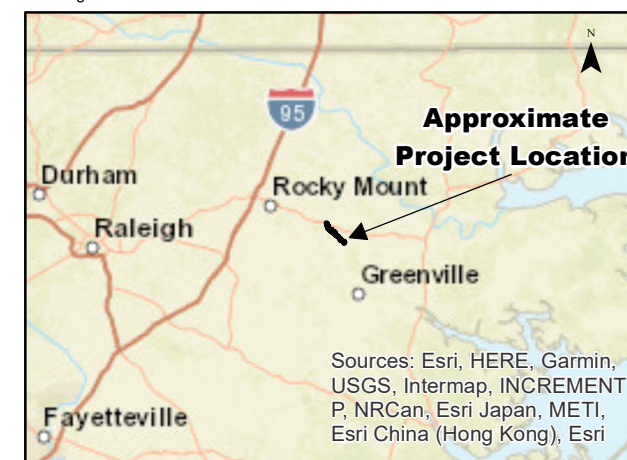



CONSTRUCTION ACCESS MAP

Line 105 Tarboro - Parmele Rebuild Phase 1

Edgecombe County, North Carolina


Client:

Dominion Energy North Carolina

C2 Env Project:
0166

Prepared By:
GCF

Date:
08/29/23

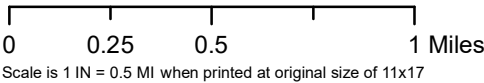

SITE DATA

Transmission Line Length: +/- 7.5 MI

Project Area


Map Sheet

- Notes:
1. Basemap from ESRI Street Map, NC OneMap aerial imagery
 2. Structure locations and right-of-way dimensions provided by Dominion Energy
 3. Parcel boundary information from Edgecombe County GIS
 4. Road centerlines from NC OneMap
 5. Contours and slope generated from NC Spatial Data Download Edgecombe County 1-meter DEM.
 6. Historic resources from NCHPO
 7. Conservation areas from PADUS
 8. Access based on field review with Dominion 10/20/21
 9. Wetland delineation conducted by C2 Environmental September - November 2021 using Trimble R1 GPS



Sources: Esri, HERE, Garmin, USGS, Intermap, INCREMENT P, NRCan, Esri Japan, METI, Esri China (Hong Kong), Esri Korea, Esri (Thailand), NGCC, (c) OpenStreetMap contributors, and the GIS User Community



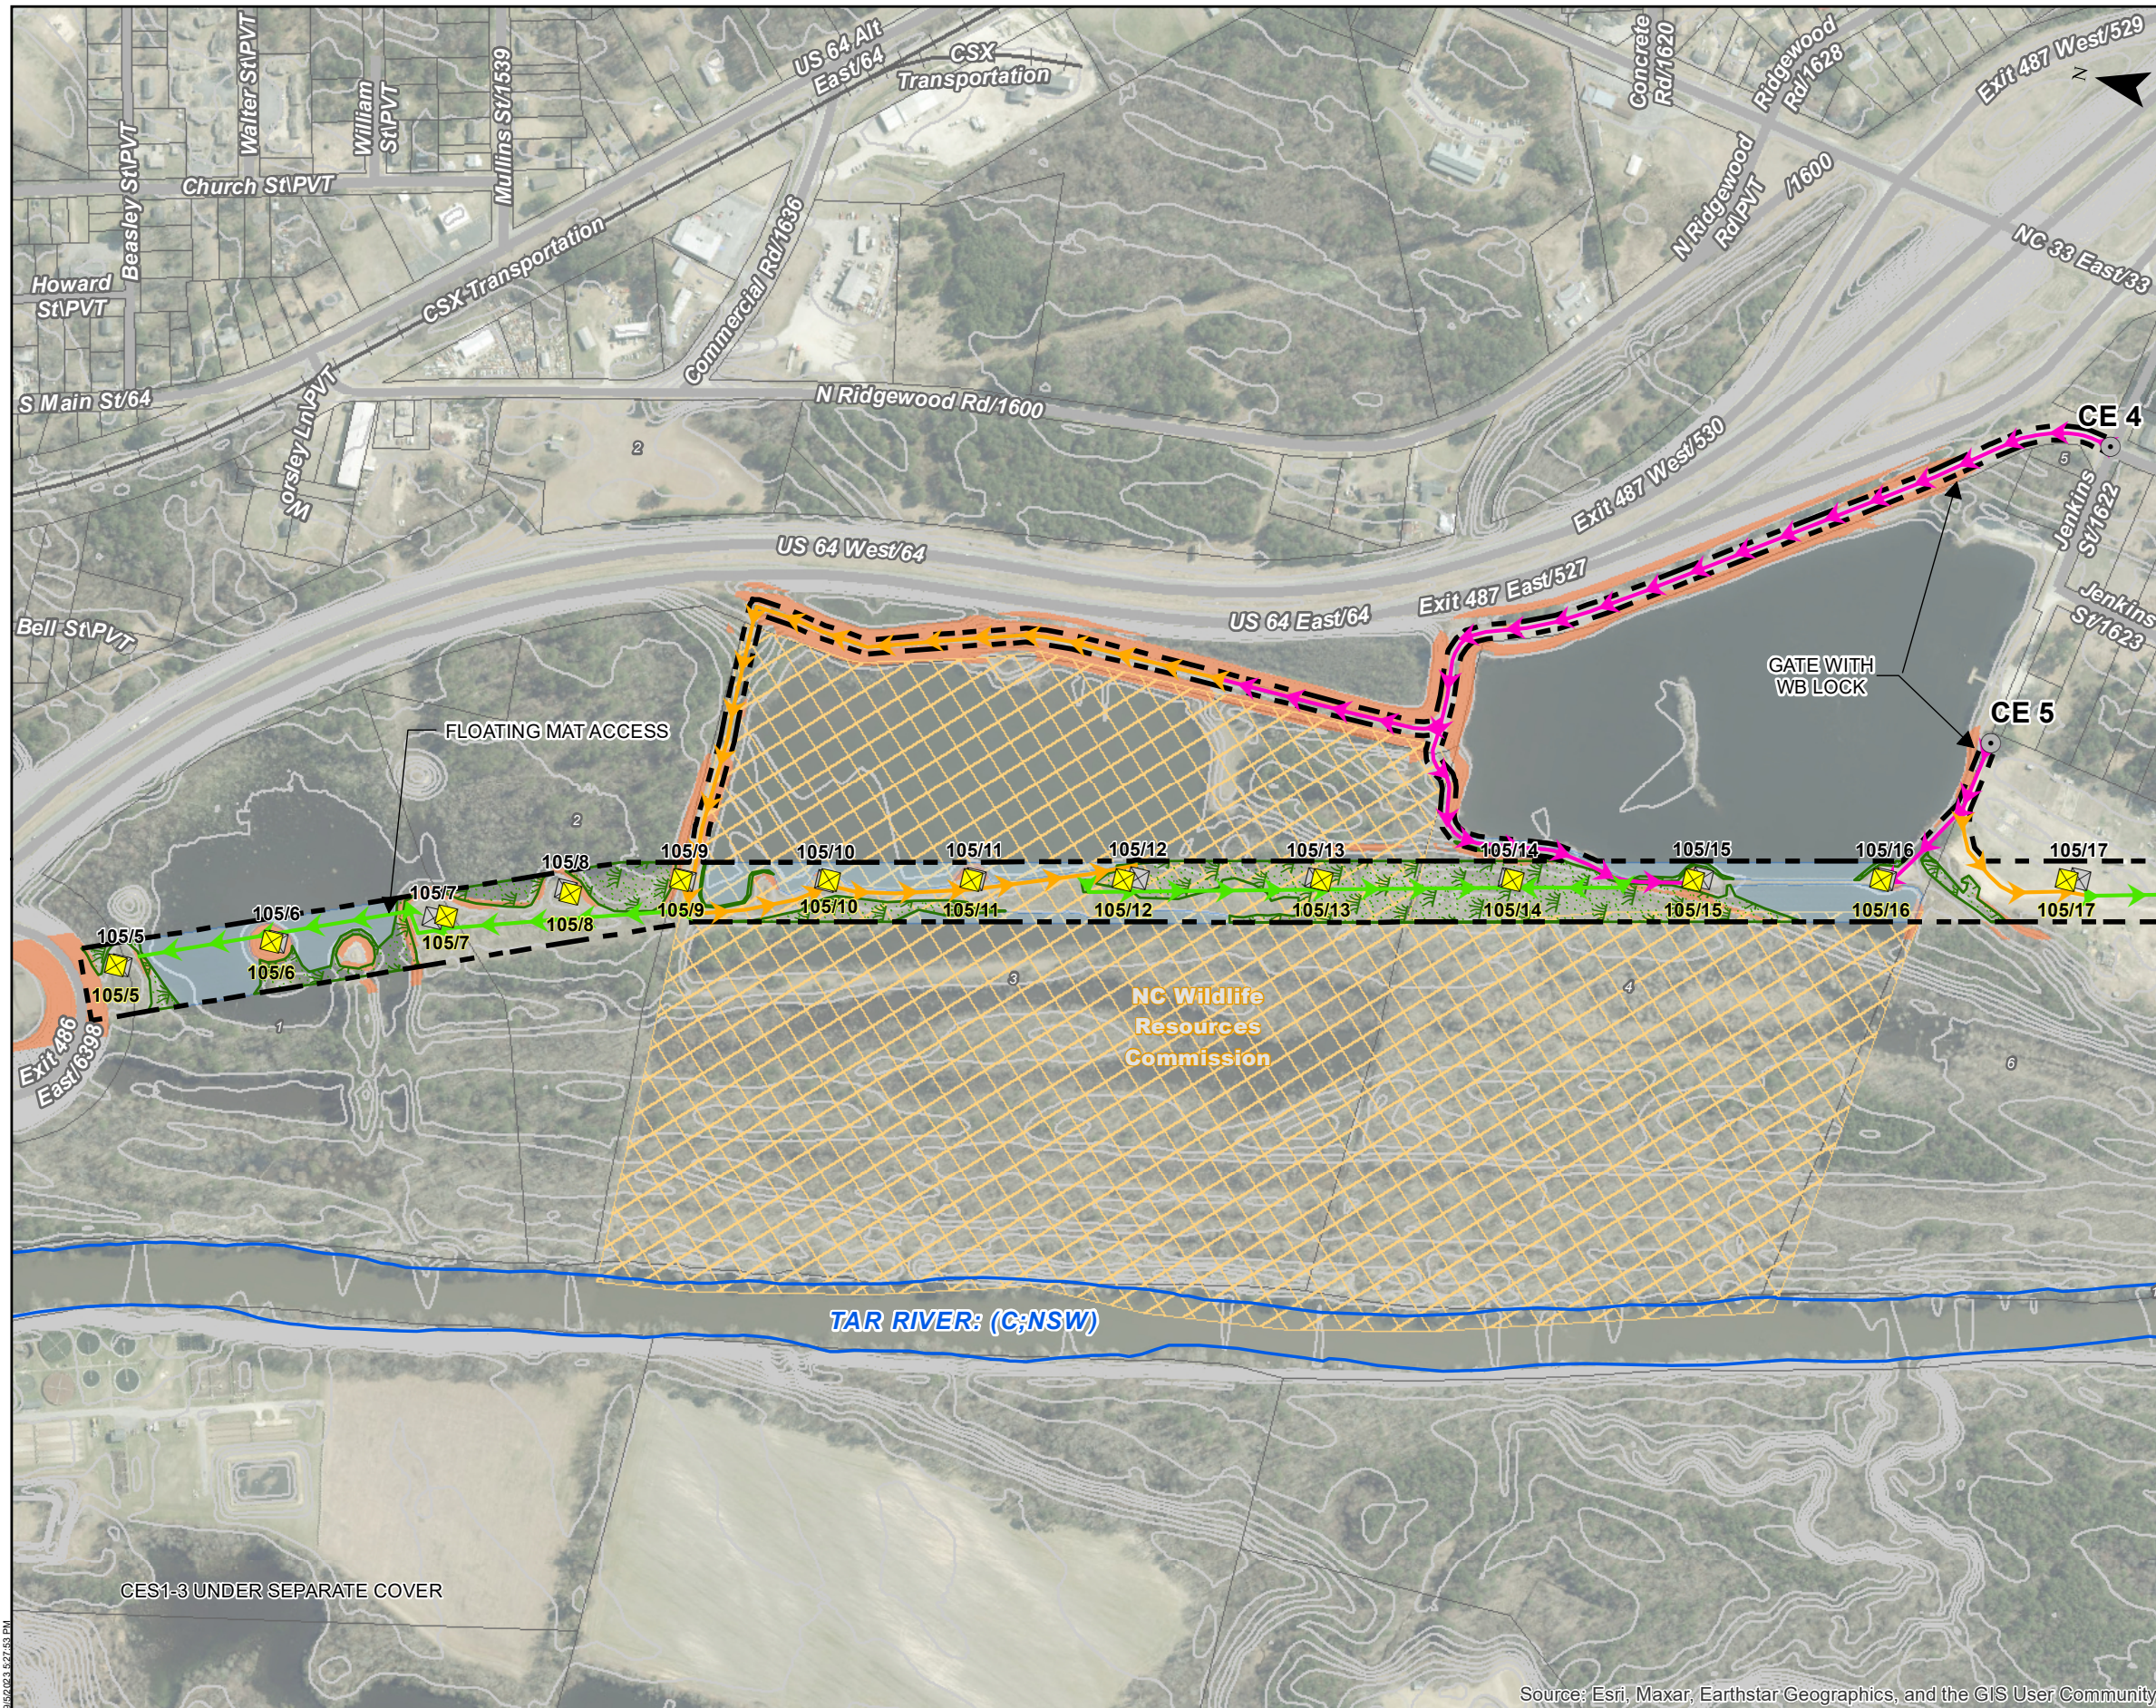

CONSTRUCTION ACCESS MAP

Line 105 Tarboro - Parmele Rebuild Phase 1

Edgecombe County, North Carolina

Client:

Dominion Energy North Carolina

C2 Env Project:
0166


Prepared By:
GCF

Date:
08/29/2023

0 250 500 1,000 Feet
Scale is 1 IN = 500 FT when printed at original size of 11x17

SITE DATA


- Project Area (+/- 171.54 AC)
- Existing Structure
- Proposed Structure
- Existing Gravel Construction Entrance (11)
- Temporary Construction Entrance (12)
- Preferred Access, Existing Gravel (+/- 1.74 MI)
- Preferred Access, Existing Unimproved (+/- 2.5 MI)
- Preferred Access, No Existing (+/- 7.1 MI)
- Approximate Stream Channel Limits (+/- 1.0 AC, 3,352 LF)
- Approximate Wetland Limits (+/- 36.9 AC)
- Approximate Jurisdictional Ditch Limits (+/- 0.2 AC, 1,880 LF)
- Approximate Open Water Limits (+/- 6.9 AC)
- Conservation Lands
- NCDEQ Surface Water Classification and Index
- Slopes 12% or Greater
- Existing 2 FT Contour
- Parcel Boundary - See Sheet 10 for Ownership

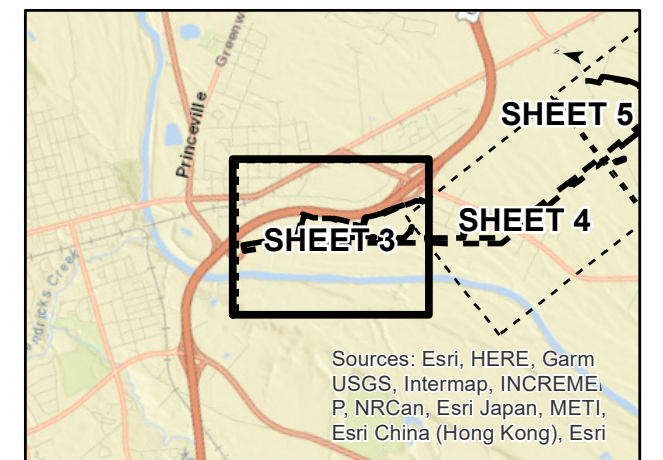

C2 ENVIRONMENTAL

SHEET 3 OF 10

Source: Esri, Maxar, Earthstar Geographics, and the GIS User Community

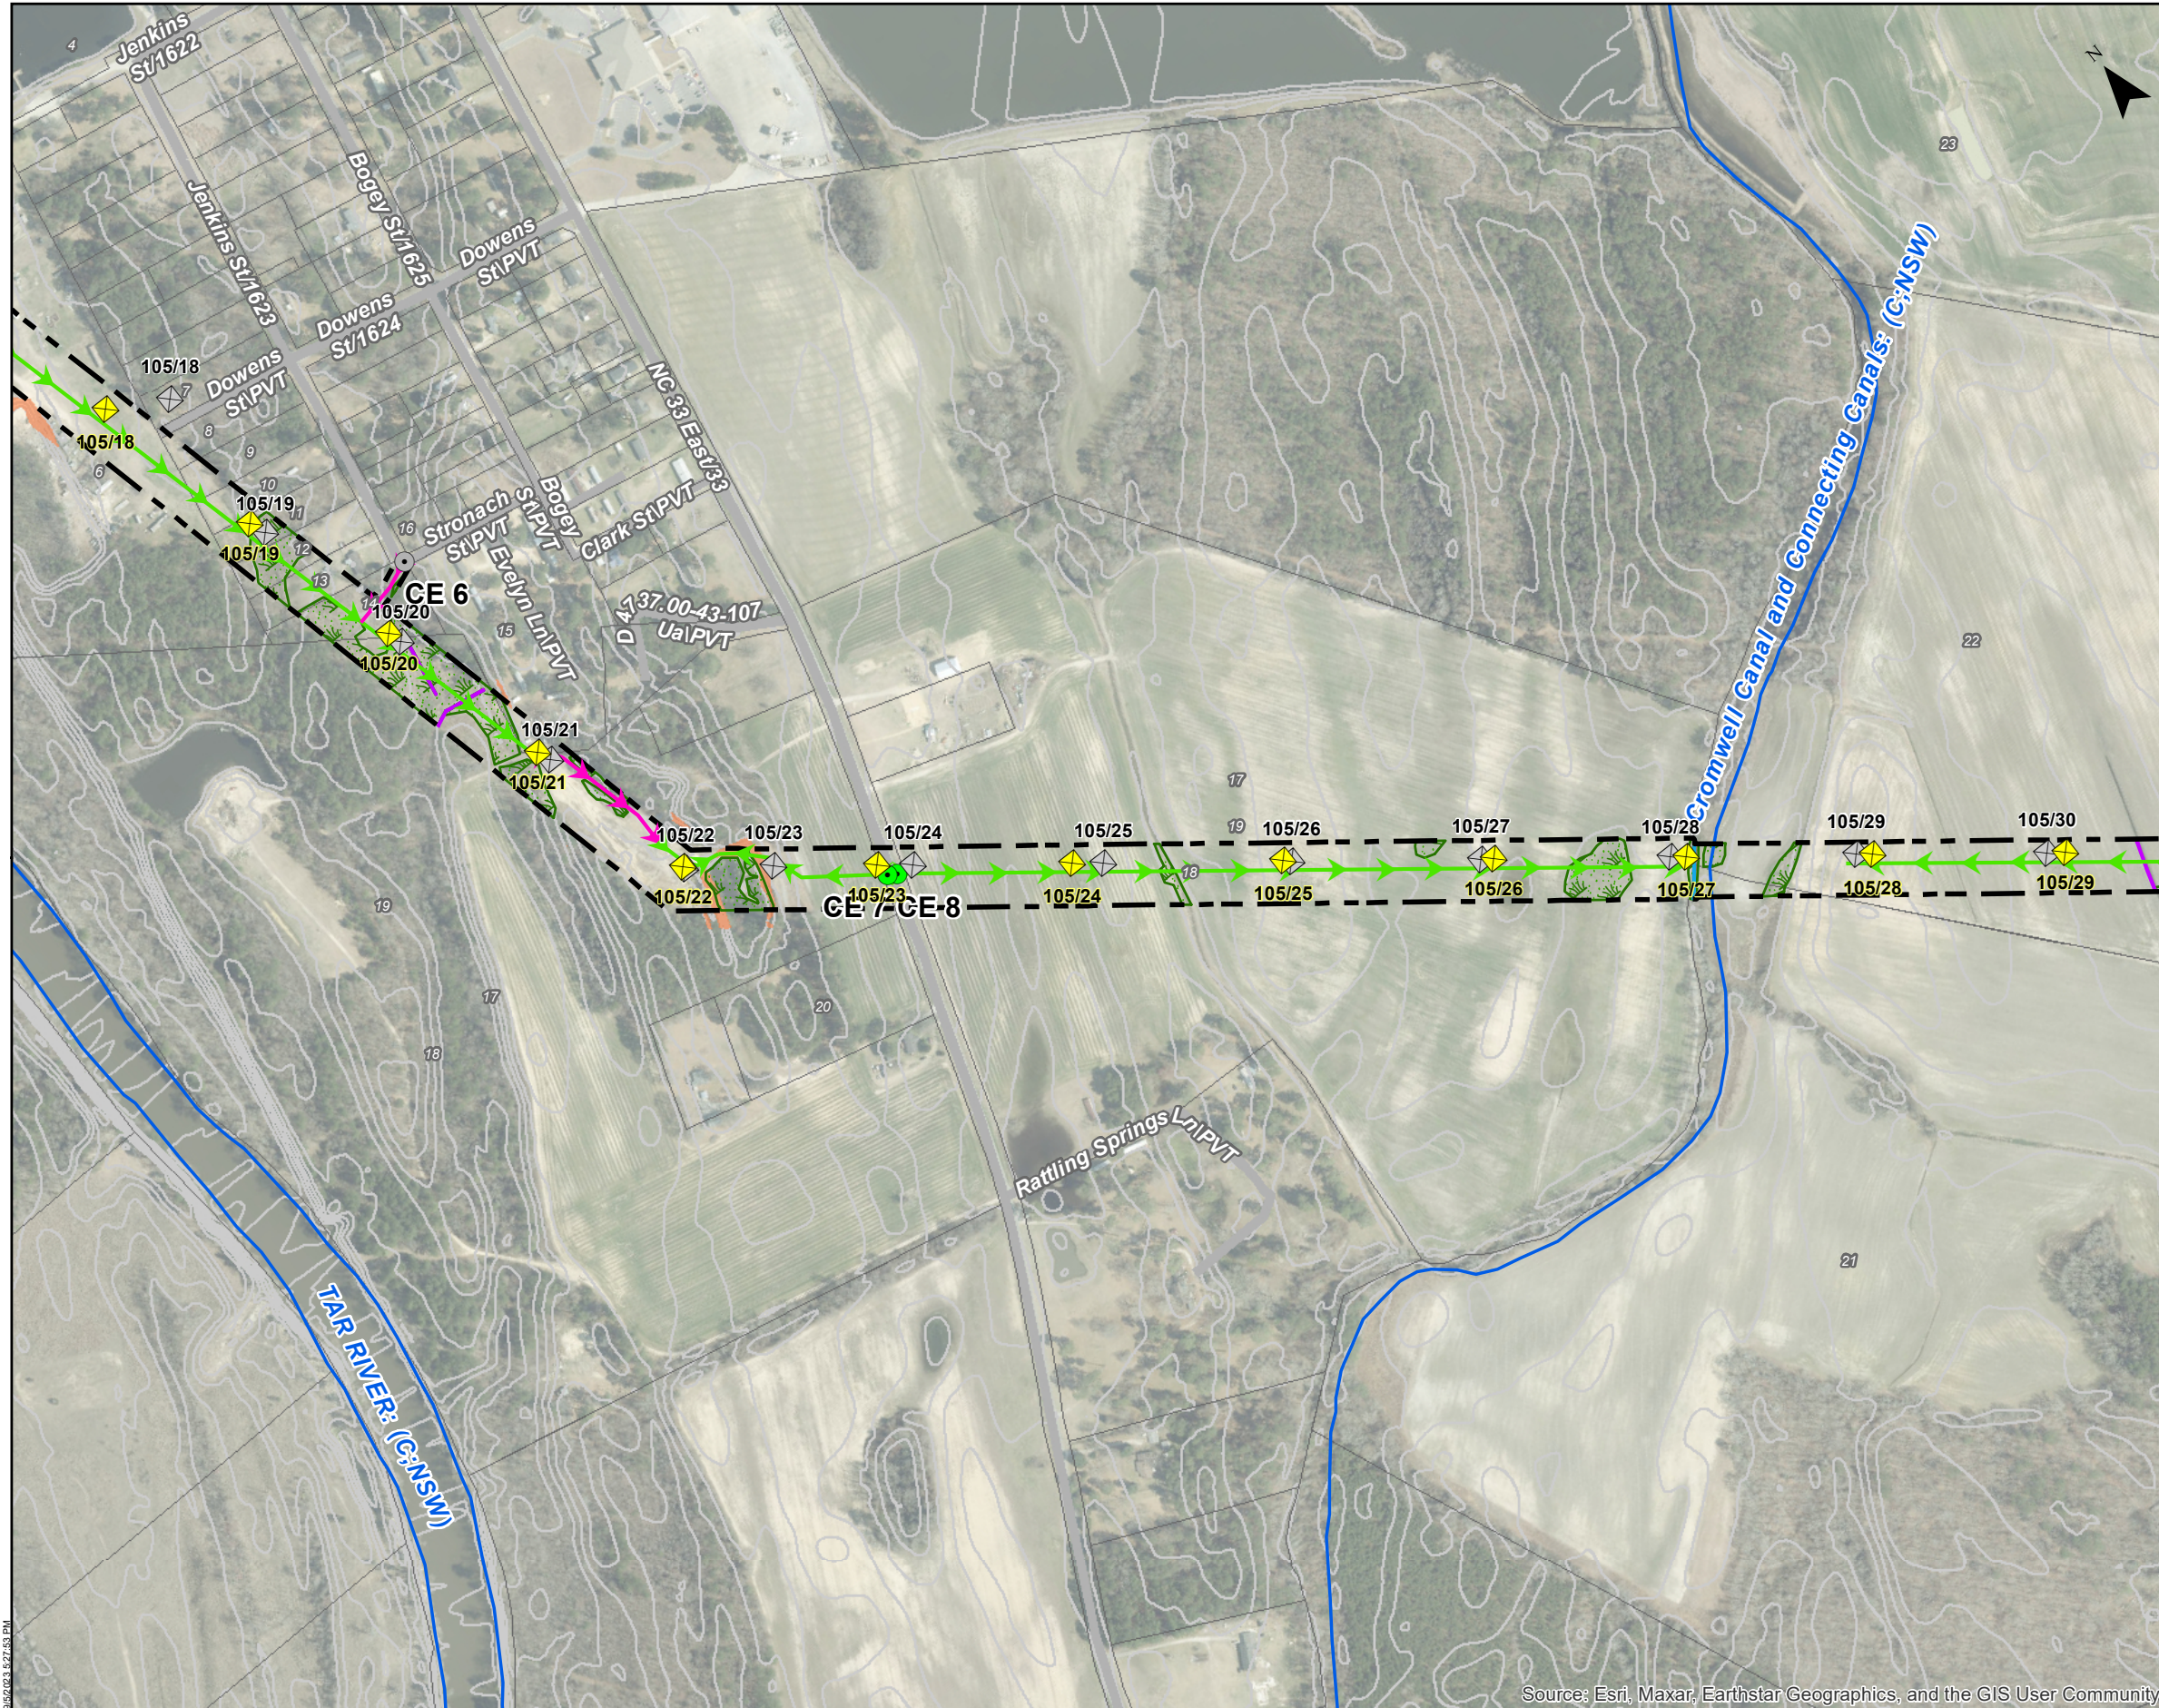

CONSTRUCTION ACCESS MAP

Line 105 Tarboro - Parmele Rebuild Phase 1
Edgecombe County, North Carolina

Client:

Dominion Energy North Carolina

C2 Env Project:
0166


Prepared By:
GCF

Date:
08/29/2023



SITE DATA


- Project Area (+/- 171.54 AC)
- Existing Structure
- Proposed Structure
- Existing Gravel Construction Entrance (11)
- Temporary Construction Entrance (12)
- Preferred Access, Existing Gravel (+/- 1.74 MI)
- Preferred Access, Existing Unimproved (+/- 2.5 MI)
- Preferred Access, No Existing (+/- 7.1 MI)
- Approximate Stream Channel Limits (+/- 1.0 AC, 3,352 LF)
- Approximate Wetland Limits (+/- 36.9 AC)
- Approximate Jurisdictional Ditch Limits (+/- 0.2 AC, 1,880 LF)
- Approximate Open Water Limits (+/- 6.9 AC)
- Conservation Lands
- NCDEQ Surface Water Classification and Index
- Slopes 12% or Greater
- Existing 2 FT Contour
- Parcel Boundary - See Sheet 10 for Ownership

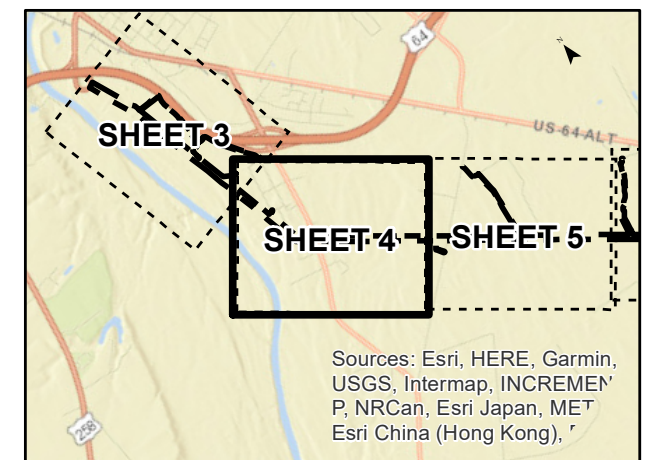

Source: Esri, Maxar, Earthstar Geographics, and the GIS User Community



SHEET 4 OF 10

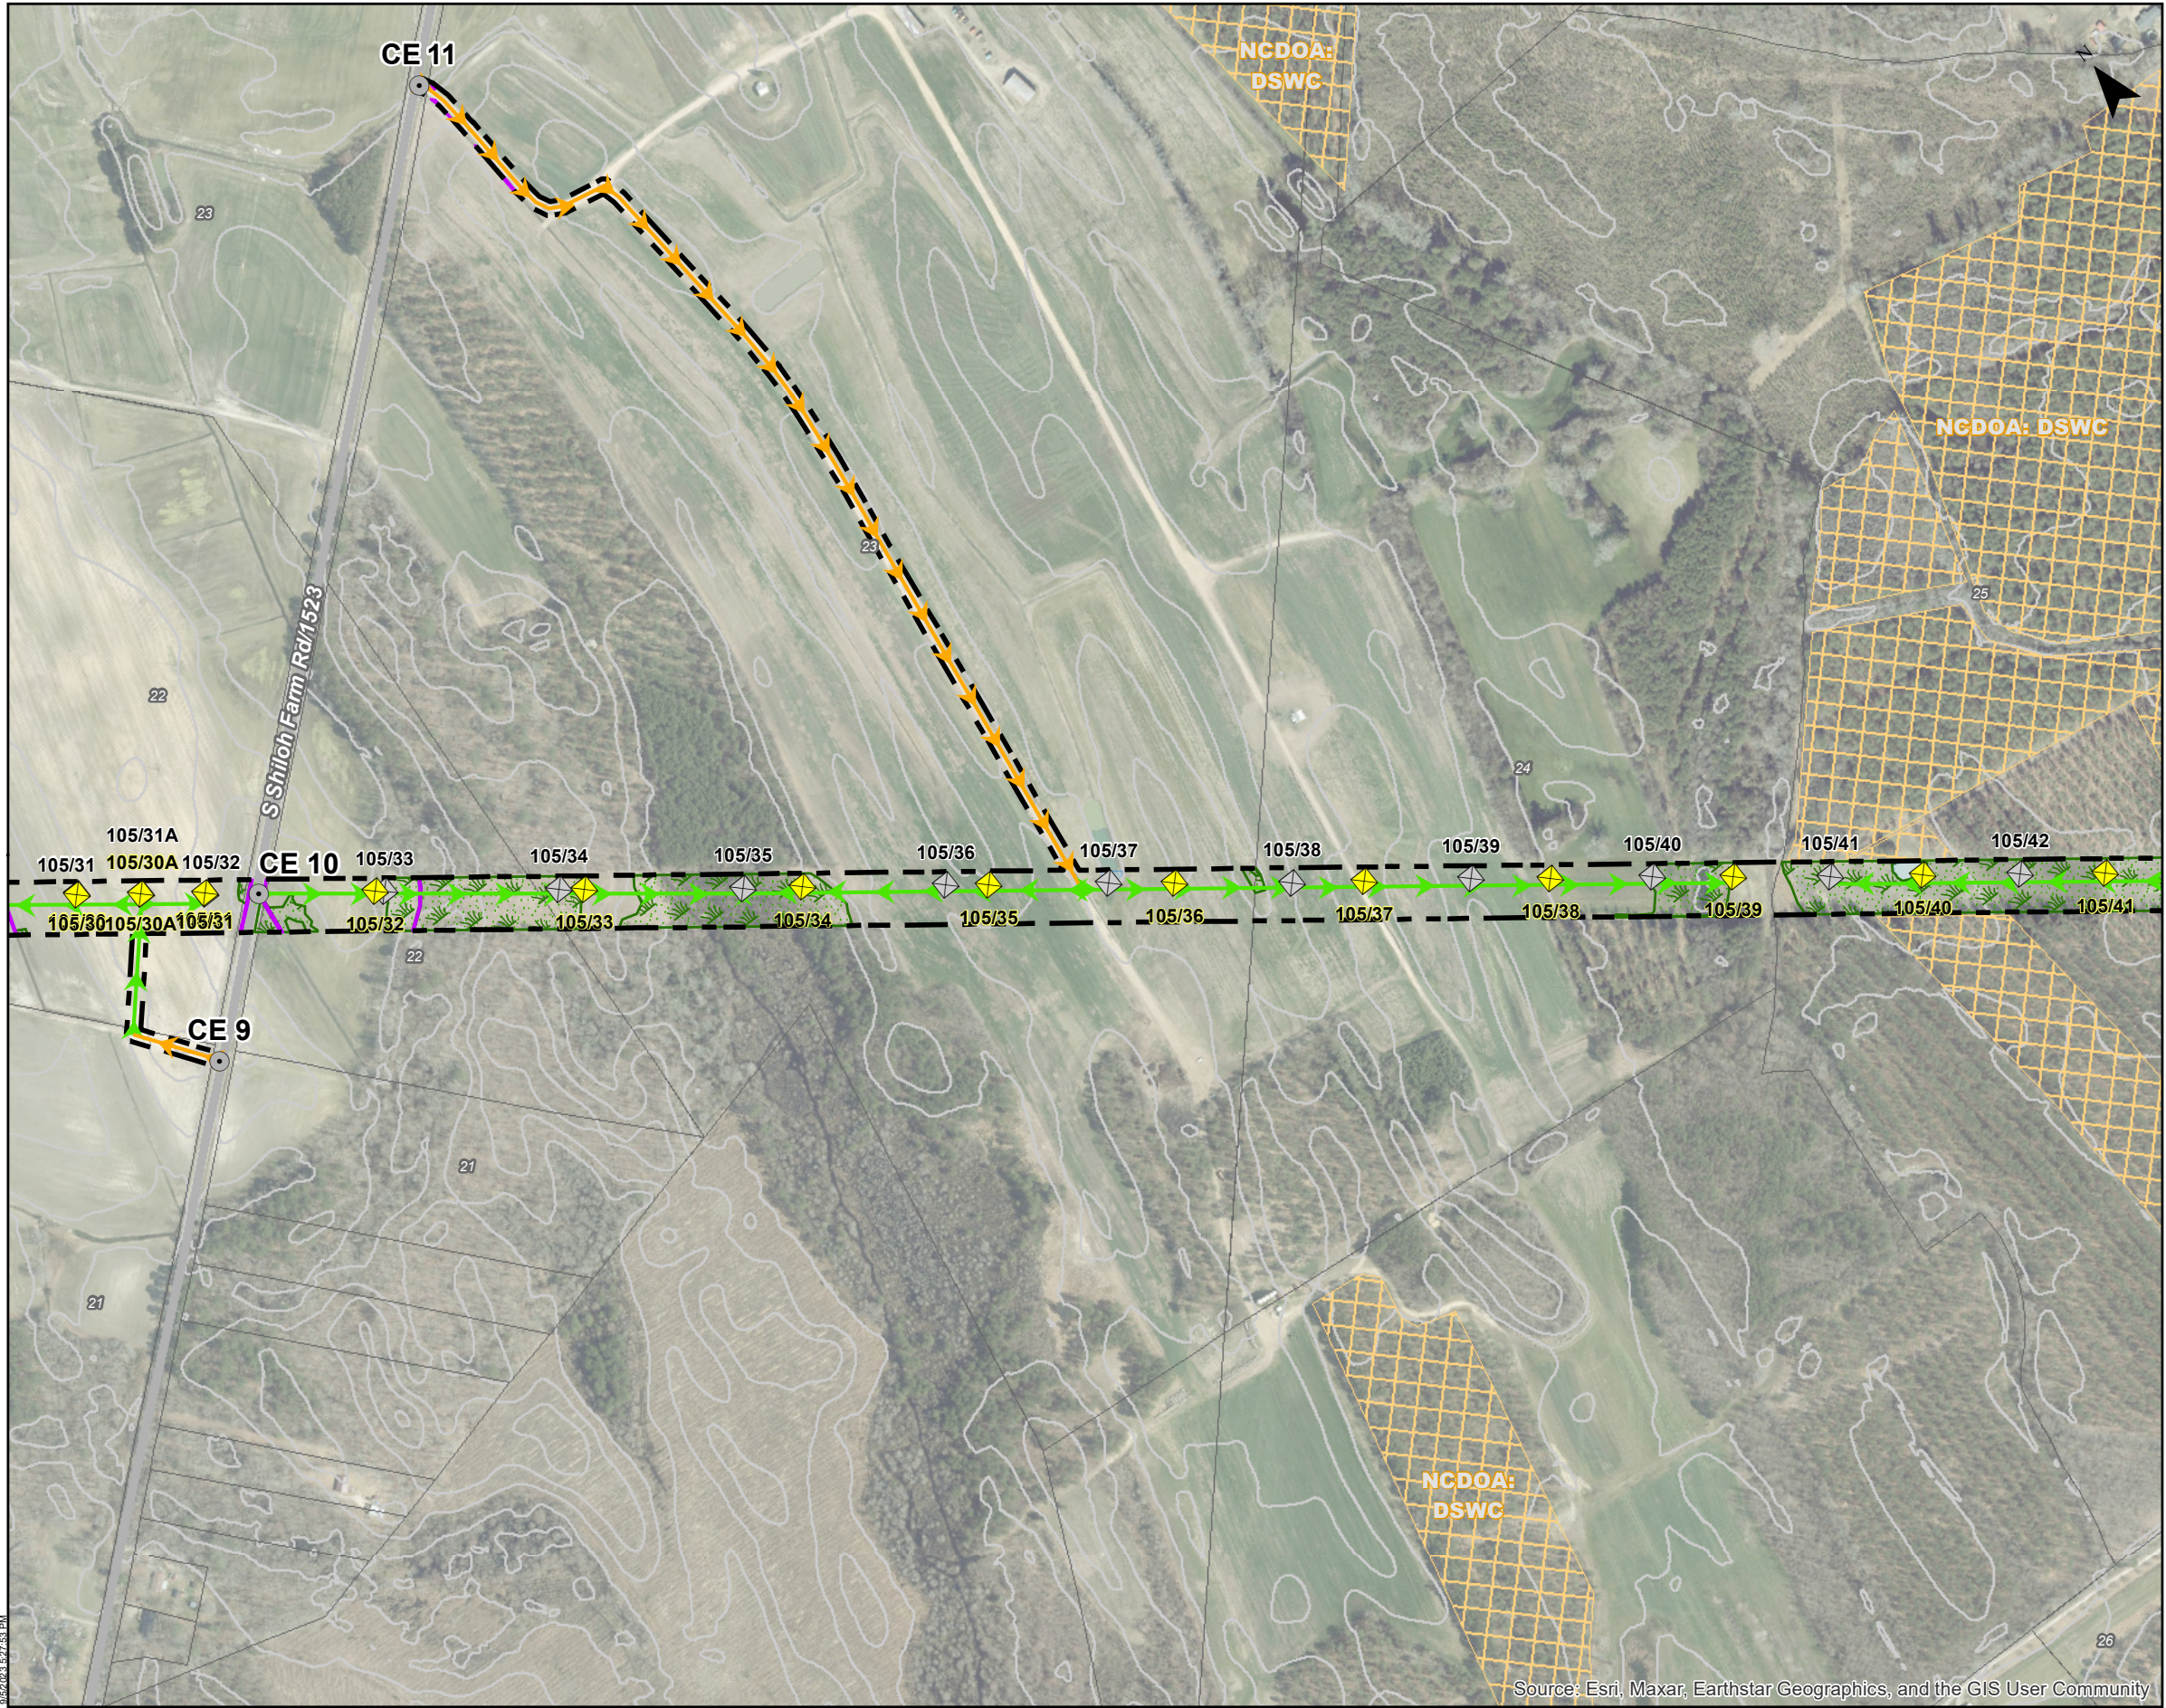


CONSTRUCTION ACCESS MAP

Line 105 Tarboro - Parmele Rebuild Phase 1
Edgecombe County, North Carolina


Client:
Dominion Energy North Carolina

C2 Env Project:	Prepared By:	Date:
0166	GCF	08/29/2023

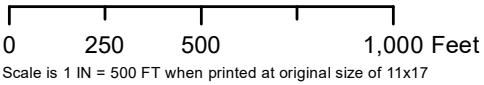

SITE DATA

- Project Area (+/- 171.54 AC)
- Existing Structure
- Proposed Structure
- Existing Gravel Construction Entrance (11)
- Temporary Construction Entrance (12)
- Preferred Access, Existing Gravel (+/- 1.74 MI)
- Preferred Access, Existing Unimproved (+/- 2.5 MI)
- Preferred Access, No Existing (+/- 7.1 MI)
- Approximate Stream Channel Limits (+/- 1.0 AC, 3,352 LF)
- Approximate Wetland Limits (+/- 36.9 AC)
- Approximate Jurisdictional Ditch Limits (+/- 0.2 AC, 1,880 LF)
- Approximate Open Water Limits (+/- 6.9 AC)
- Conservation Lands
- NCDEQ Surface Water Classification and Index
- Slopes 12% or Greater
- Existing 2 FT Contour
- Parcel Boundary - See Sheet 10 for Ownership

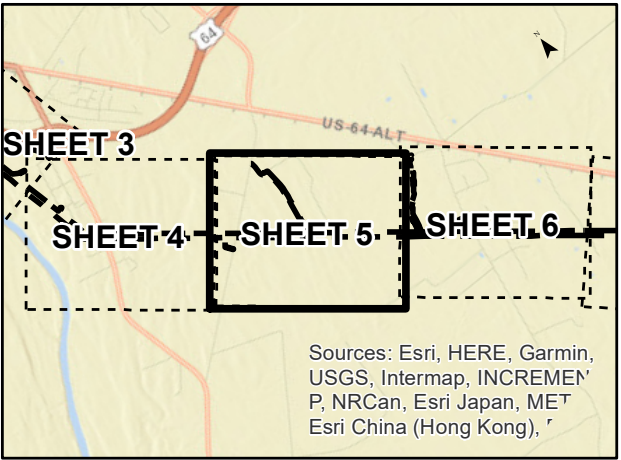



CONSTRUCTION ACCESS MAP

Line 105 Tarboro - Parmele Rebuild Phase 1
Edgecombe County, North Carolina


Client:
Dominion Energy North Carolina

C2 Env Project:	Prepared By:	Date:
0166	GCF	08/29/2023

0 250 500 1,000 Feet
Scale is 1 IN = 500 FT when printed at original size of 11x17

SITE DATA

- Project Area (+/- 171.54 AC)
- Existing Structure
- Proposed Structure
- Existing Gravel Construction Entrance (11)
- Temporary Construction Entrance (12)
- Preferred Access, Existing Gravel (+/- 1.74 MI)
- Preferred Access, Existing Unimproved (+/- 2.5 MI)
- Preferred Access, No Existing (+/- 7.1 MI)
- Approximate Stream Channel Limits (+/- 1.0 AC, 3,352 LF)
- Approximate Wetland Limits (+/- 36.9 AC)
- Approximate Jurisdictional Ditch Limits (+/- 0.2 AC, 1,880 LF)
- Approximate Open Water Limits (+/- 6.9 AC)
- Conservation Lands
- NCDEQ Surface Water Classification and Index
- Slopes 12% or Greater
- Existing 2 FT Contour
- Parcel Boundary - See Sheet 10 for Ownership

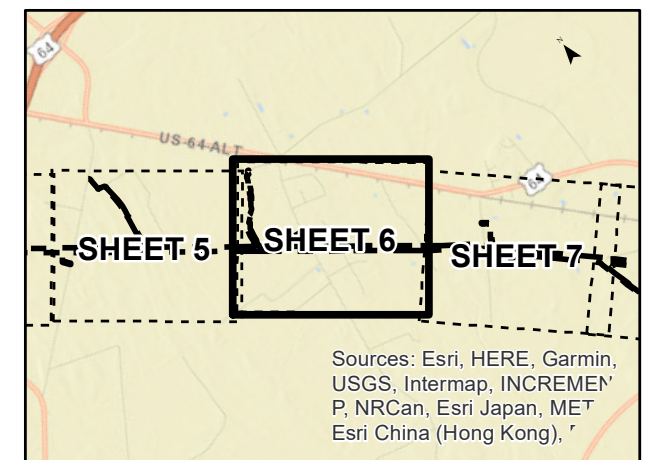


Sources: Esri, HERE, Garmin, USGS, Intermap, INCREMENT P, NRCan, Esri Japan, MET, Esri China (Hong Kong),

Source: Esri, Maxar, Earthstar Geographics, and the GIS User Community



SHEET 6 OF 10

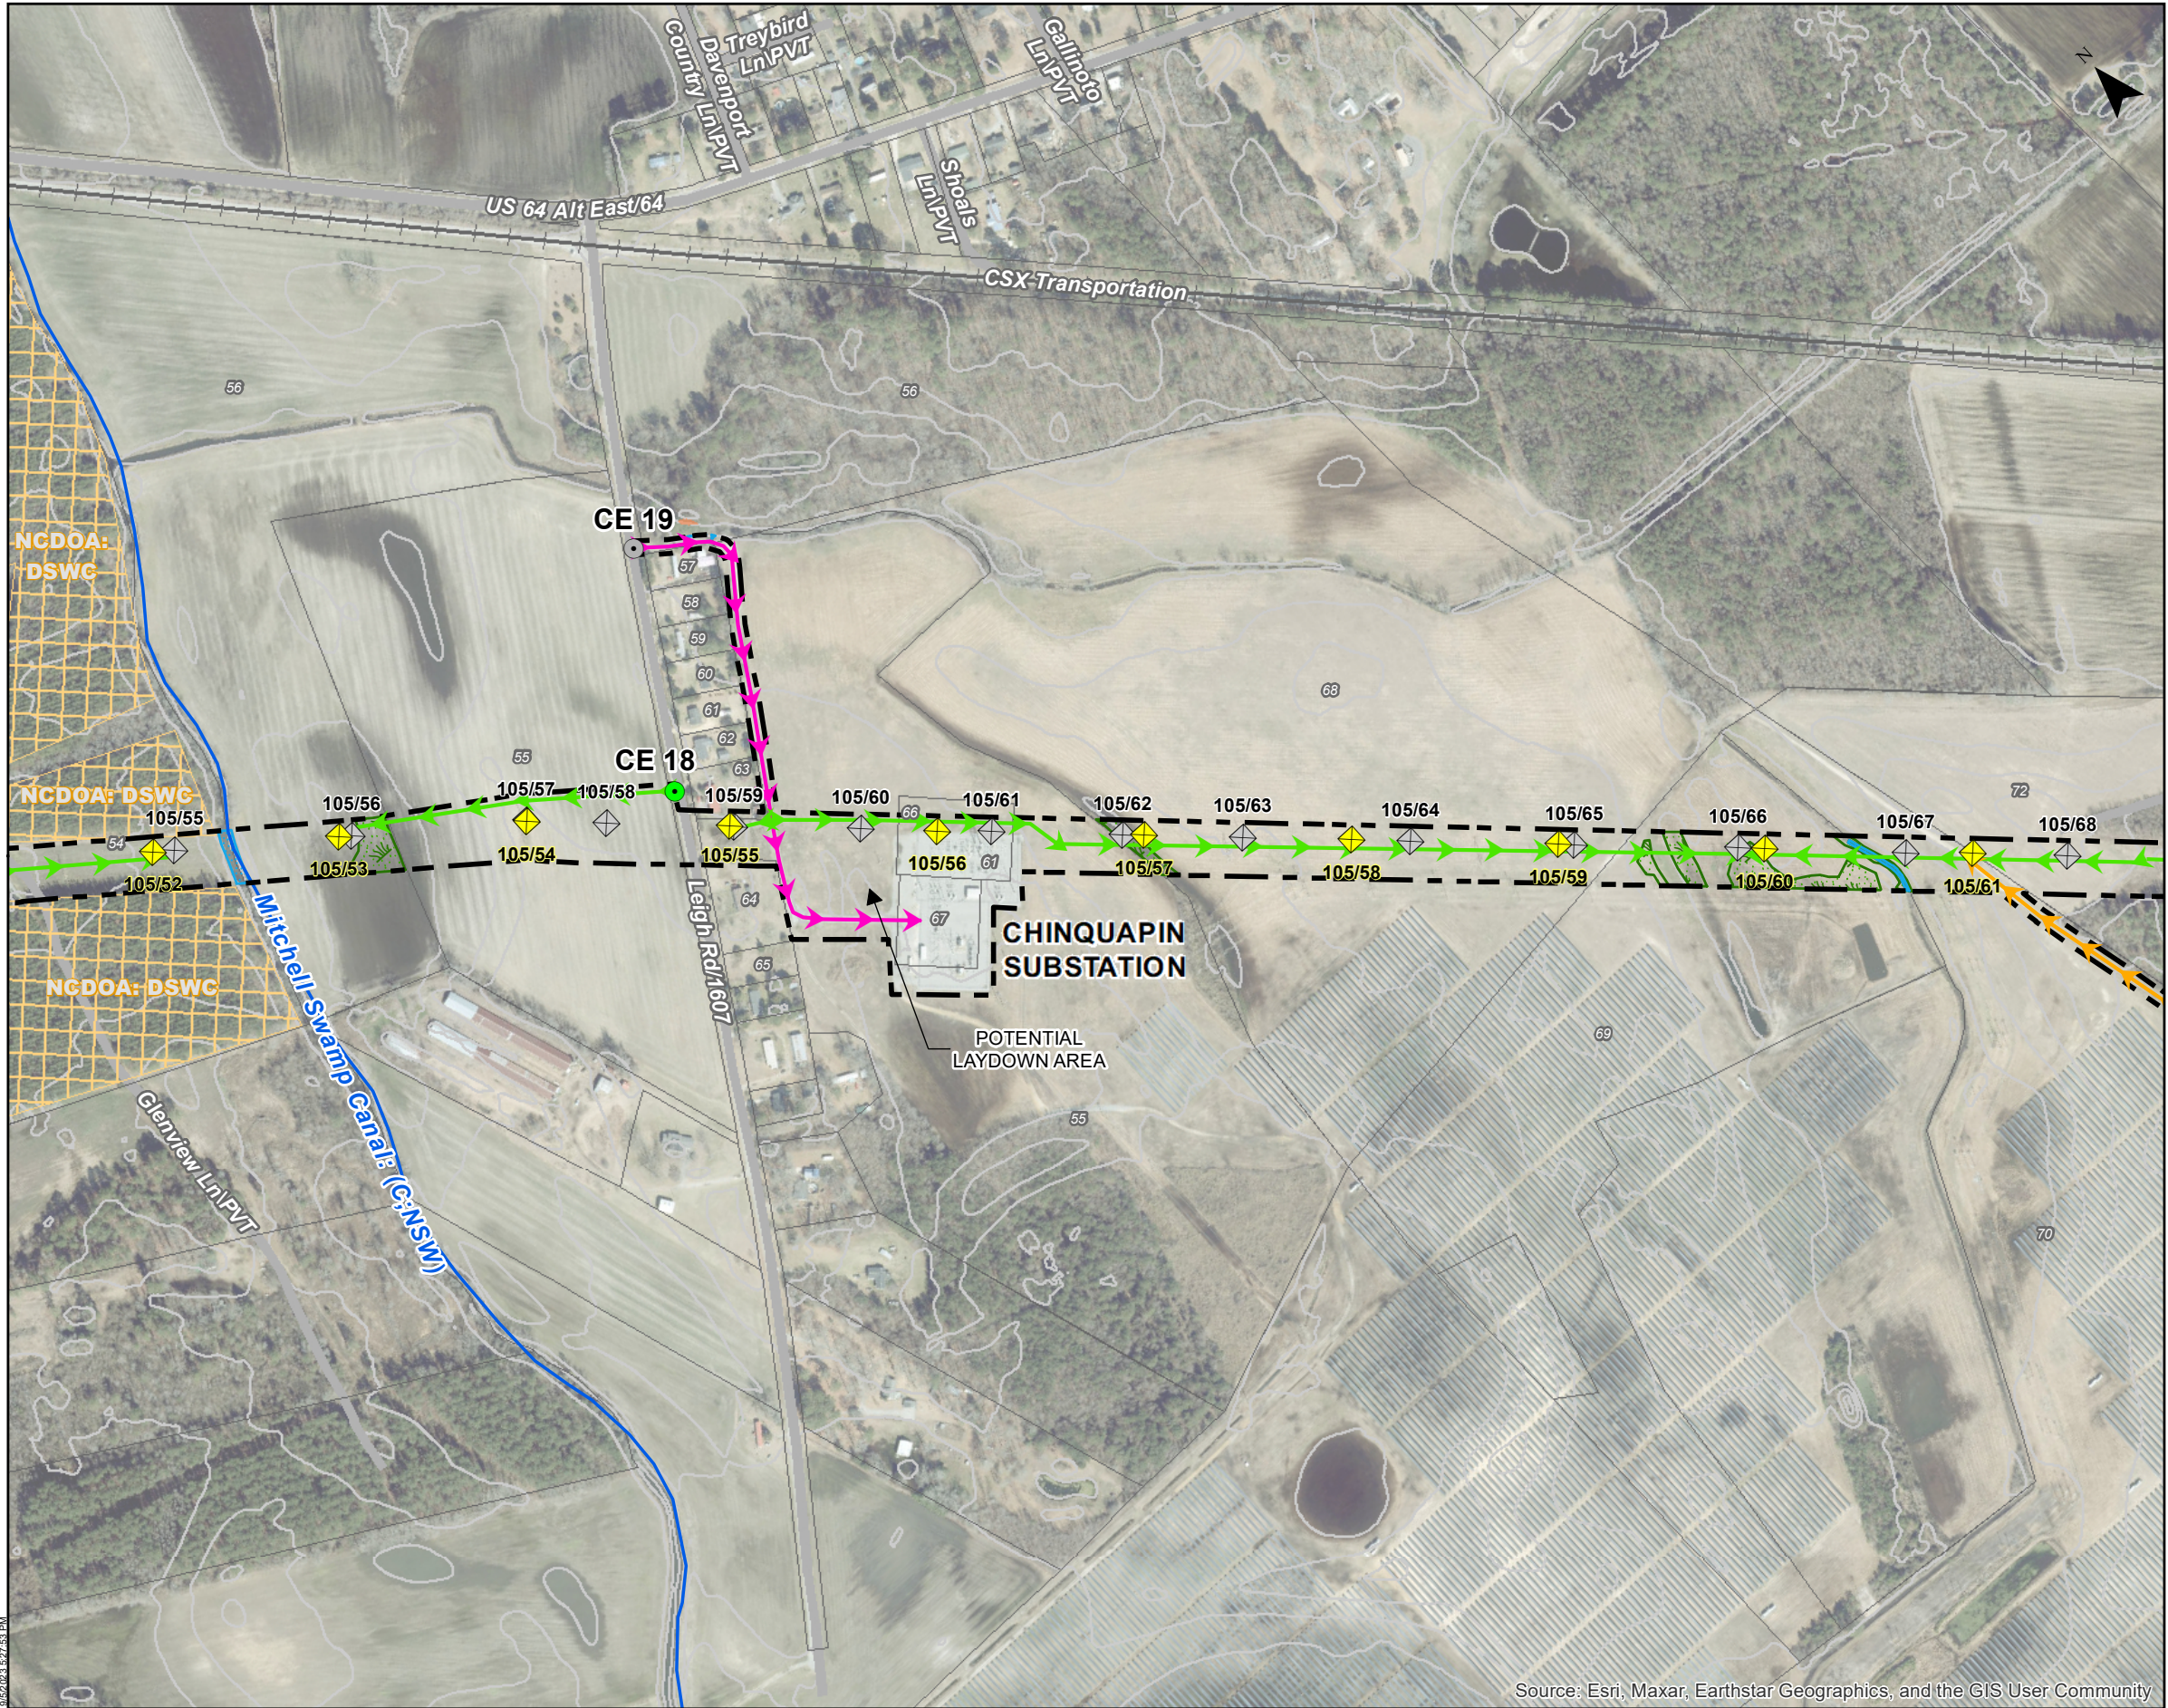

CONSTRUCTION ACCESS MAP

Line 105 Tarboro - Parmele Rebuild Phase 1
Edgecombe County, North Carolina


Client:
Dominion Energy North Carolina

C2 Env Project: 0166
Prepared By: GCF
Date: 08/29/2023

0 250 500 1,000 Feet
Scale is 1 IN = 500 FT when printed at original size of 11x17


SITE DATA

- Project Area (+/- 171.54 AC)
- Existing Structure
- Proposed Structure
- Existing Gravel Construction Entrance (11)
- Temporary Construction Entrance (12)
- Preferred Access, Existing Gravel (+/- 1.74 MI)
- Preferred Access, Existing Unimproved (+/- 2.5 MI)
- Preferred Access, No Existing (+/- 7.1 MI)
- Approximate Stream Channel Limits (+/- 1.0 AC, 3,352 LF)
- Approximate Wetland Limits (+/- 36.9 AC)
- Approximate Jurisdictional Ditch Limits (+/- 0.2 AC, 1,880 LF)
- Approximate Open Water Limits (+/- 6.9 AC)
- Conservation Lands
- NCDEQ Surface Water Classification and Index
- Slopes 12% or Greater
- Existing 2 FT Contour
- Parcel Boundary - See Sheet 10 for Ownership

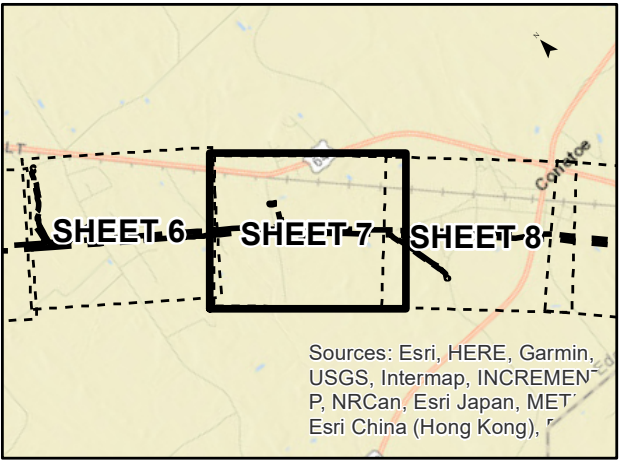

Sources: Esri, HERE, Garmin, USGS, Intermap, INCREMENT P, NRCan, Esri Japan, MET, Esri China (Hong Kong),



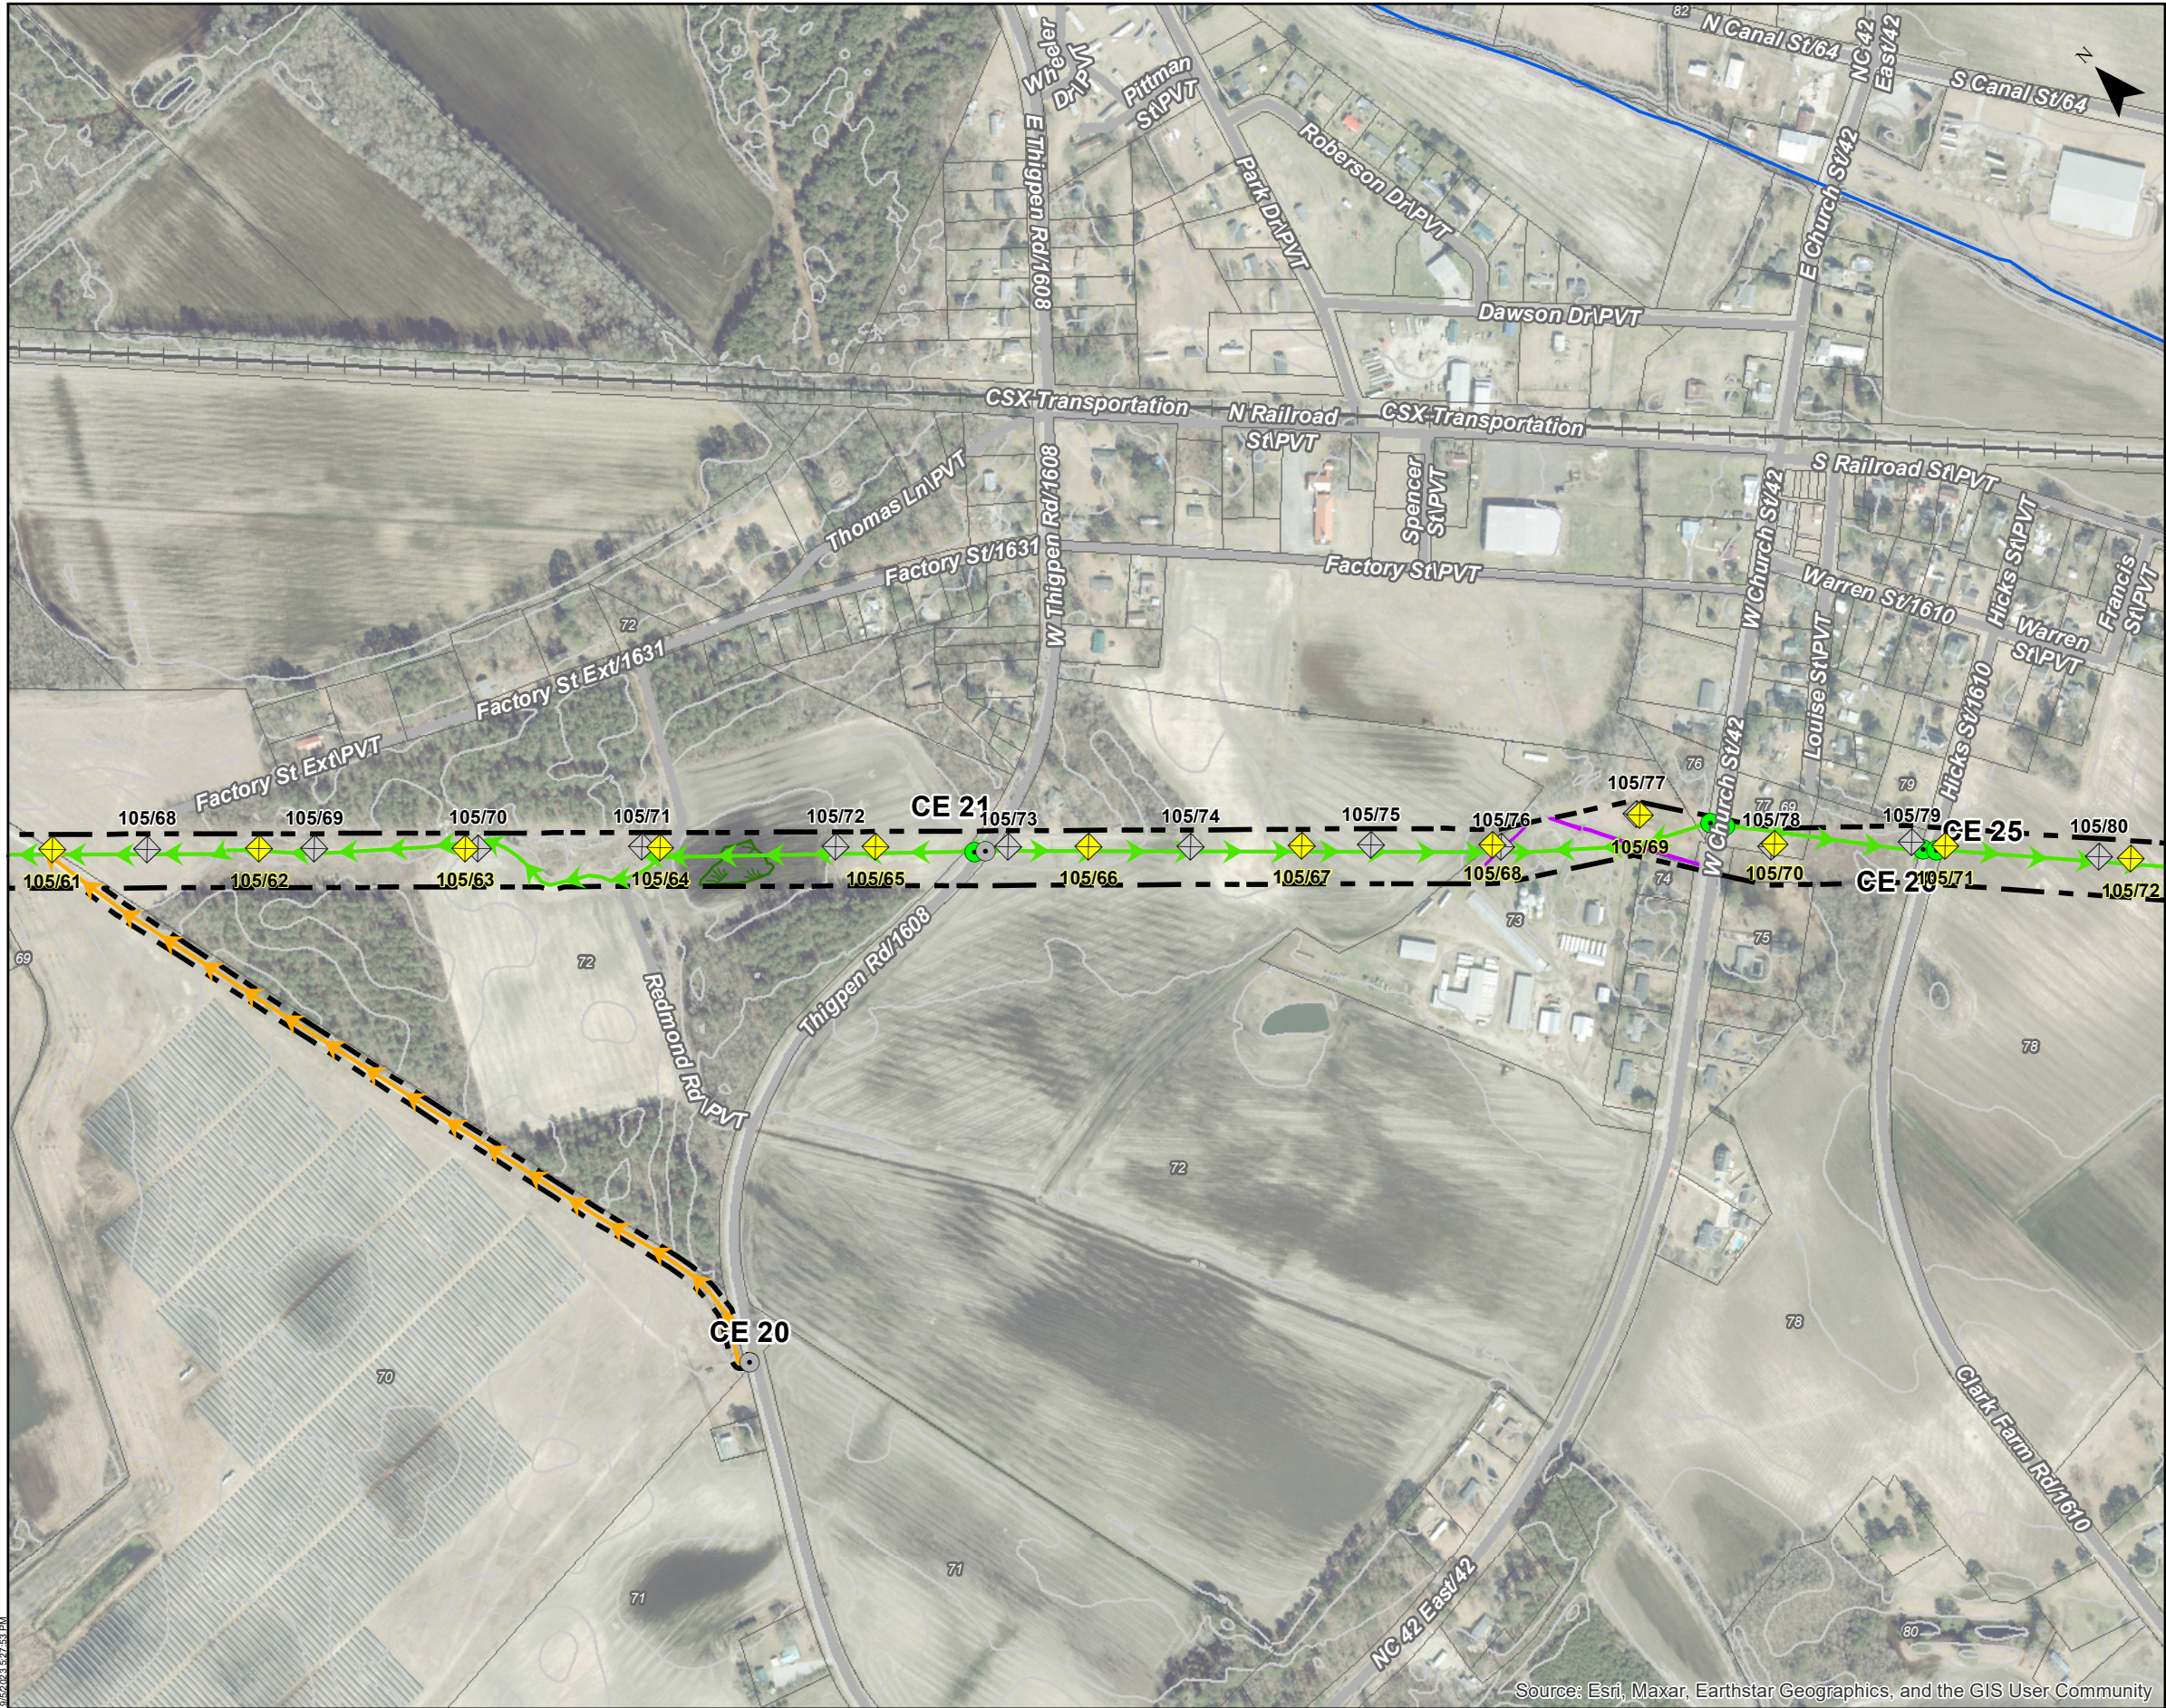


CONSTRUCTION ACCESS MAP

Line 105 Tarboro - Parmele Rebuild Phase 1
Edgecombe County, North Carolina


Client:
Dominion Energy North Carolina

C2 Env Project:	Prepared By:	Date:
0166	GCF	08/29/2023

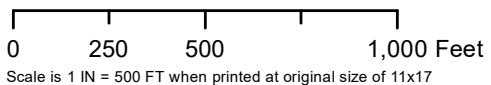


SITE DATA

- Project Area (+/- 171.54 AC)
- Existing Structure
- Proposed Structure
- Existing Gravel Construction Entrance (11)
- Temporary Construction Entrance (12)
- Preferred Access, Existing Gravel (+/- 1.74 MI)
- Preferred Access, Existing Unimproved (+/- 2.5 MI)
- Preferred Access, No Existing (+/- 7.1 MI)
- Approximate Stream Channel Limits (+/- 1.0 AC, 3,352 LF)
- Approximate Wetland Limits (+/- 36.9 AC)
- Approximate Jurisdictional Ditch Limits (+/- 0.2 AC, 1,880 LF)
- Approximate Open Water Limits (+/- 6.9 AC)
- Conservation Lands
- NCDEQ Surface Water Classification and Index
- Slopes 12% or Greater
- Existing 2 FT Contour
- Parcel Boundary - See Sheet 10 for Ownership

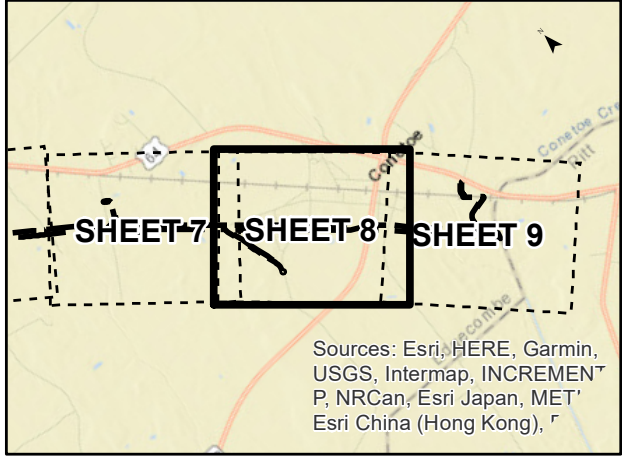

Sources: Esri, HERE, Garmin, USGS, Intermap, INCREMENT P, NRCan, Esri Japan, MET, Esri China (Hong Kong), r



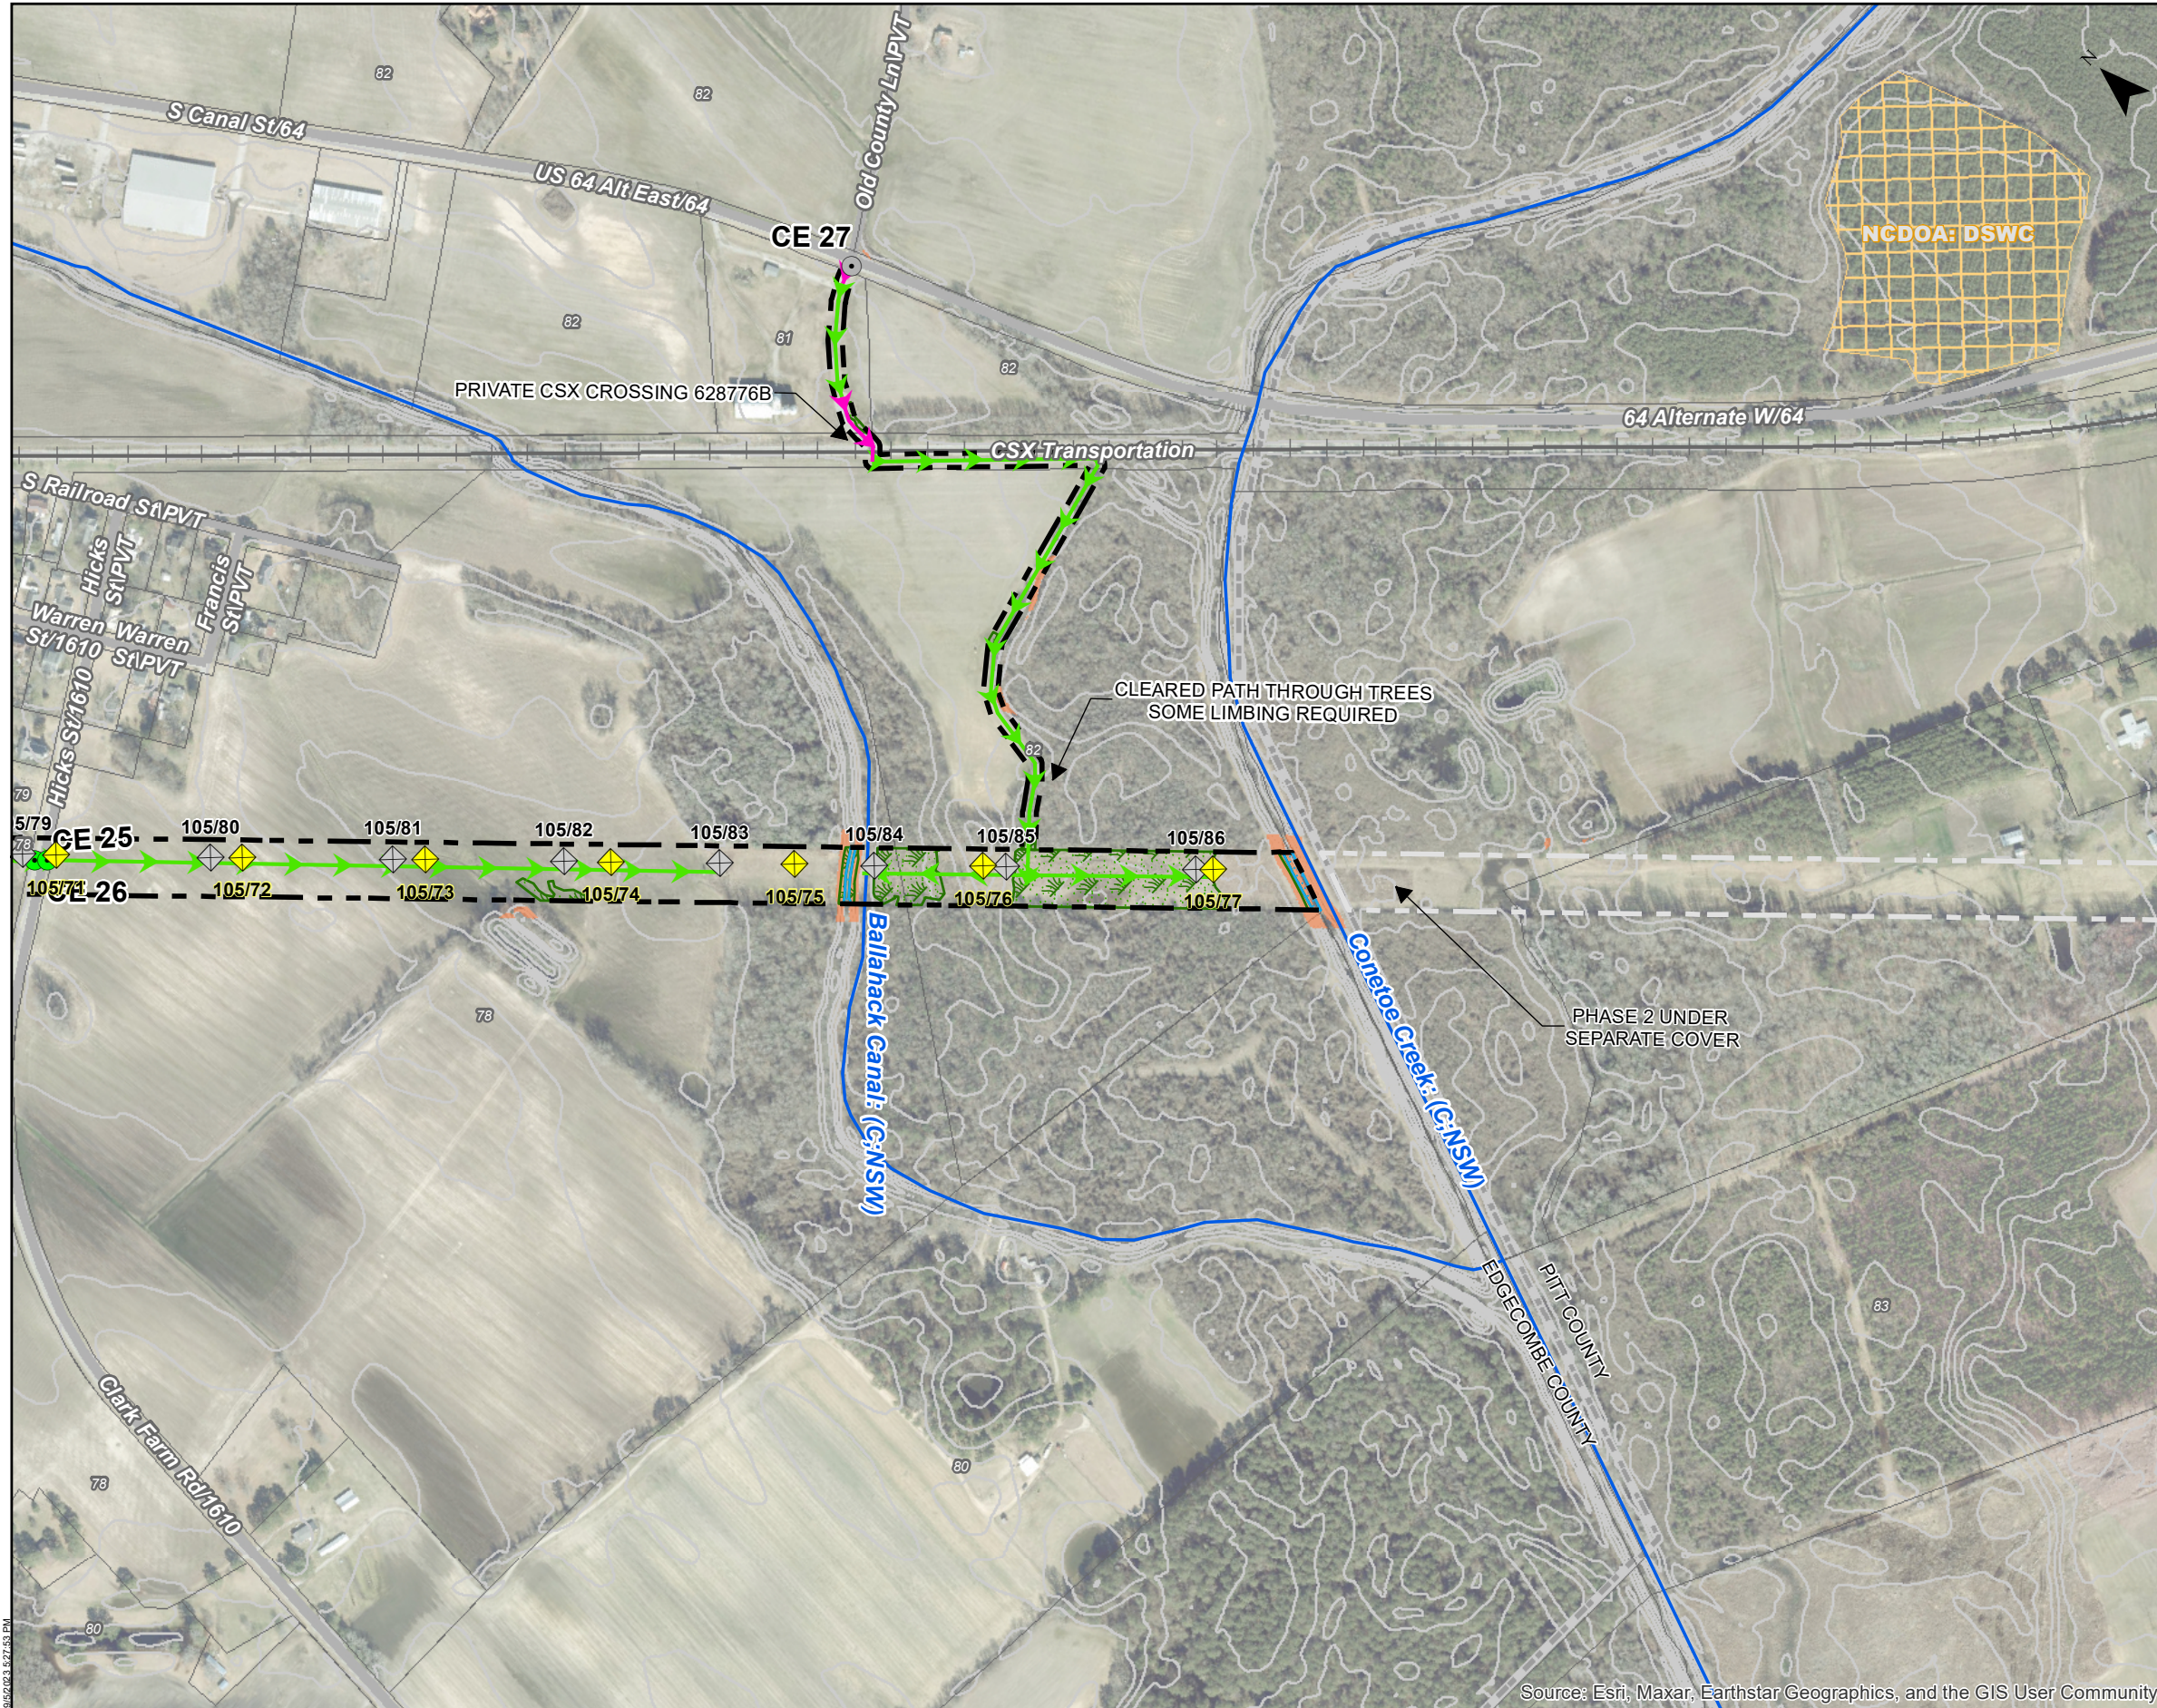

CONSTRUCTION ACCESS MAP

Line 105 Tarboro - Parmele Rebuild Phase 1
Edgecombe County, North Carolina


Client:
Dominion Energy North Carolina

C2 Env Project: 0166	Prepared By: GCF	Date: 08/29/2023
-------------------------	---------------------	---------------------

0 250 500 1,000 Feet
Scale is 1 IN = 500 FT when printed at original size of 11x17

SITE DATA

- Project Area (+/- 171.54 AC)
- Existing Structure
- Proposed Structure
- Existing Gravel Construction Entrance (11)
- Temporary Construction Entrance (12)
- Preferred Access, Existing Gravel (+/- 1.74 MI)
- Preferred Access, Existing Unimproved (+/- 2.5 MI)
- Preferred Access, No Existing (+/- 7.1 MI)
- Approximate Stream Channel Limits (+/- 1.0 AC, 3,352 LF)
- Approximate Wetland Limits (+/- 36.9 AC)
- Approximate Jurisdictional Ditch Limits (+/- 0.2 AC, 1,880 LF)
- Approximate Open Water Limits (+/- 6.9 AC)
- Conservation Lands
- NCDEQ Surface Water Classification and Index
- Slopes 12% or Greater
- Existing 2 FT Contour
- Parcel Boundary - See Sheet 10 for Ownership

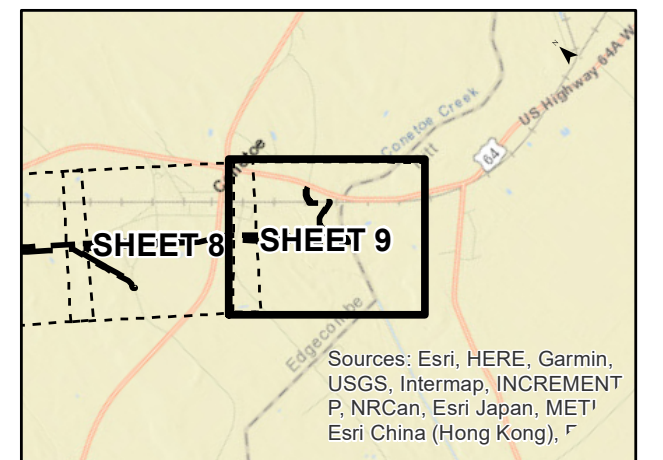

Map ID	Owner Name	Map ID	Owner Name
1	NC DEPARTMENT OF TRANSPORTATION	43	BROWN JIMMY LEE et al
2	VINES MARY E HEIRS	44	MYRICK JOEROAM
3	STATE OF NORTH CAROLINA	45	BROWN DERRICK M et al
4	STATE OF NORTH CAROLINA	46	GONZALEZ ROSALBA VAZQUEZ
5	NC DEPARTMENT OF TRANSPORTATION	47	CISNEROS-MORENO YESENIA
6	MOORE JOHNNY RAY et al	48	HIGGS VANESSA
7	EDGECOMBE COUNTY	49	STANLEY KESSHIA
8	ARMSTRONG SYLVIA ANNE	50	PETERSON VERNICE WHITEHEAD
9	ARMSTRONG SYLVIA ANNE	51	DEL MORAL BLANCA I HERNANDEZ et al
10	BEAMON TOM	52	KEEN JACK
11	EDGECOMBE COUNTY	53	CHERRY SPENCER R et al
12	EDGECOMBE COUNTY	54	DELOATCH MAHLON W JR et al
13	KEEL DENNIS CHRISTOPHER et al	55	WEBB LINWOOD JETT
14	WINNEGAN JULIA BULLOCK HEIRS	56	WALTERS EDWARD EX et al
15	WILLIAMS RICHARD A	57	GOMEZ MARIA DILENIA et al
16	KEEL BRIDGET D et al	58	WIGGINS MARTHA JANE
17	PHILLIPS BENJAMIN HARRELL et al	59	JOHNSON SUSIE L HEIRS
18	ANDREWS JESSE HEIRS et al	60	LAWRENCE TRUDY Y
19	PIPPEN JAMES EARL	61	EVERETTE JIMMIE LEE et al
20	LANCASTER LUCY J HEIRS et al	62	GATLIN BEVERLY G
21	THOMAS JENNIE EDWARDS et al	63	COUNCIL WILLIE B et al
22	ETHERIDGE GABRIEL HORTON TRUST	64	PULLINS KATHRYN
23	JBS GROUP LLC	65	PETTAWAY MCARTHUR et al
24	JBS GROUP LLC	66	VIRGINIA ELECTRIC & POWER CO
25	CONETOE LAND & TIMBER LLC	67	WEBB LINWOOD JETT
26	SKINNER ALTON R et al	68	COUNTRYTOWN LLC
27	PARKER CHRISTINA CREECH	69	DAIL EDWARD E et al
28	HARTLEY VADEN D et al	70	COUNTRYTOWN LLC
29	HARTLEY VADEN D et al	71	COUNTRYTOWN LLC
30	DIAZ ALEJANDRO et al	72	DANHAVEN FARMS LLC
31	WILKINS MILTON L et al	73	WHITEHURST JEFFREY L et al
32	HARRIS JESSE JAMES	74	FLOWERS SHEILA W
33	ABRAMS ROBERT CLAUDIOUS JR	75	GOFF MILTON JR et al
34	WILKINS MILTON L et al	76	SESSOMS ALTON MARK et al
35	ARRINGTON WILLIAM et al	77	MAYO MARTHA E
36	CHERRY AUGUSTA JR	78	WEBB LINWOOD ALLEN et al
37	SHAW DORIS TIC et al	79	CONETOE METHODIST CHURCH INC
38	BATTLE KENNETH E et al	80	JAMES CHARLES NEAL et al
39	BATTLE KENNETH EARL	81	SEVERN PEANUT COMPANY INC
40	VAZQUEZ SIMON	82	DANHAVEN FARMS LLC
41	MORRIS DEBORAH FARMER	83	JAMES EDDIE E
42	LYONS RICHARD JR et al		

CONSTRUCTION ACCESS MAP

Line 105 Tarboro - Parmele Rebuild Phase 1
Edgecombe County, North Carolina

Client:
Dominion Energy North Carolina

C2 Env Project: 0166 Prepared By: JRC Date: 09/05/2023

