



ROUTE ALTERNATIVES

- Proposed Route (Route 3)
- Alternative Route 2
- Alternative Route 5

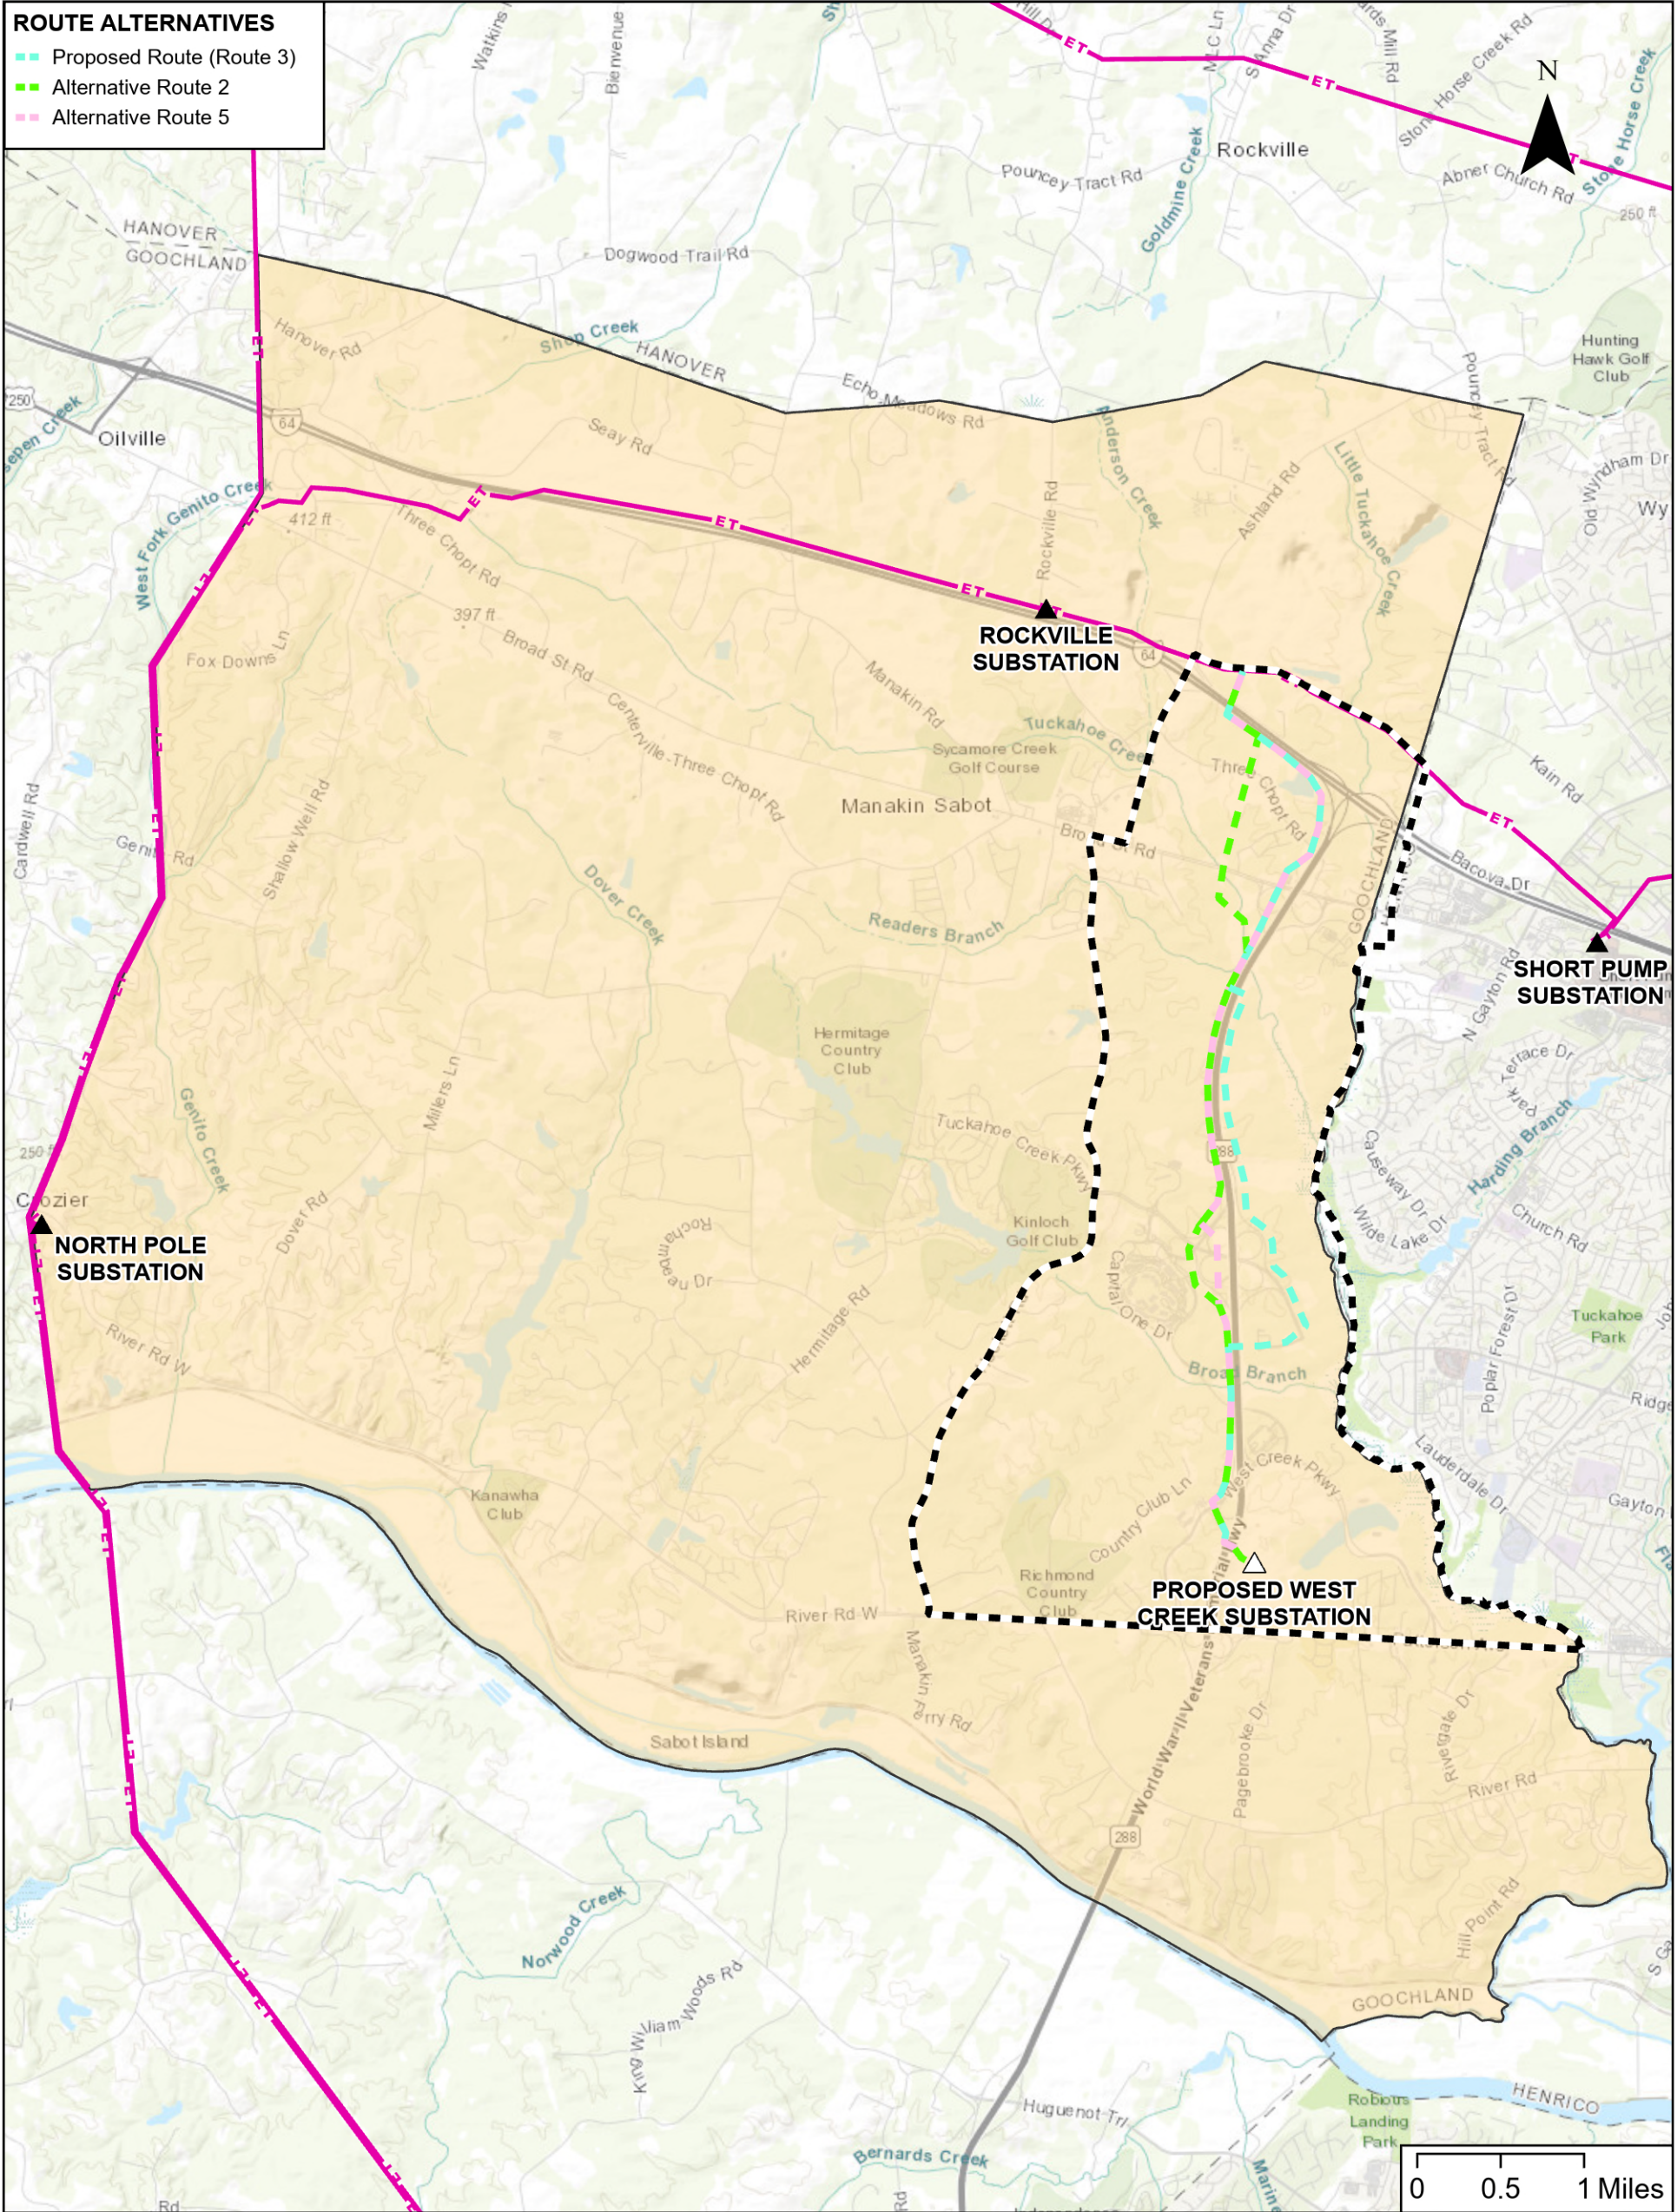

Scale is 1 IN = 1 MI when printed at original size of 11x17

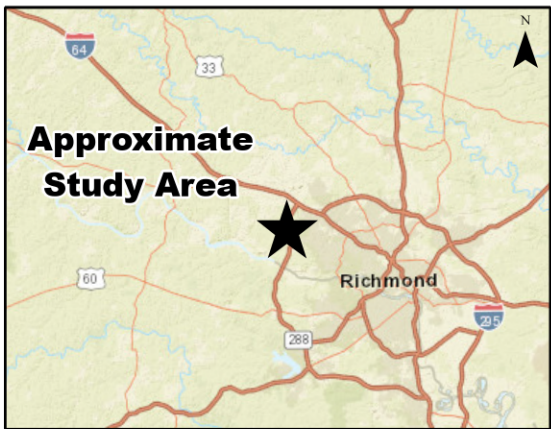

PROJECT AND CONSTRAINT DATA

- Study Area
- Proposed Substation
- Existing Substation
- Existing Dominion Transmission Line
- Goochland Load Area

West Creek Routes

230 kV West Creek Loop and Substation
Dominion Energy Virginia
Goochland County, Virginia

