




Legend


- SUBSTATIONS
- CONSTRUCTION ENTRANCE (CE) EXISTING
- CONSTRUCTION ENTRANCE (CE) PROPOSED
- PREFERRED EXISTING ACCESS - UNIMPROVED
- PREFERRED EXISTING ACCESS - GRAVEL
- PREFERRED EXISTING ACCESS - PAVED
- PREFERRED ACCESS - NO EXISTING
- ALTERNATE ACCESS ROUTE
- PROJECT LIMITS

KEY PLAN

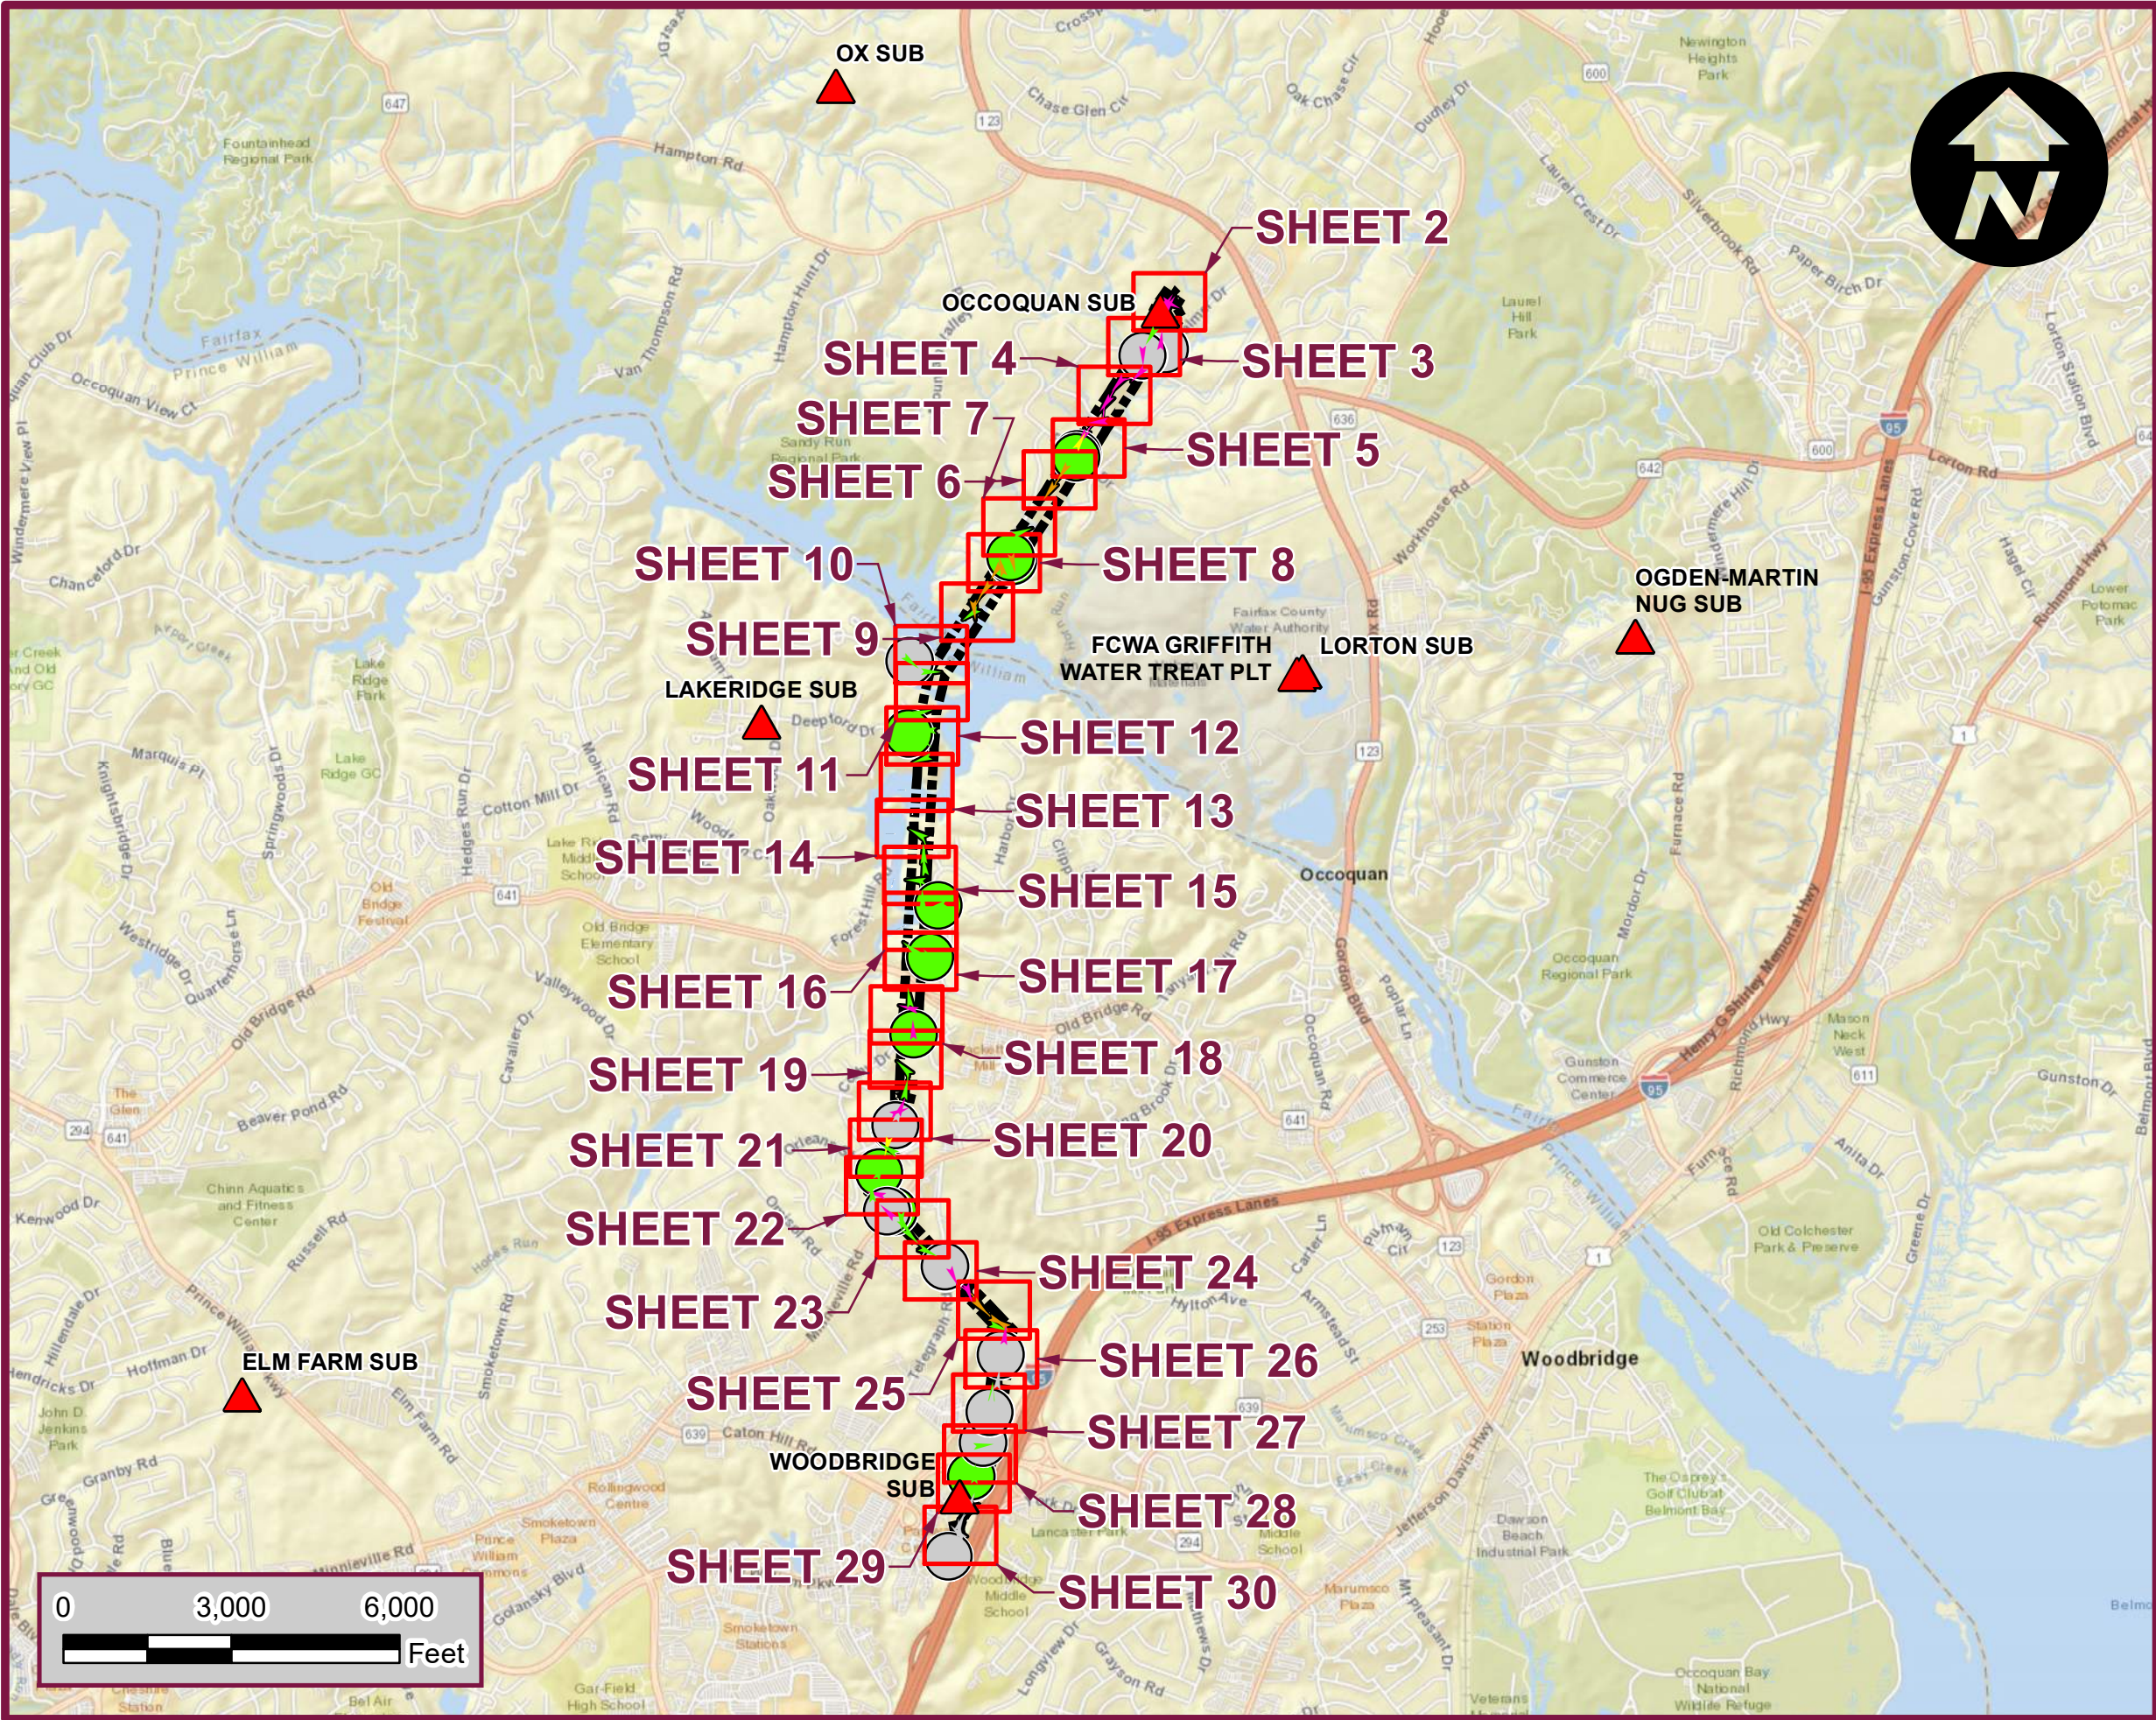

Dewberry Engineers Inc.
4805 LAKE BROOK DRIVE, SUITE 200
GLEN ALLEN, VIRGINIA 23060
PHONE: 804.290.7957
FAX: 804.290.7928

TITLE: ACCESS MAP - INDEX MAP COMMUNITY OUTREACH 1 OF 30	SCALE: 1"=3,000'	DATE: 4/14/2021	PROJ. NO: 50128919
		SHEET NO: 1	
PROJECT: OCCOQUAN TO WOODBRIDGE TRANSMISSION LINE 2001 RECONDUCTOR PRINCE WILLIAM COUNTY VA, & FAIRFAX COUNTY, VA			

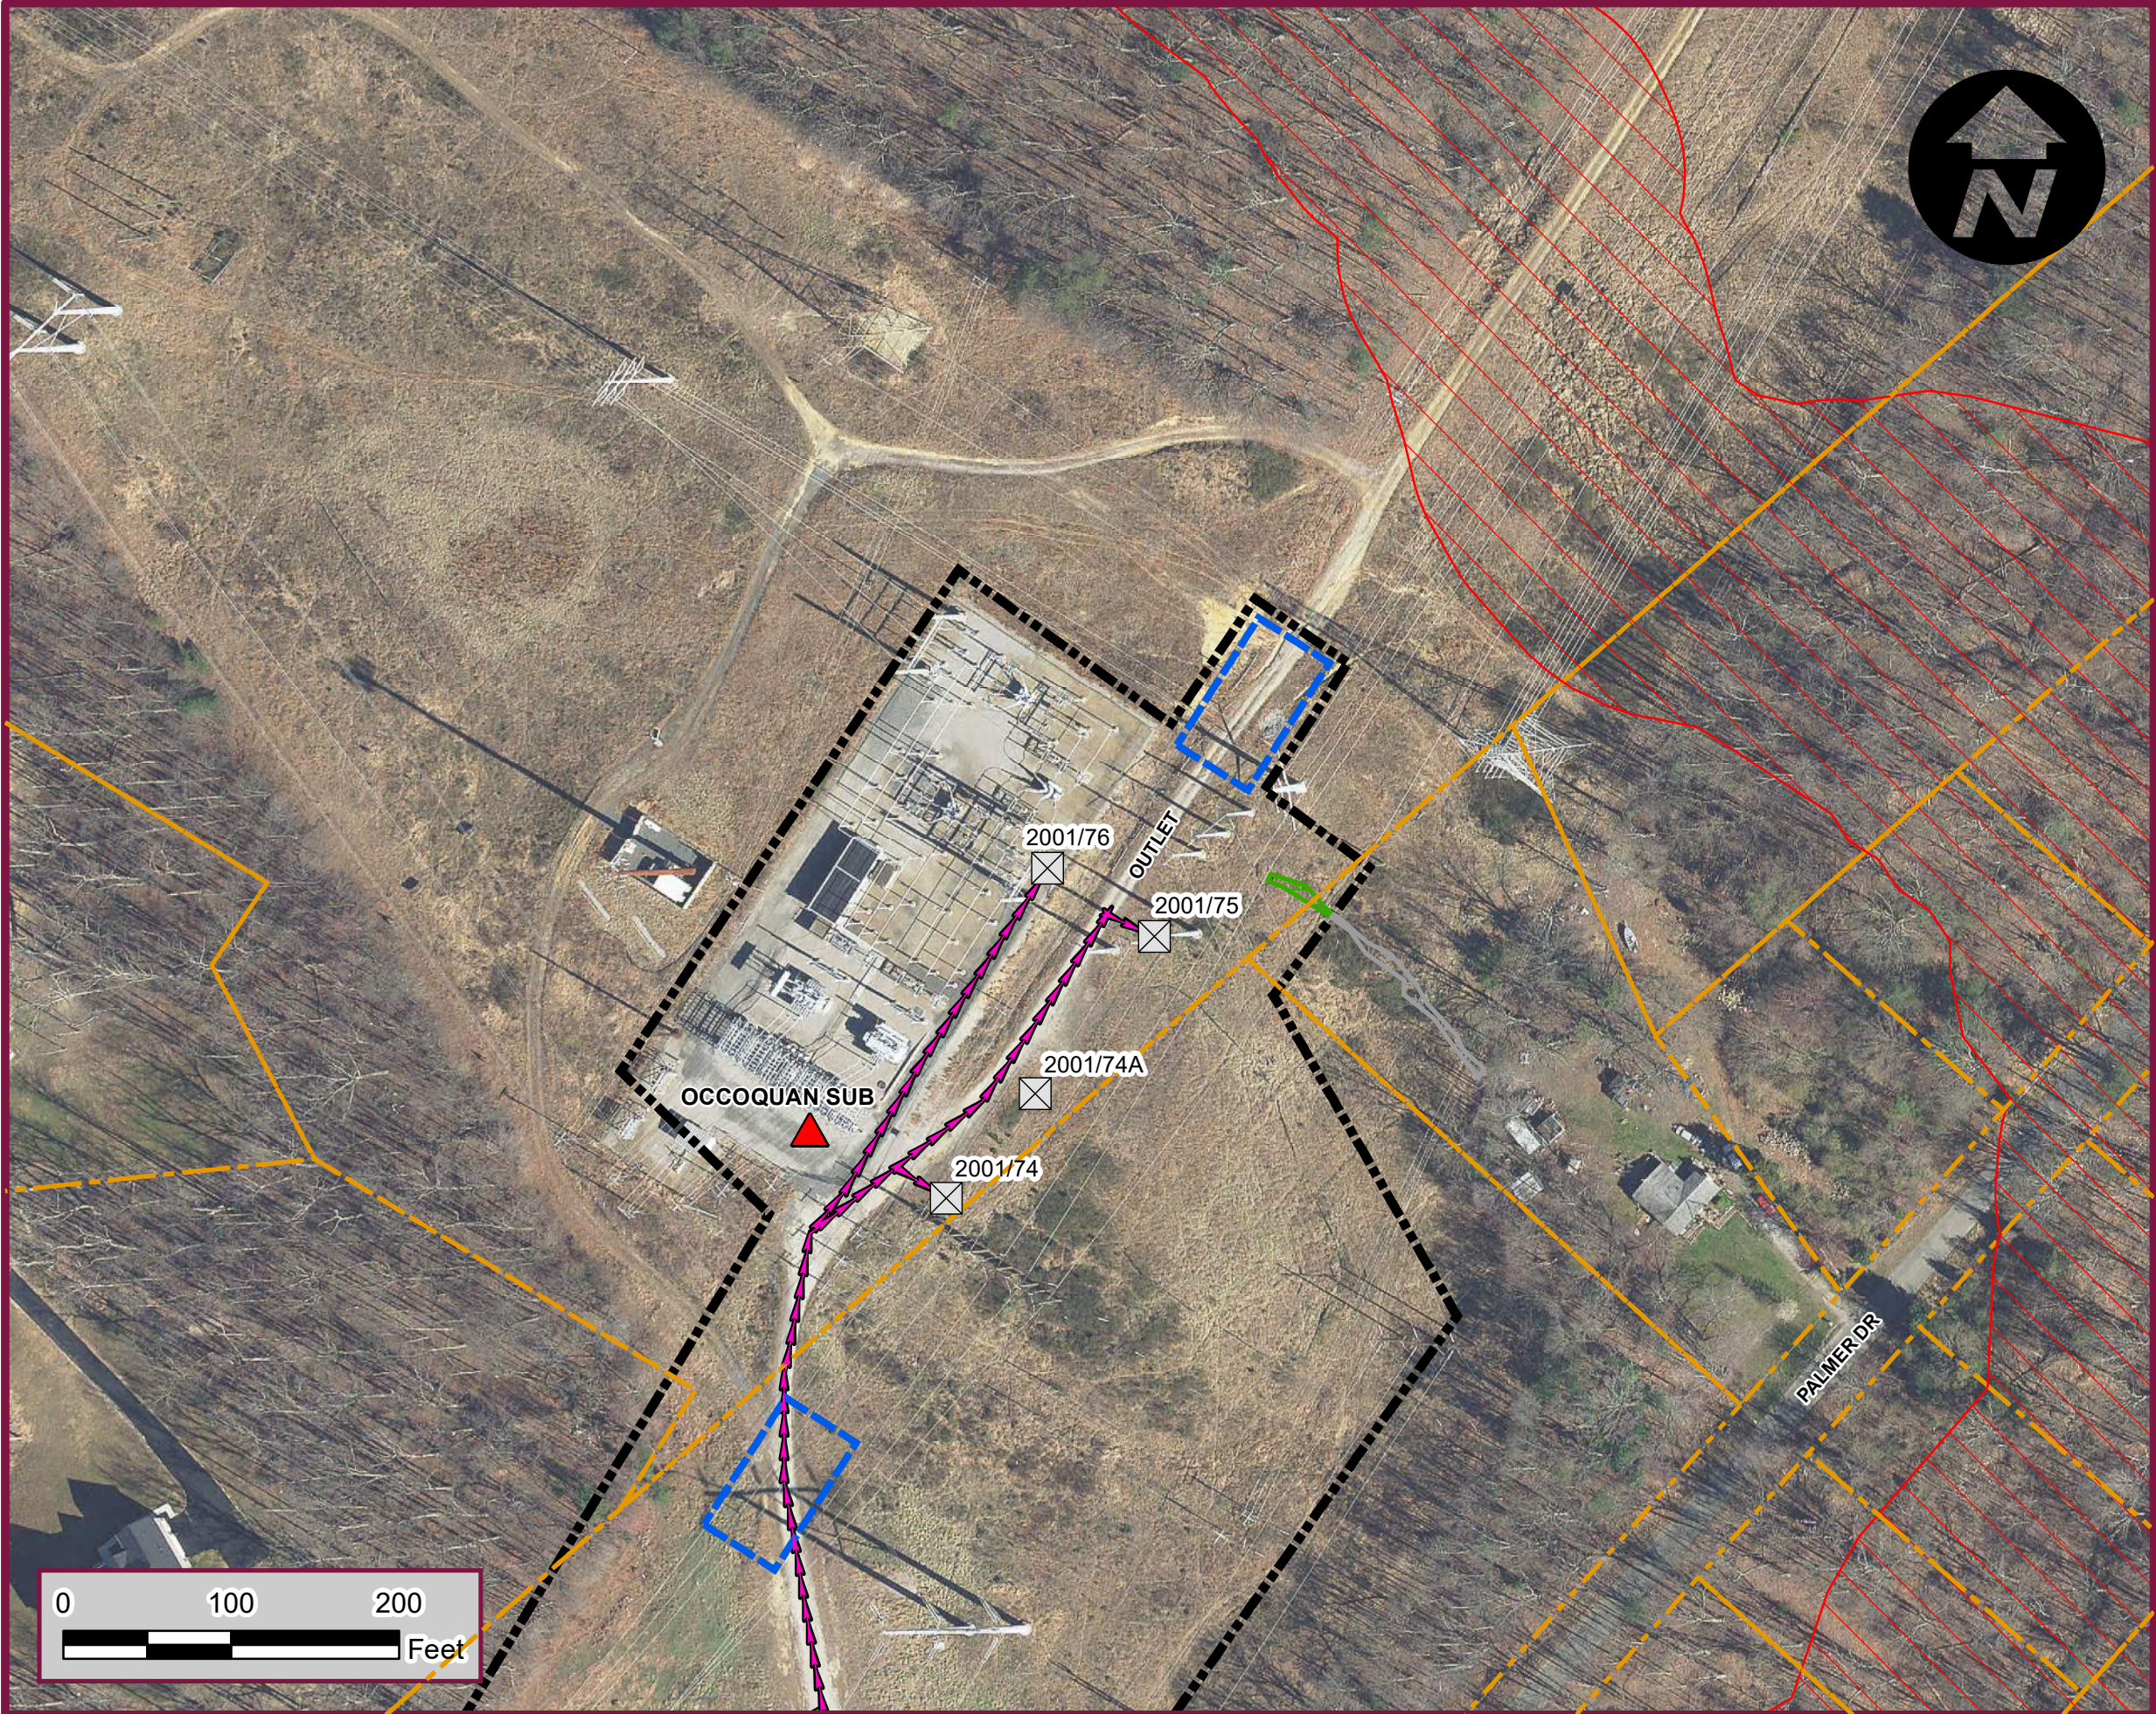



Legend

- SUBSTATIONS
- EXISTING STRUCTURES
- PULL PADS
- PREFERRED EXISTING ACCESS - GRAVEL
- PREFERRED ACCESS - NO EXISTING
- PALUSTRINE EMERGENT (PEM) WETLAND LIMITS
- PROJECT LIMITS
- COUNTY RESOURCE PROTECTION AREA
- PARCELS

KEY PLAN



 Dewberry® Dewberry Engineers Inc. 4805 LAKE BROOK DRIVE, SUITE 200 GLEN ALLEN, VIRGINIA 23060 PHONE: 804.290.7957 FAX: 804.290.7928	DATE: 4/14/2021	SCALE: 1" = 100'	TITLE: ACCESS ROAD MAP COMMUNITY OUTREACH 2 OF 30	SHEET NO: 2
	PROJ. NO: 50128919	PROJECT: OCCOQUAN TO WOODBRIDGE TRANSMISSION LINE 2001 RECONDUCTOR PRINCE WILLIAM COUNTY VA, & FAIRFAX COUNTY, VA		

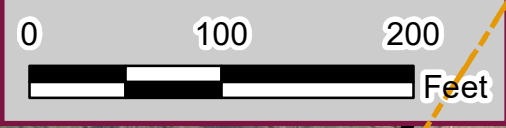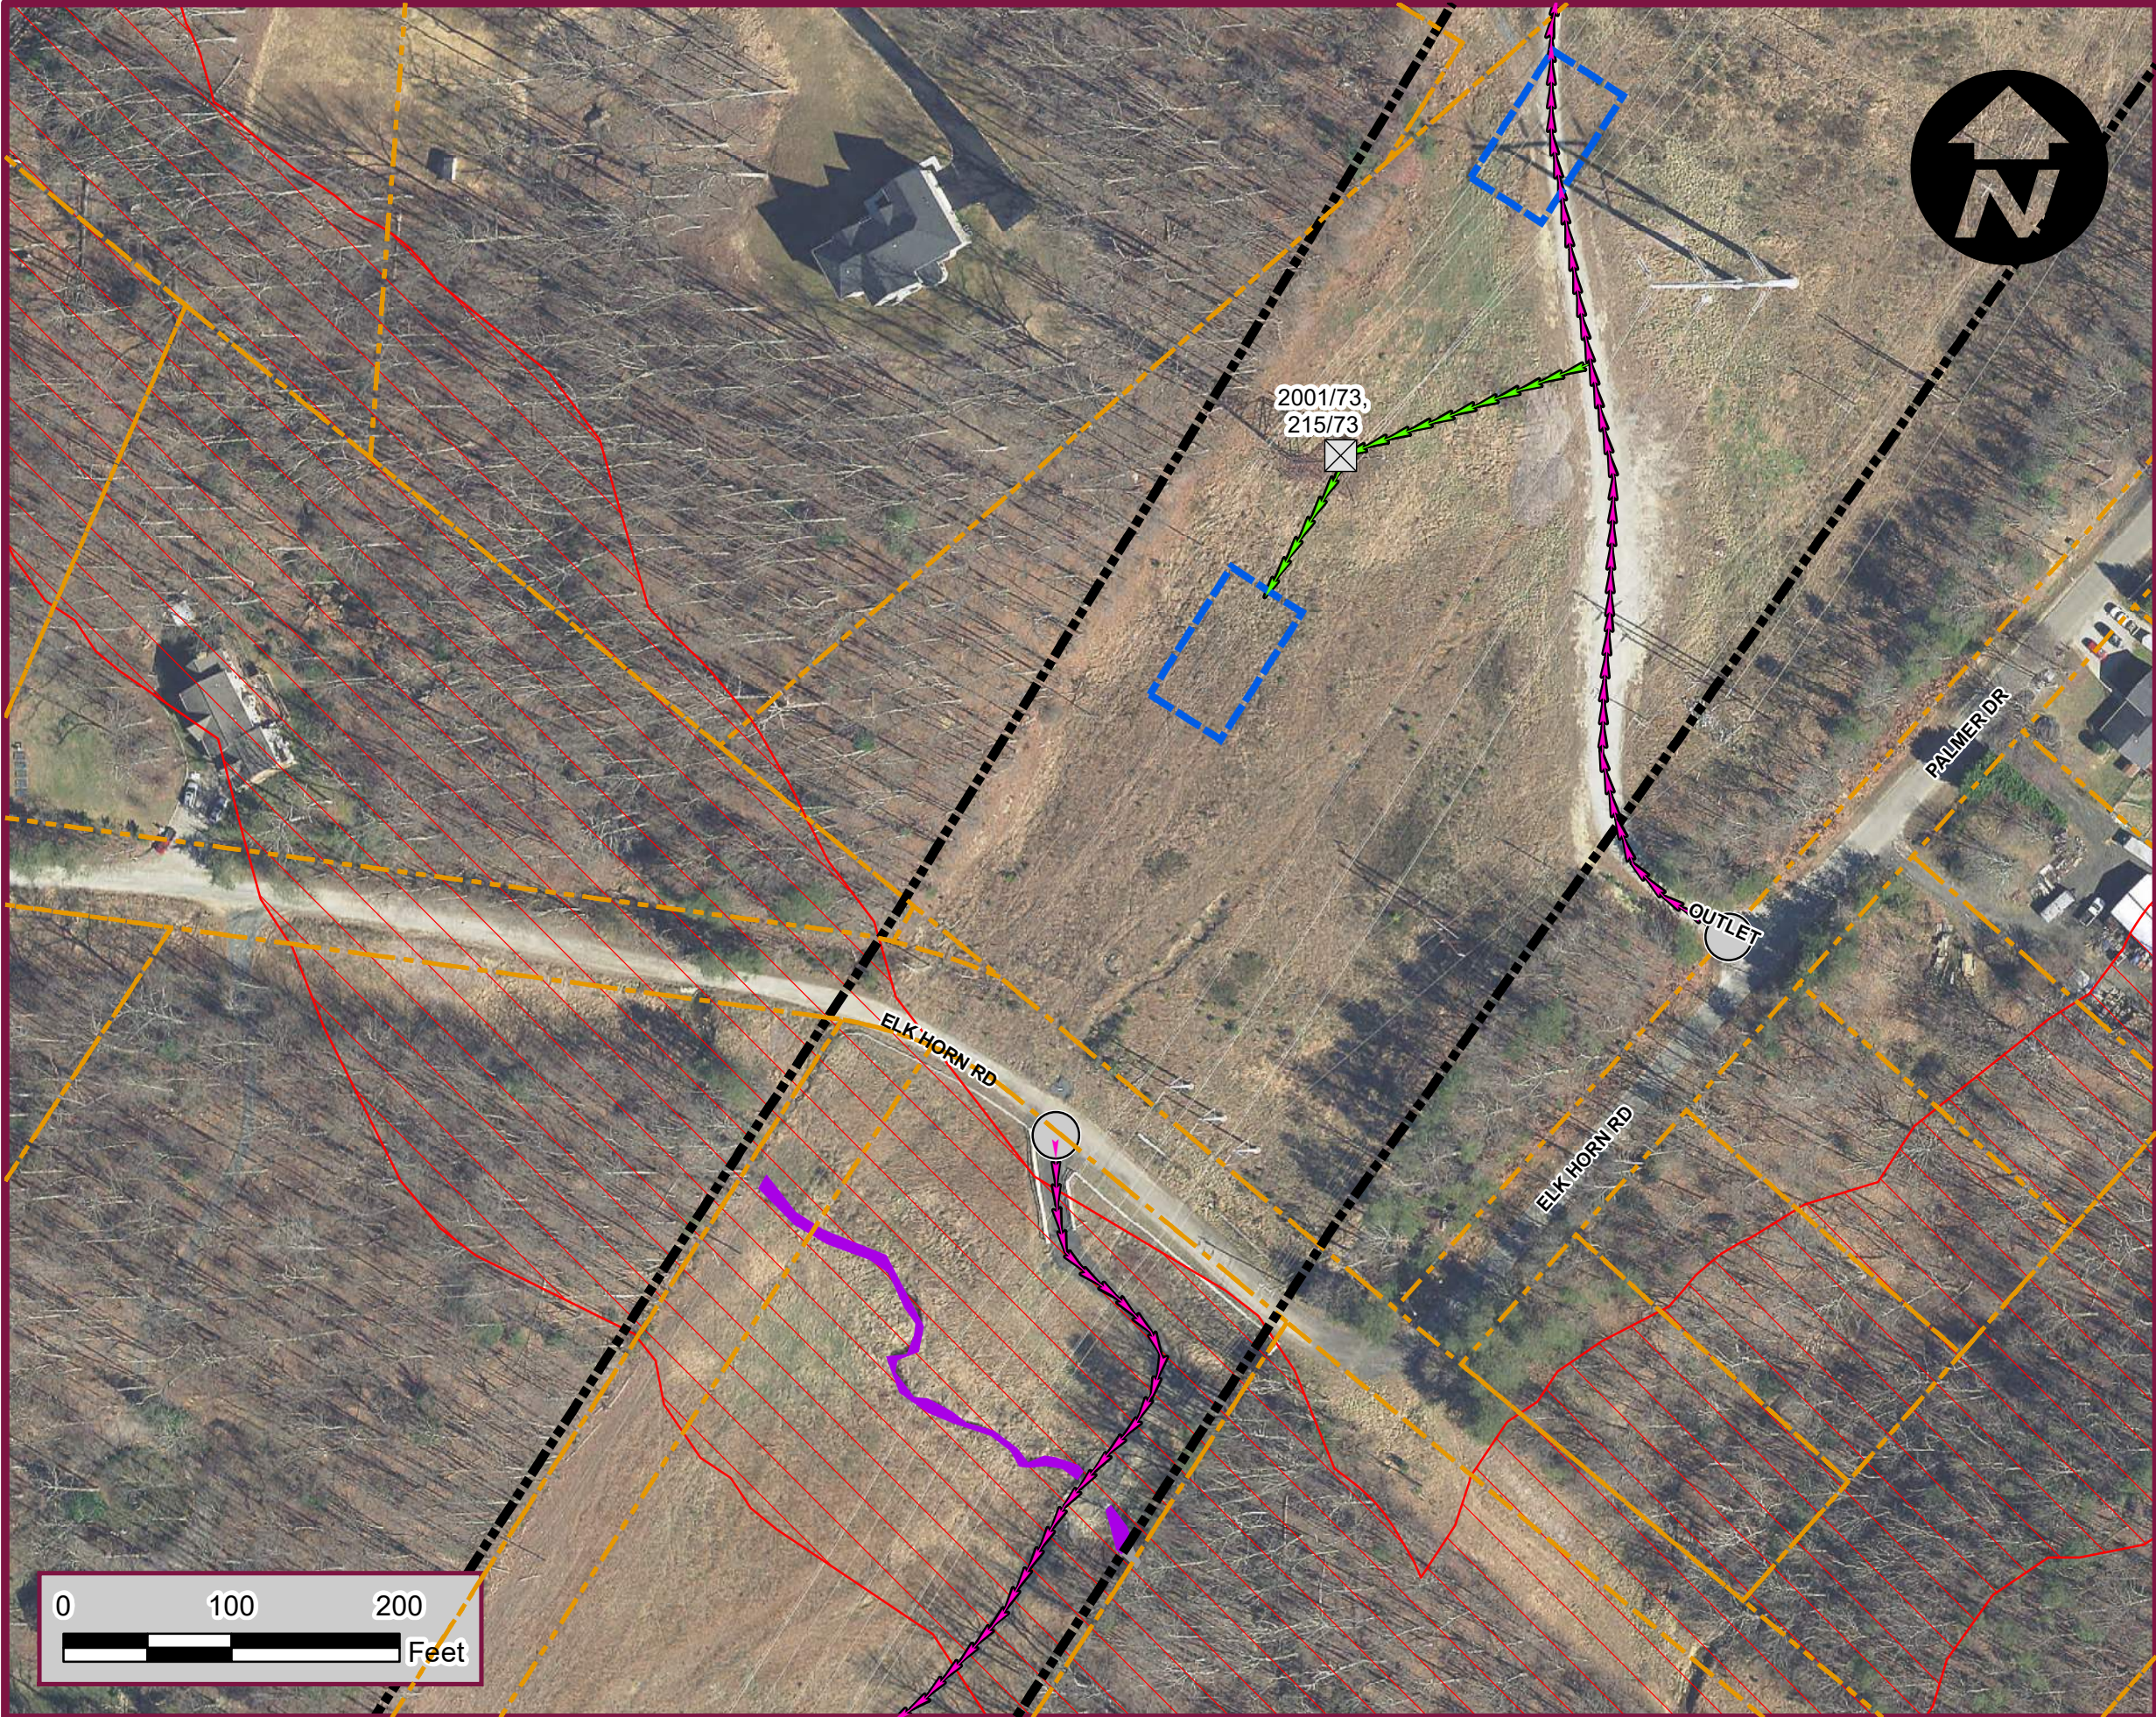

Legend

- EXISTING STRUCTURES
- PULL PADS
- CONSTRUCTION ENTRANCE (CE) EXISTING
- PREFERRED EXISTING ACCESS - GRAVEL
- PREFERRED ACCESS - NO EXISTING
- R4 (INTERMITTENT) STREAM
- PROJECT LIMITS
- COUNTY RESOURCE PROTECTION AREA
- PARCELS


KEY PLAN






Dewberry[®]
Dewberry Engineers Inc.
4805 LAKE BROOK DRIVE, SUITE 200
GLEN ALLEN, VIRGINIA 23060
PHONE: 804.290.7957
FAX: 804.290.7928

DATE: 4/14/2021	SCALE: 1" = 100'	TITLE: ACCESS ROAD MAP COMMUNITY OUTREACH 3 OF 30		SHEET NO: 3
		PROJECT: OCCOQUAN TO WOODBRIDGE TRANSMISSION LINE 2001 RECONDUCTOR PRINCE WILLIAM COUNTY VA, & FAIRFAX COUNTY, VA		
PROJ. NO: 50128919				

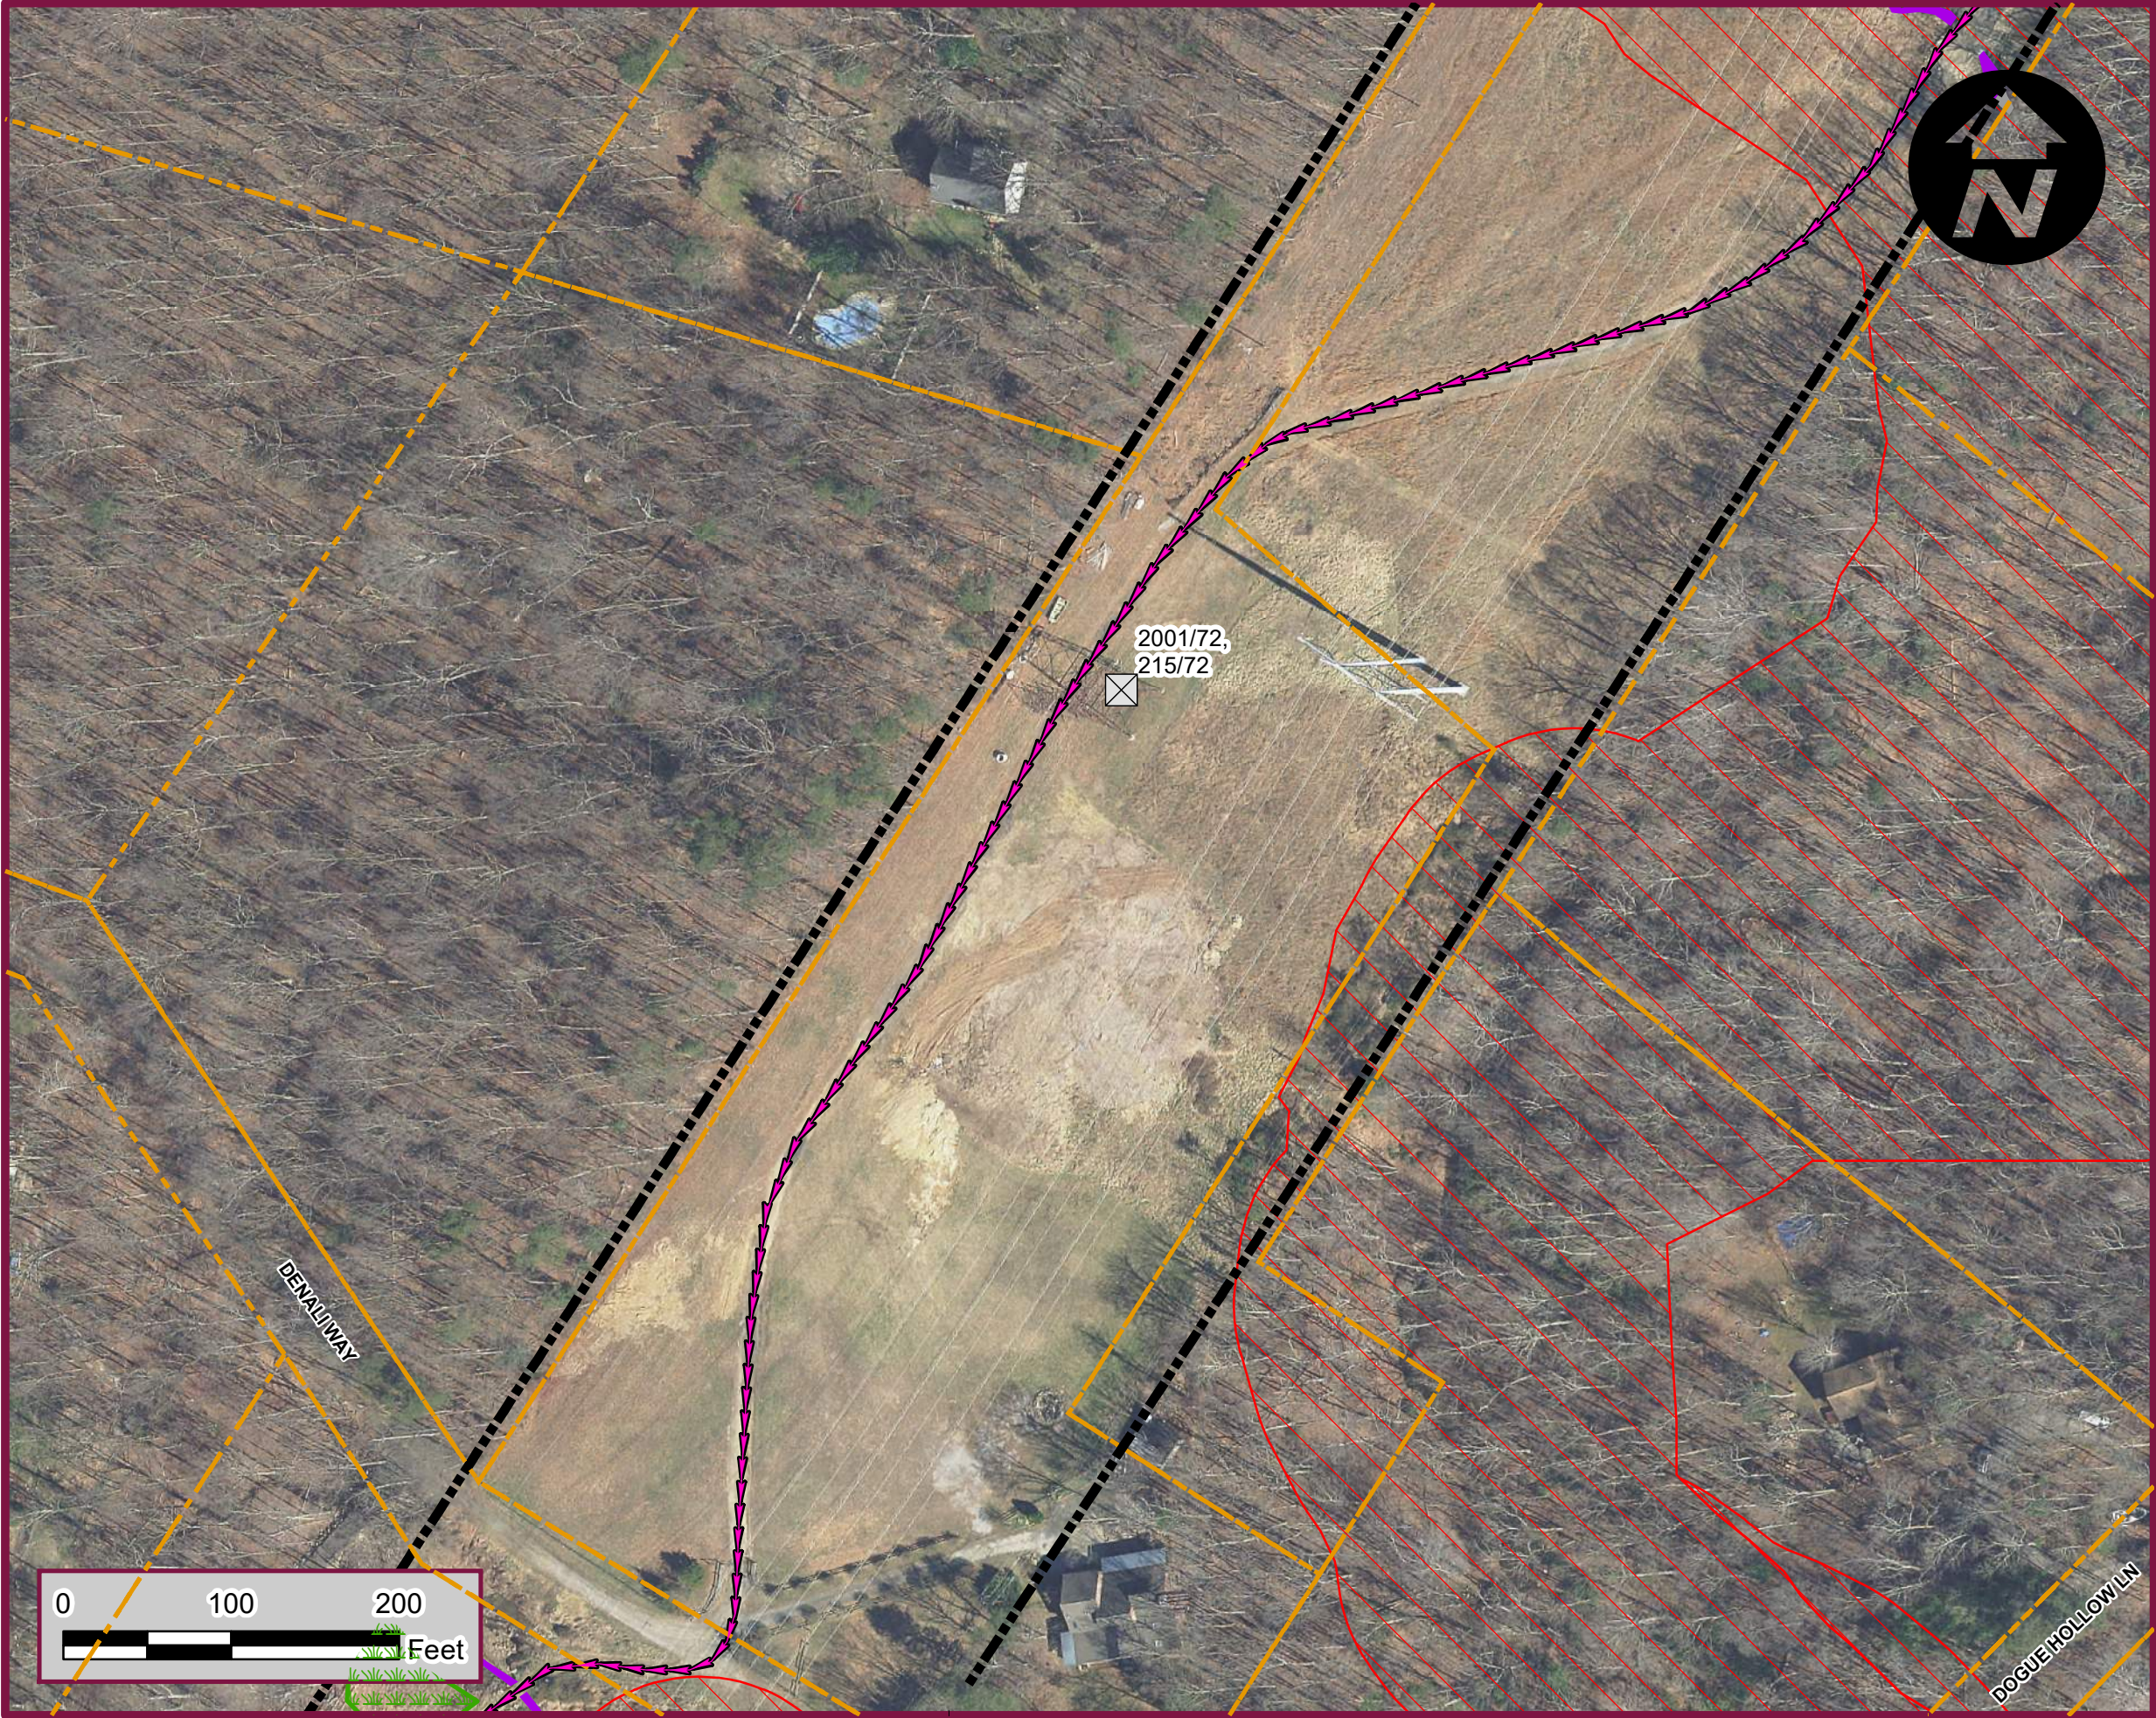

Legend

 
-  EXISTING STRUCTURES
-  PREFERRED EXISTING ACCESS - GRAVEL
-  R4 (INTERMITTENT) STREAM
-  PALUSTRINE EMERGENT (PEM) WETLAND LIMITS
-  PROJECT LIMITS
-  COUNTY RESOURCE PROTECTION AREA
-  PARCELS

KEY PLAN



	DATE: 4/14/2021		SCALE: 1" = 100'	TITLE: ACCESS ROAD MAP COMMUNITY OUTREACH 4 OF 30	SHEET NO: 4
	PROJ. NO: 50128919		PROJECT: OCCOQUAN TO WOODBRIDGE TRANSMISSION LINE 2001 RECONDUCTOR PRINCE WILLIAM COUNTY VA, & FAIRFAX COUNTY, VA		

Dewberry Engineers Inc.
4805 LAKE BROOK DRIVE, SUITE 200
GLEN ALLEN, VIRGINIA 23060
PHONE: 804.290.7957
FAX: 804.290.7928

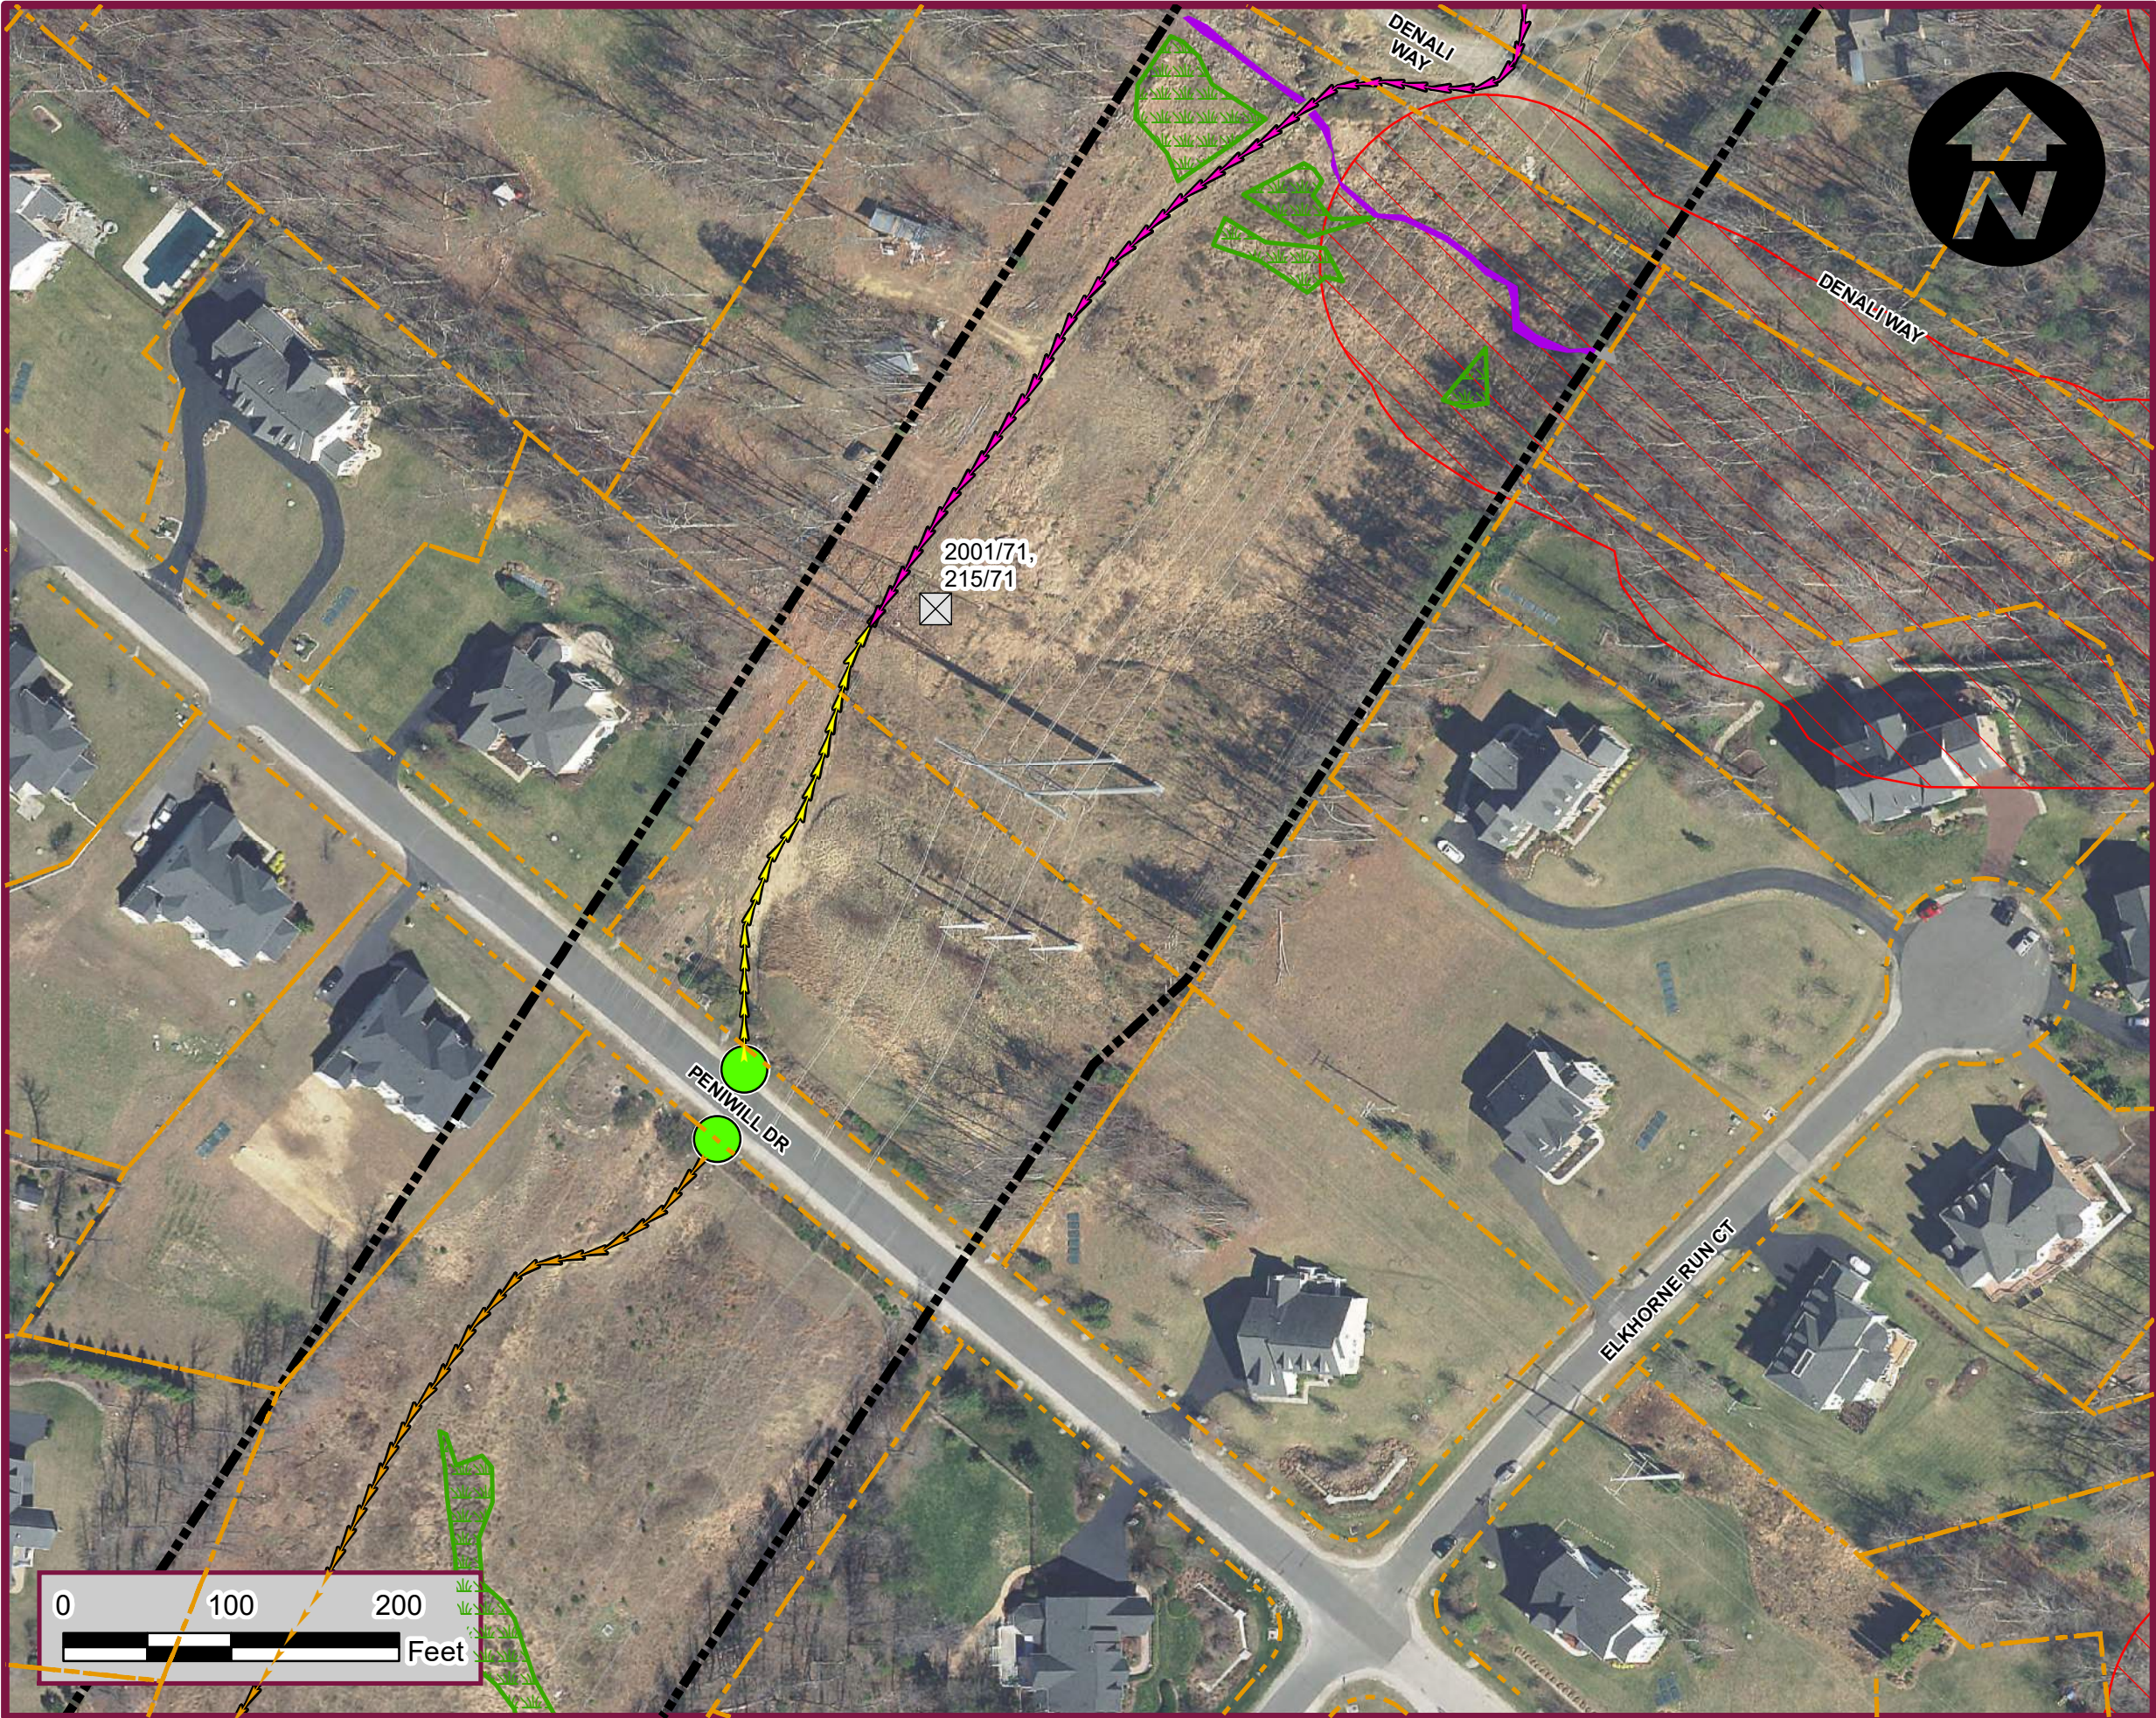

Legend

- EXISTING STRUCTURES
- CONSTRUCTION ENTRANCE (CE) PROPOSED
- PREFERRED EXISTING ACCESS - UNIMPROVED
- PREFERRED EXISTING ACCESS - GRAVEL
- ALTERNATE ACCESS ROUTE
- R4 (INTERMITTENT) STREAM
- PALUSTRINE EMERGENT (PEM) WETLAND LIMITS
- PROJECT LIMITS
- COUNTY RESOURCE PROTECTION AREA
- PARCELS

KEY PLAN



**Dewberry**
Dewberry Engineers Inc.
4805 LAKE BROOK DRIVE, SUITE 200
GLEN ALLEN, VIRGINIA 23060
PHONE: 804.290.7957
FAX: 804.290.7928

DATE: 4/14/2021


SCALE: 1" = 100'

TITLE: ACCESS ROAD MAP
COMMUNITY OUTREACH
5 OF 30

SHEET NO: 5

PROJ. NO: 50128919


PROJECT: OCCOQUAN TO WOODBRIDGE
TRANSMISSION LINE 2001 RECONDUCTOR
PRINCE WILLIAM COUNTY VA, & FAIRFAX COUNTY, VA

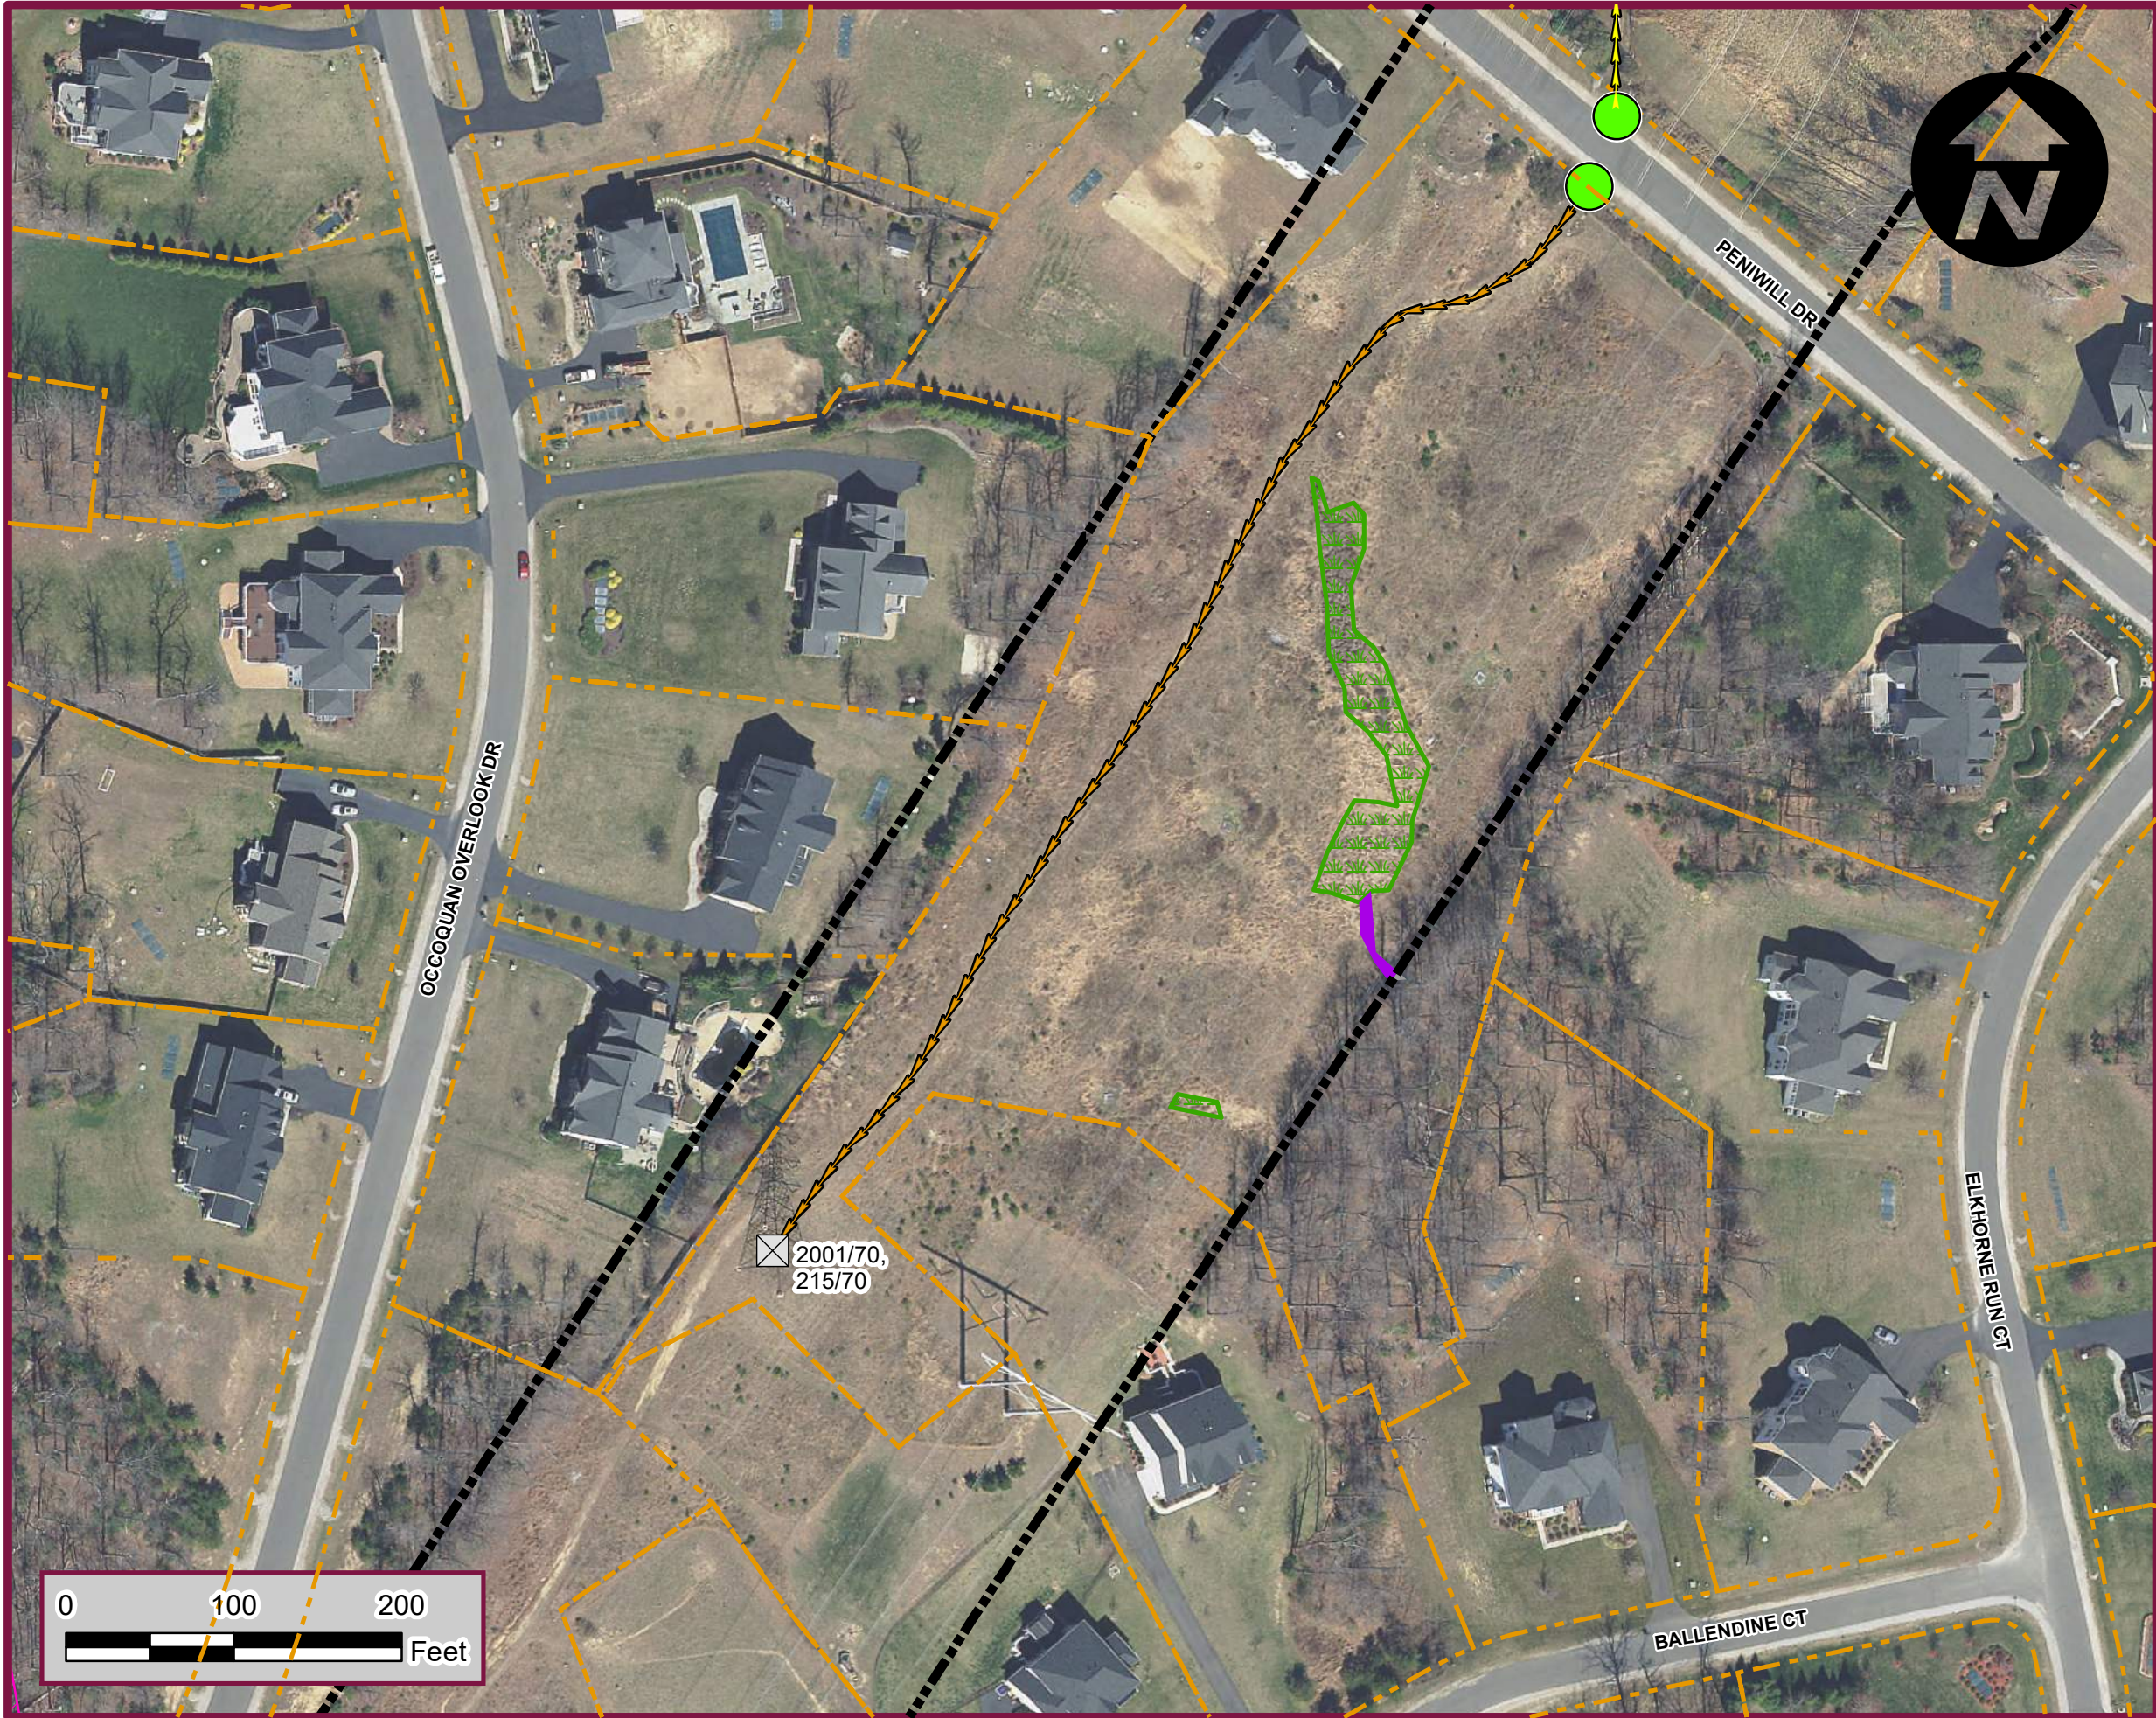

Legend


- EXISTING STRUCTURES
- CONSTRUCTION ENTRANCE (CE) PROPOSED
- PREFERRED EXISTING ACCESS - UNIMPROVED
- ALTERNATE ACCESS ROUTE
- R4 (INTERMITTENT) STREAM
- PALUSTRINE EMERGENT (PEM) WETLAND LIMITS
- PROJECT LIMITS
- FLOOD PLAINS
- PARCELS

KEY PLAN

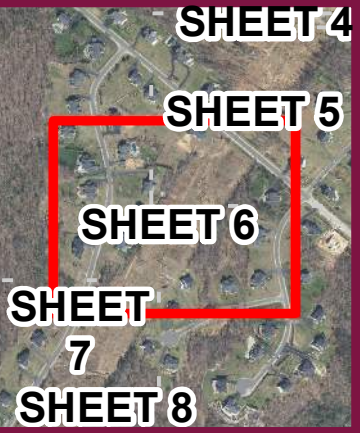

Dewberry Engineers Inc.
4805 LAKE BROOK DRIVE, SUITE 200
GLEN ALLEN, VIRGINIA 23060
PHONE: 804.290.7957
FAX: 804.290.7928

DATE: 4/14/2021	SCALE: 1" = 100'	TITLE: ACCESS ROAD MAP COMMUNITY OUTREACH 6 OF 30	SHEET NO: 6
PROJ. NO: 50128919	PROJECT: OCCOQUAN TO WOODBRIDGE TRANSMISSION LINE 2001 RECONDUCTOR PRINCE WILLIAM COUNTY VA, & FAIRFAX COUNTY, VA		

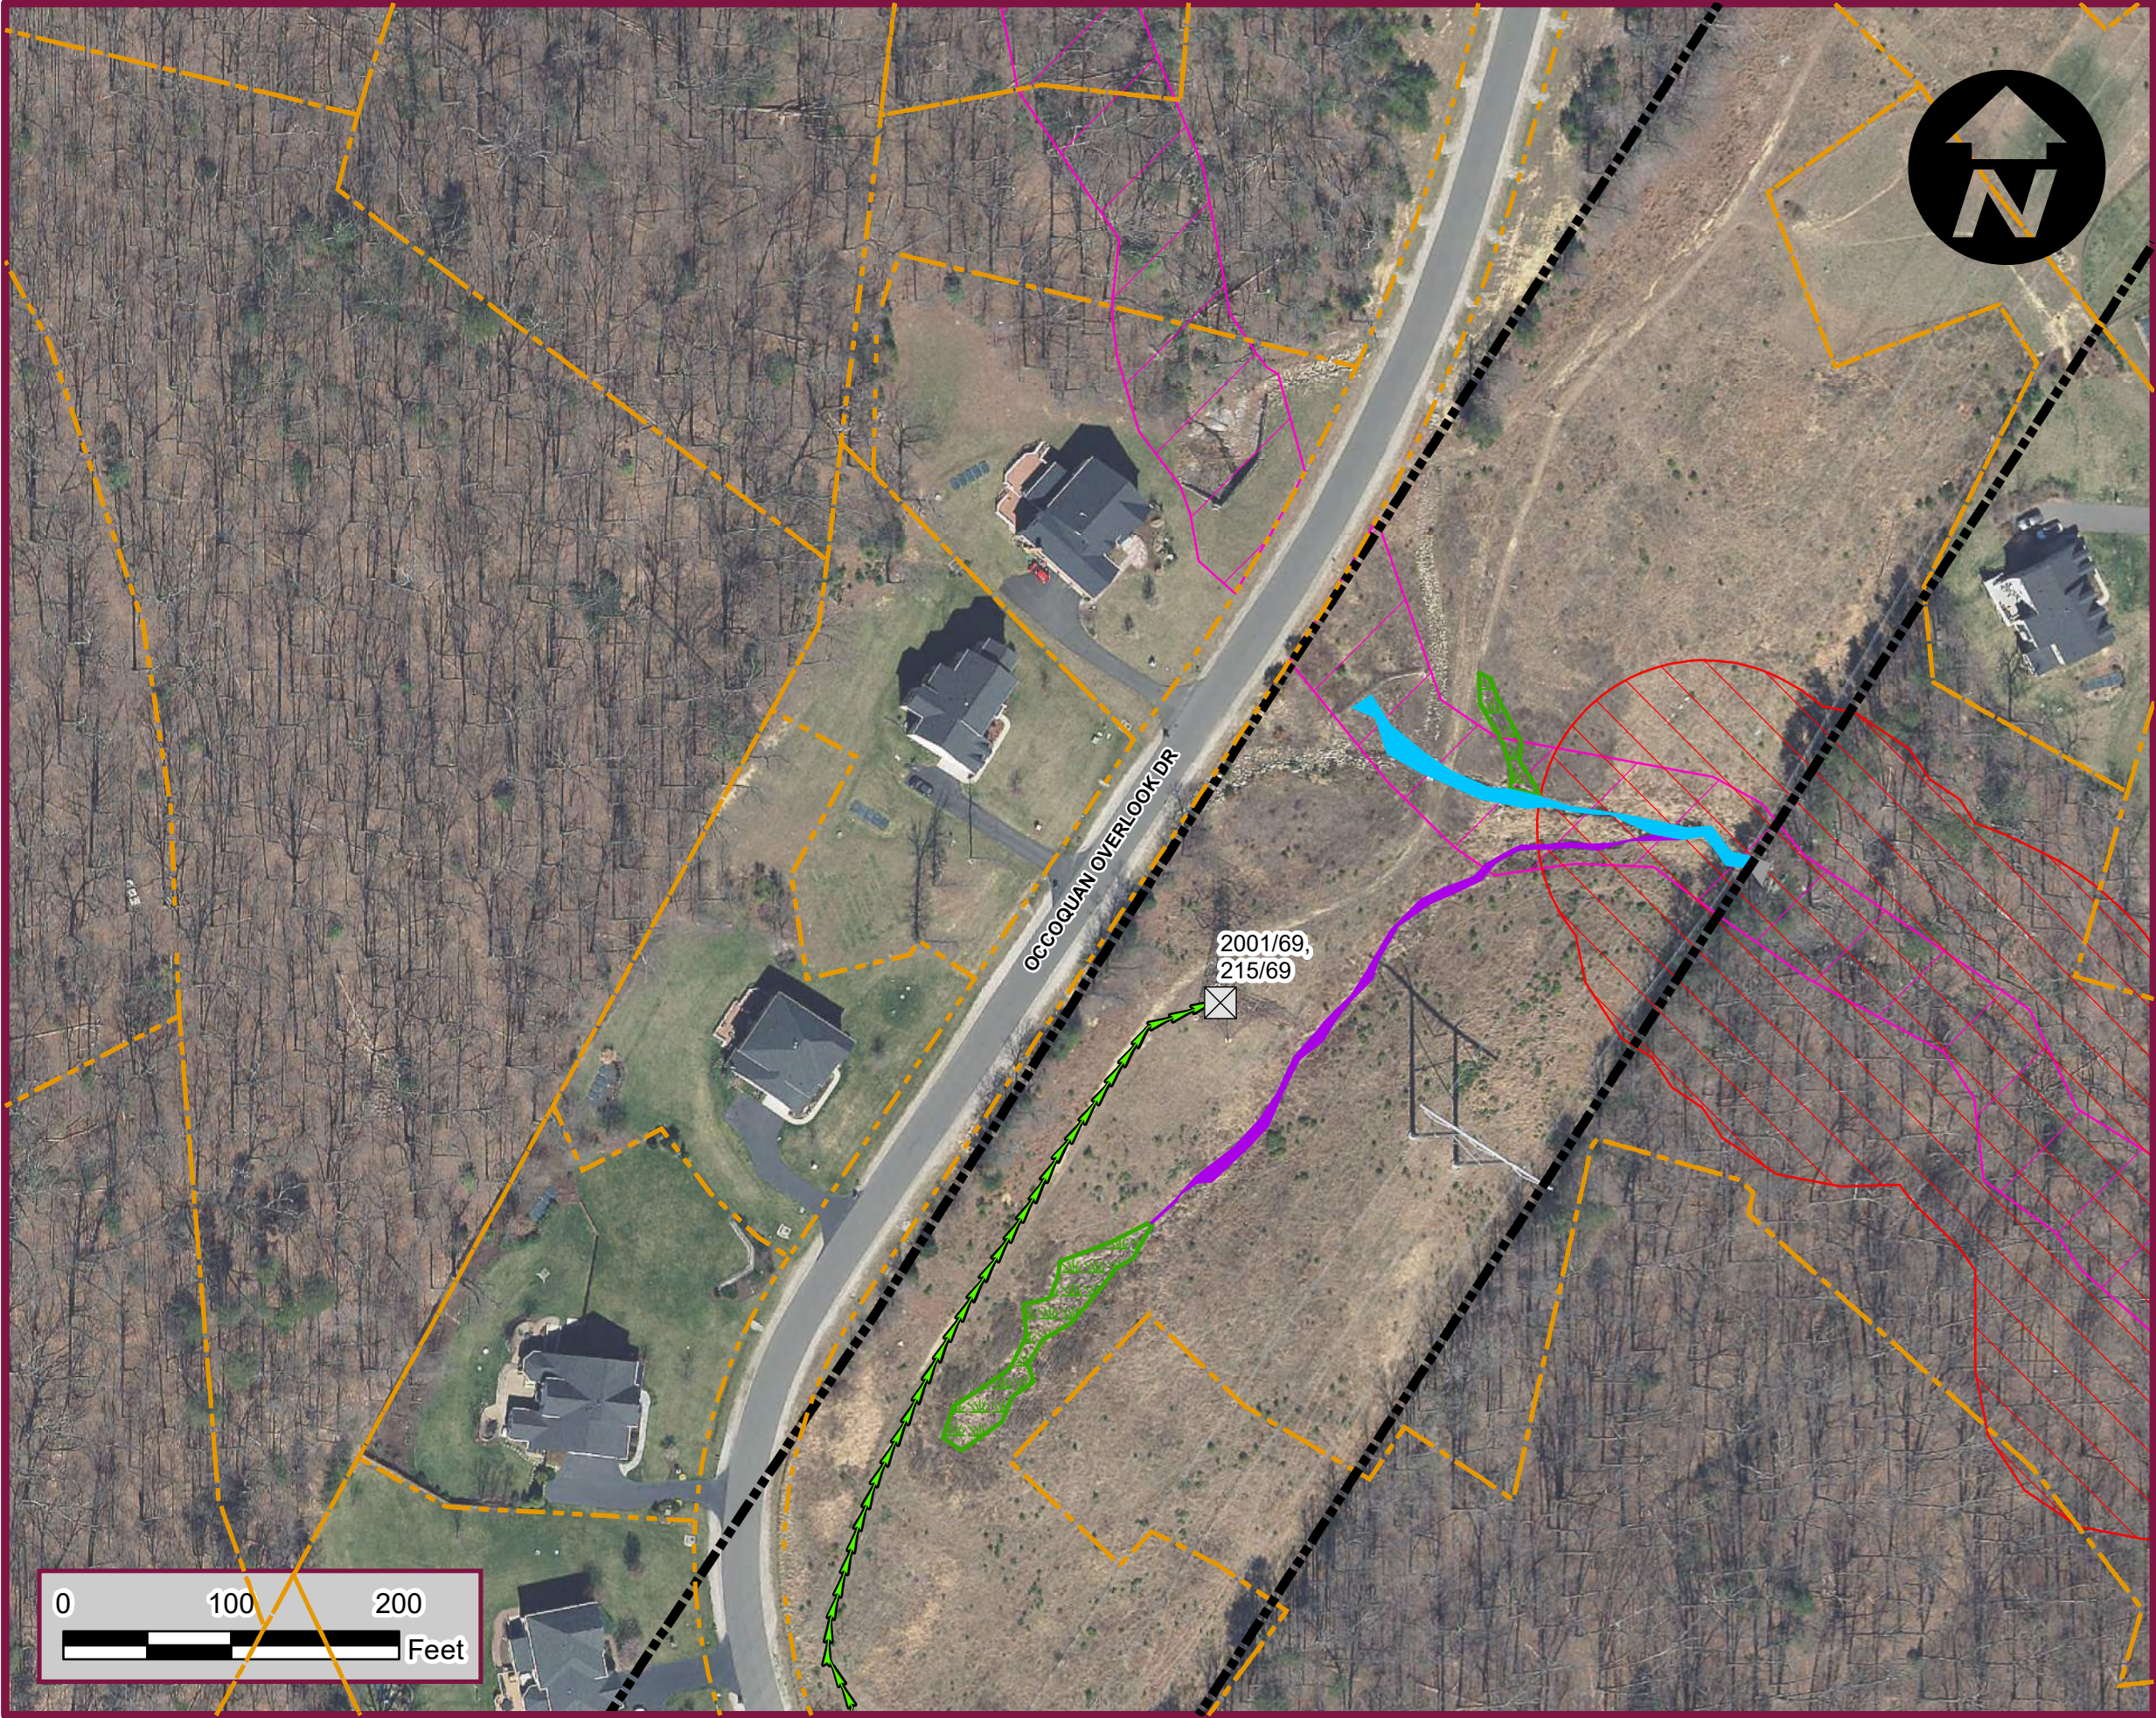


Legend

- EXISTING STRUCTURES
- PREFERRED ACCESS - NO EXISTING
- R4 (INTERMITTENT) STREAM
- R3 (UPPER PERENNIAL) STREAM
- PALUSTRINE EMERGENT (PEM) WETLAND LIMITS
- PROJECT LIMITS
- COUNTY RESOURCE PROTECTION AREA
- FLOOD PLAINS
- PARCELS

KEY PLAN



 Dewberry® Dewberry Engineers Inc. 4805 LAKE BROOK DRIVE, SUITE 200 GLEN ALLEN, VIRGINIA 23060 PHONE: 804.290.7957 FAX: 804.290.7928		DATE: 4/14/2021	SCALE: 1" = 100'	TITLE: ACCESS ROAD MAP COMMUNITY OUTREACH 7 OF 30	SHEET NO: 7
		PROJ. NO: 50128919	PROJECT: OCCOQUAN TO WOODBRIDGE TRANSMISSION LINE 2001 RECONDUCTOR PRINCE WILLIAM COUNTY VA, & FAIRFAX COUNTY, VA		

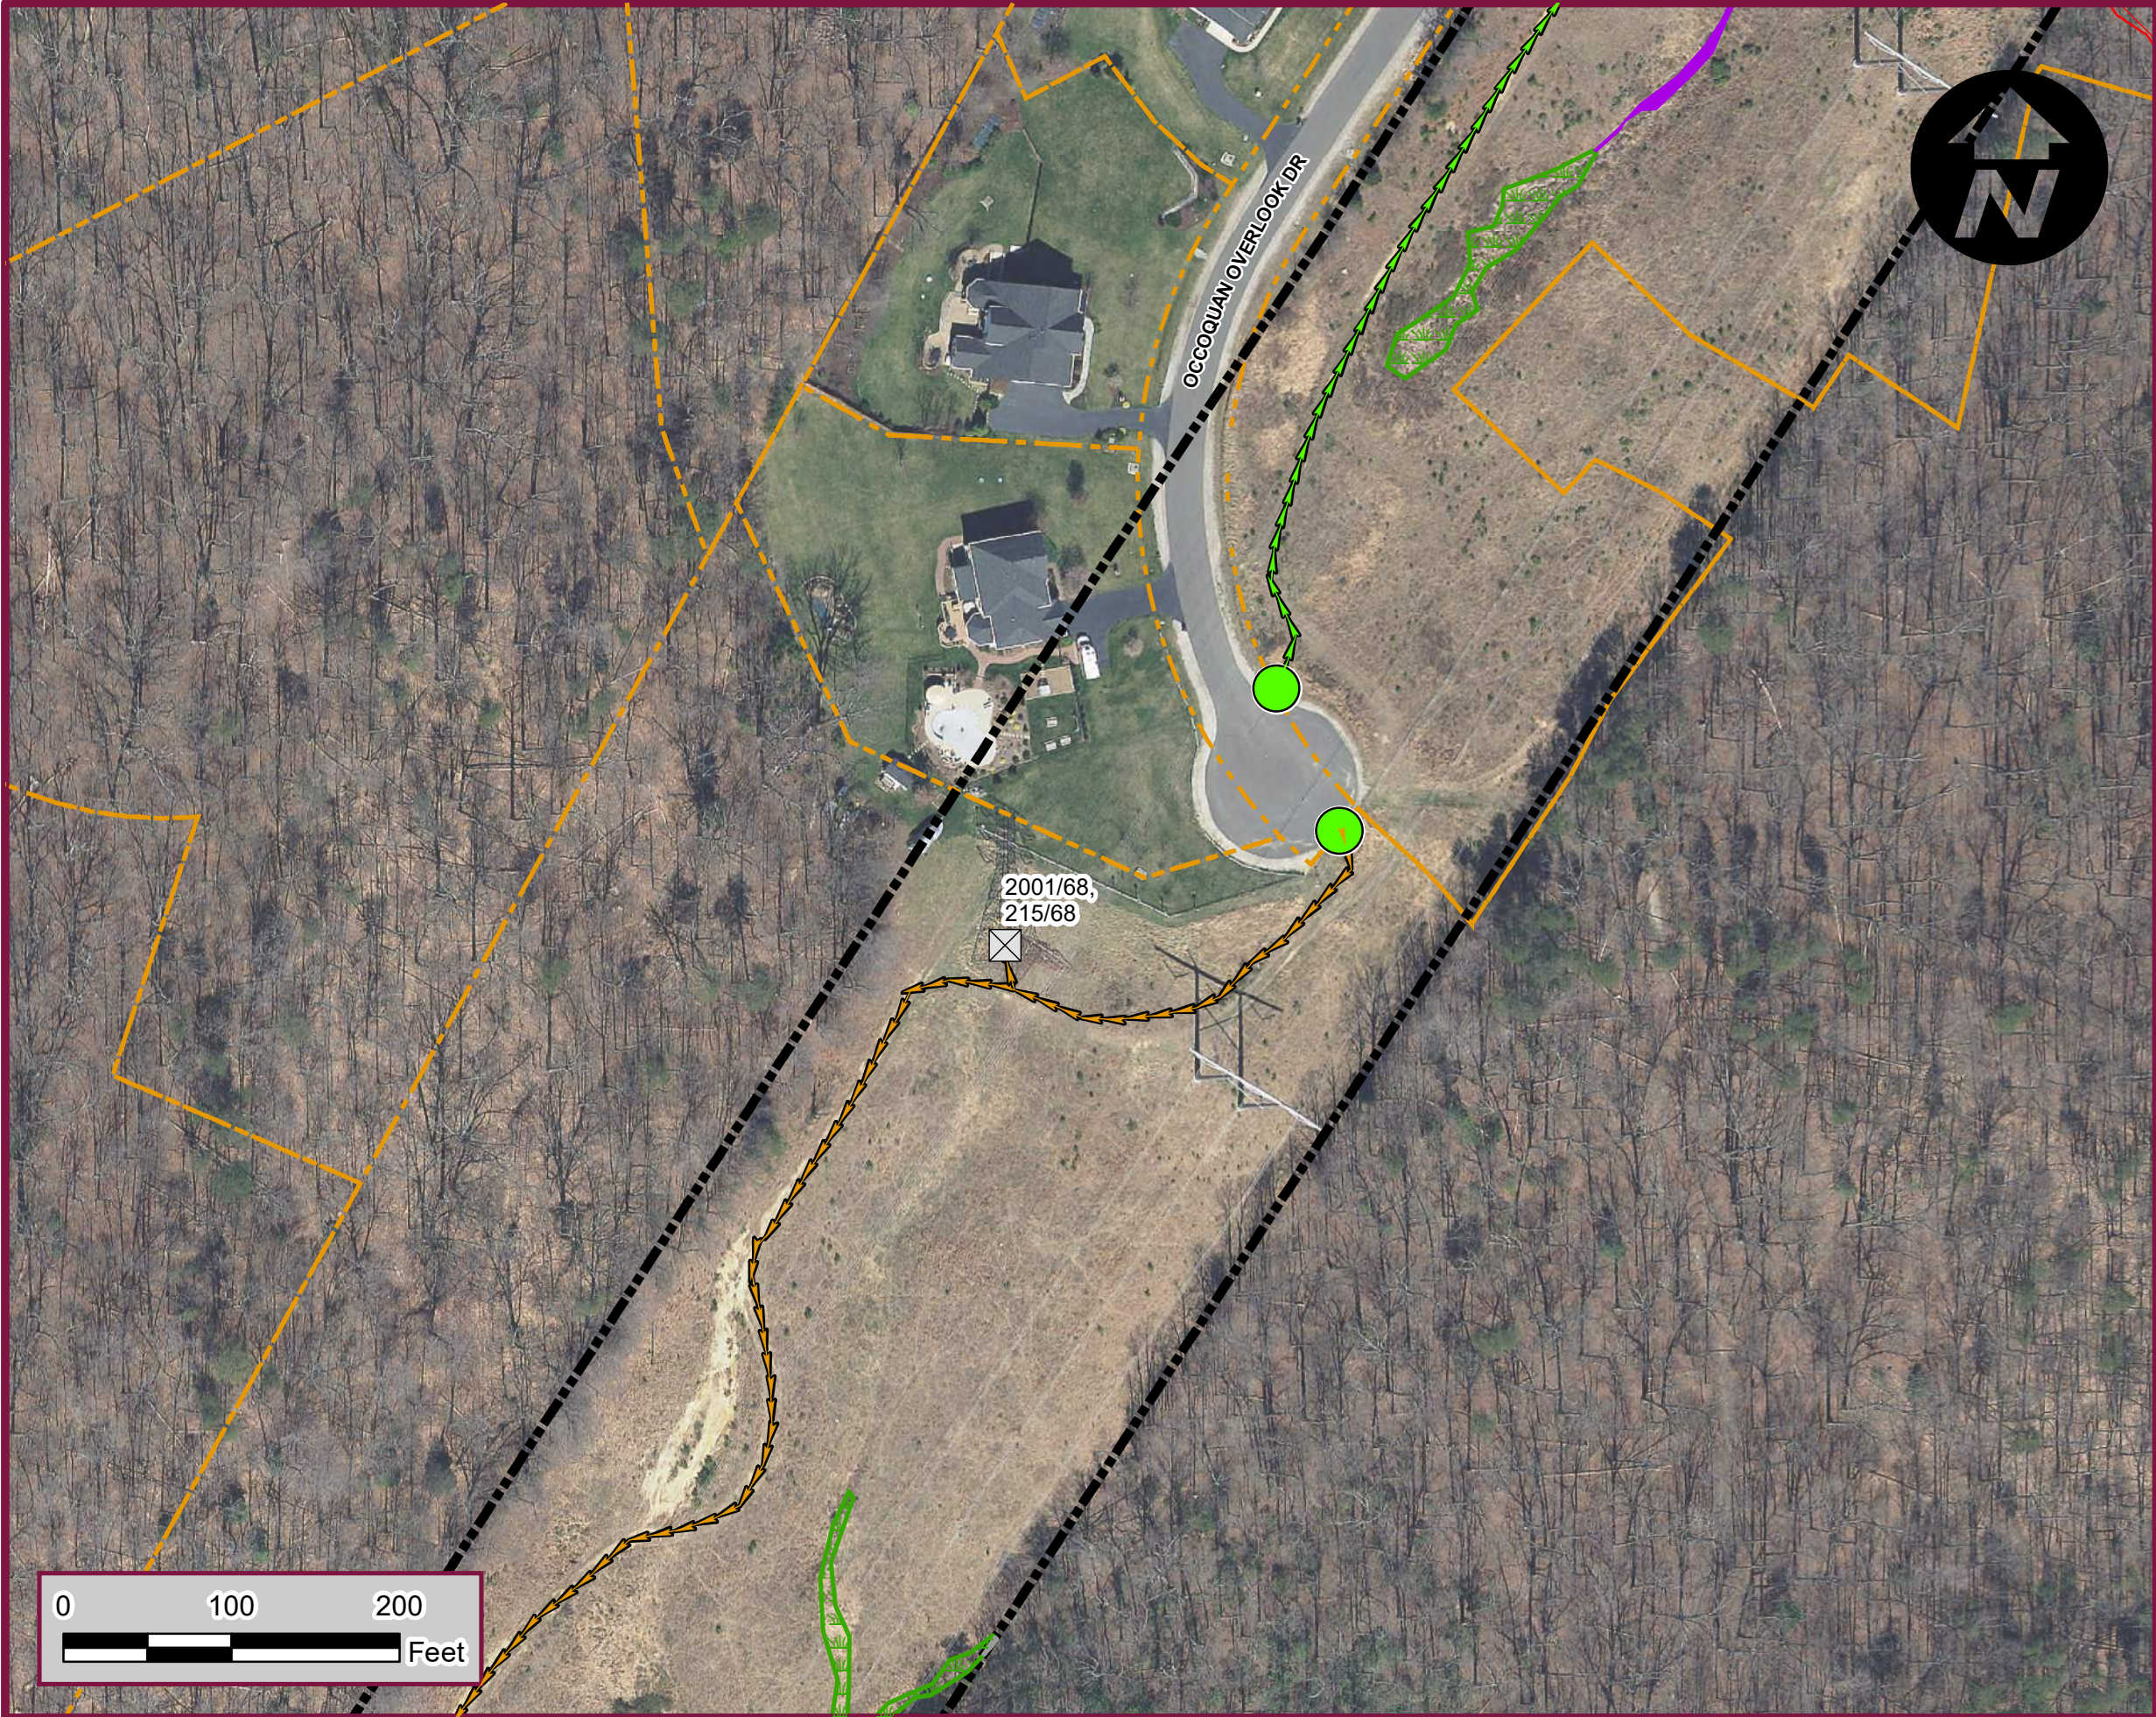

Legend


- EXISTING STRUCTURES
- CONSTRUCTION ENTRANCE (CE) PROPOSED
- PREFERRED EXISTING ACCESS - UNIMPROVED
- PREFERRED ACCESS - NO EXISTING
- R4 (INTERMITTENT) STREAM
- PALUSTRINE EMERGENT (PEM) WETLAND LIMITS
- PROJECT LIMITS
- COUNTY RESOURCE PROTECTION AREA
- PARCELS

KEY PLAN



 Dewberry® Dewberry Engineers Inc. 4805 LAKE BROOK DRIVE, SUITE 200 GLEN ALLEN, VIRGINIA 23060 PHONE: 804.290.7957 FAX: 804.290.7928		DATE: 4/14/2021	SCALE: 1" = 100'	TITLE: ACCESS ROAD MAP COMMUNITY OUTREACH 8 OF 30	SHEET NO: 8
PROJ. NO: 50128919		PROJECT: OCCOQUAN TO WOODBRIDGE TRANSMISSION LINE 2001 RECONDUCTOR PRINCE WILLIAM COUNTY VA, & FAIRFAX COUNTY, VA			


Dewberry
Dewberry Engineers Inc.
4805 LAKE BROOK DRIVE, SUITE 200
GLEN ALLEN, VIRGINIA 23060
PHONE: 804.290.7957
FAX: 804.290.7928

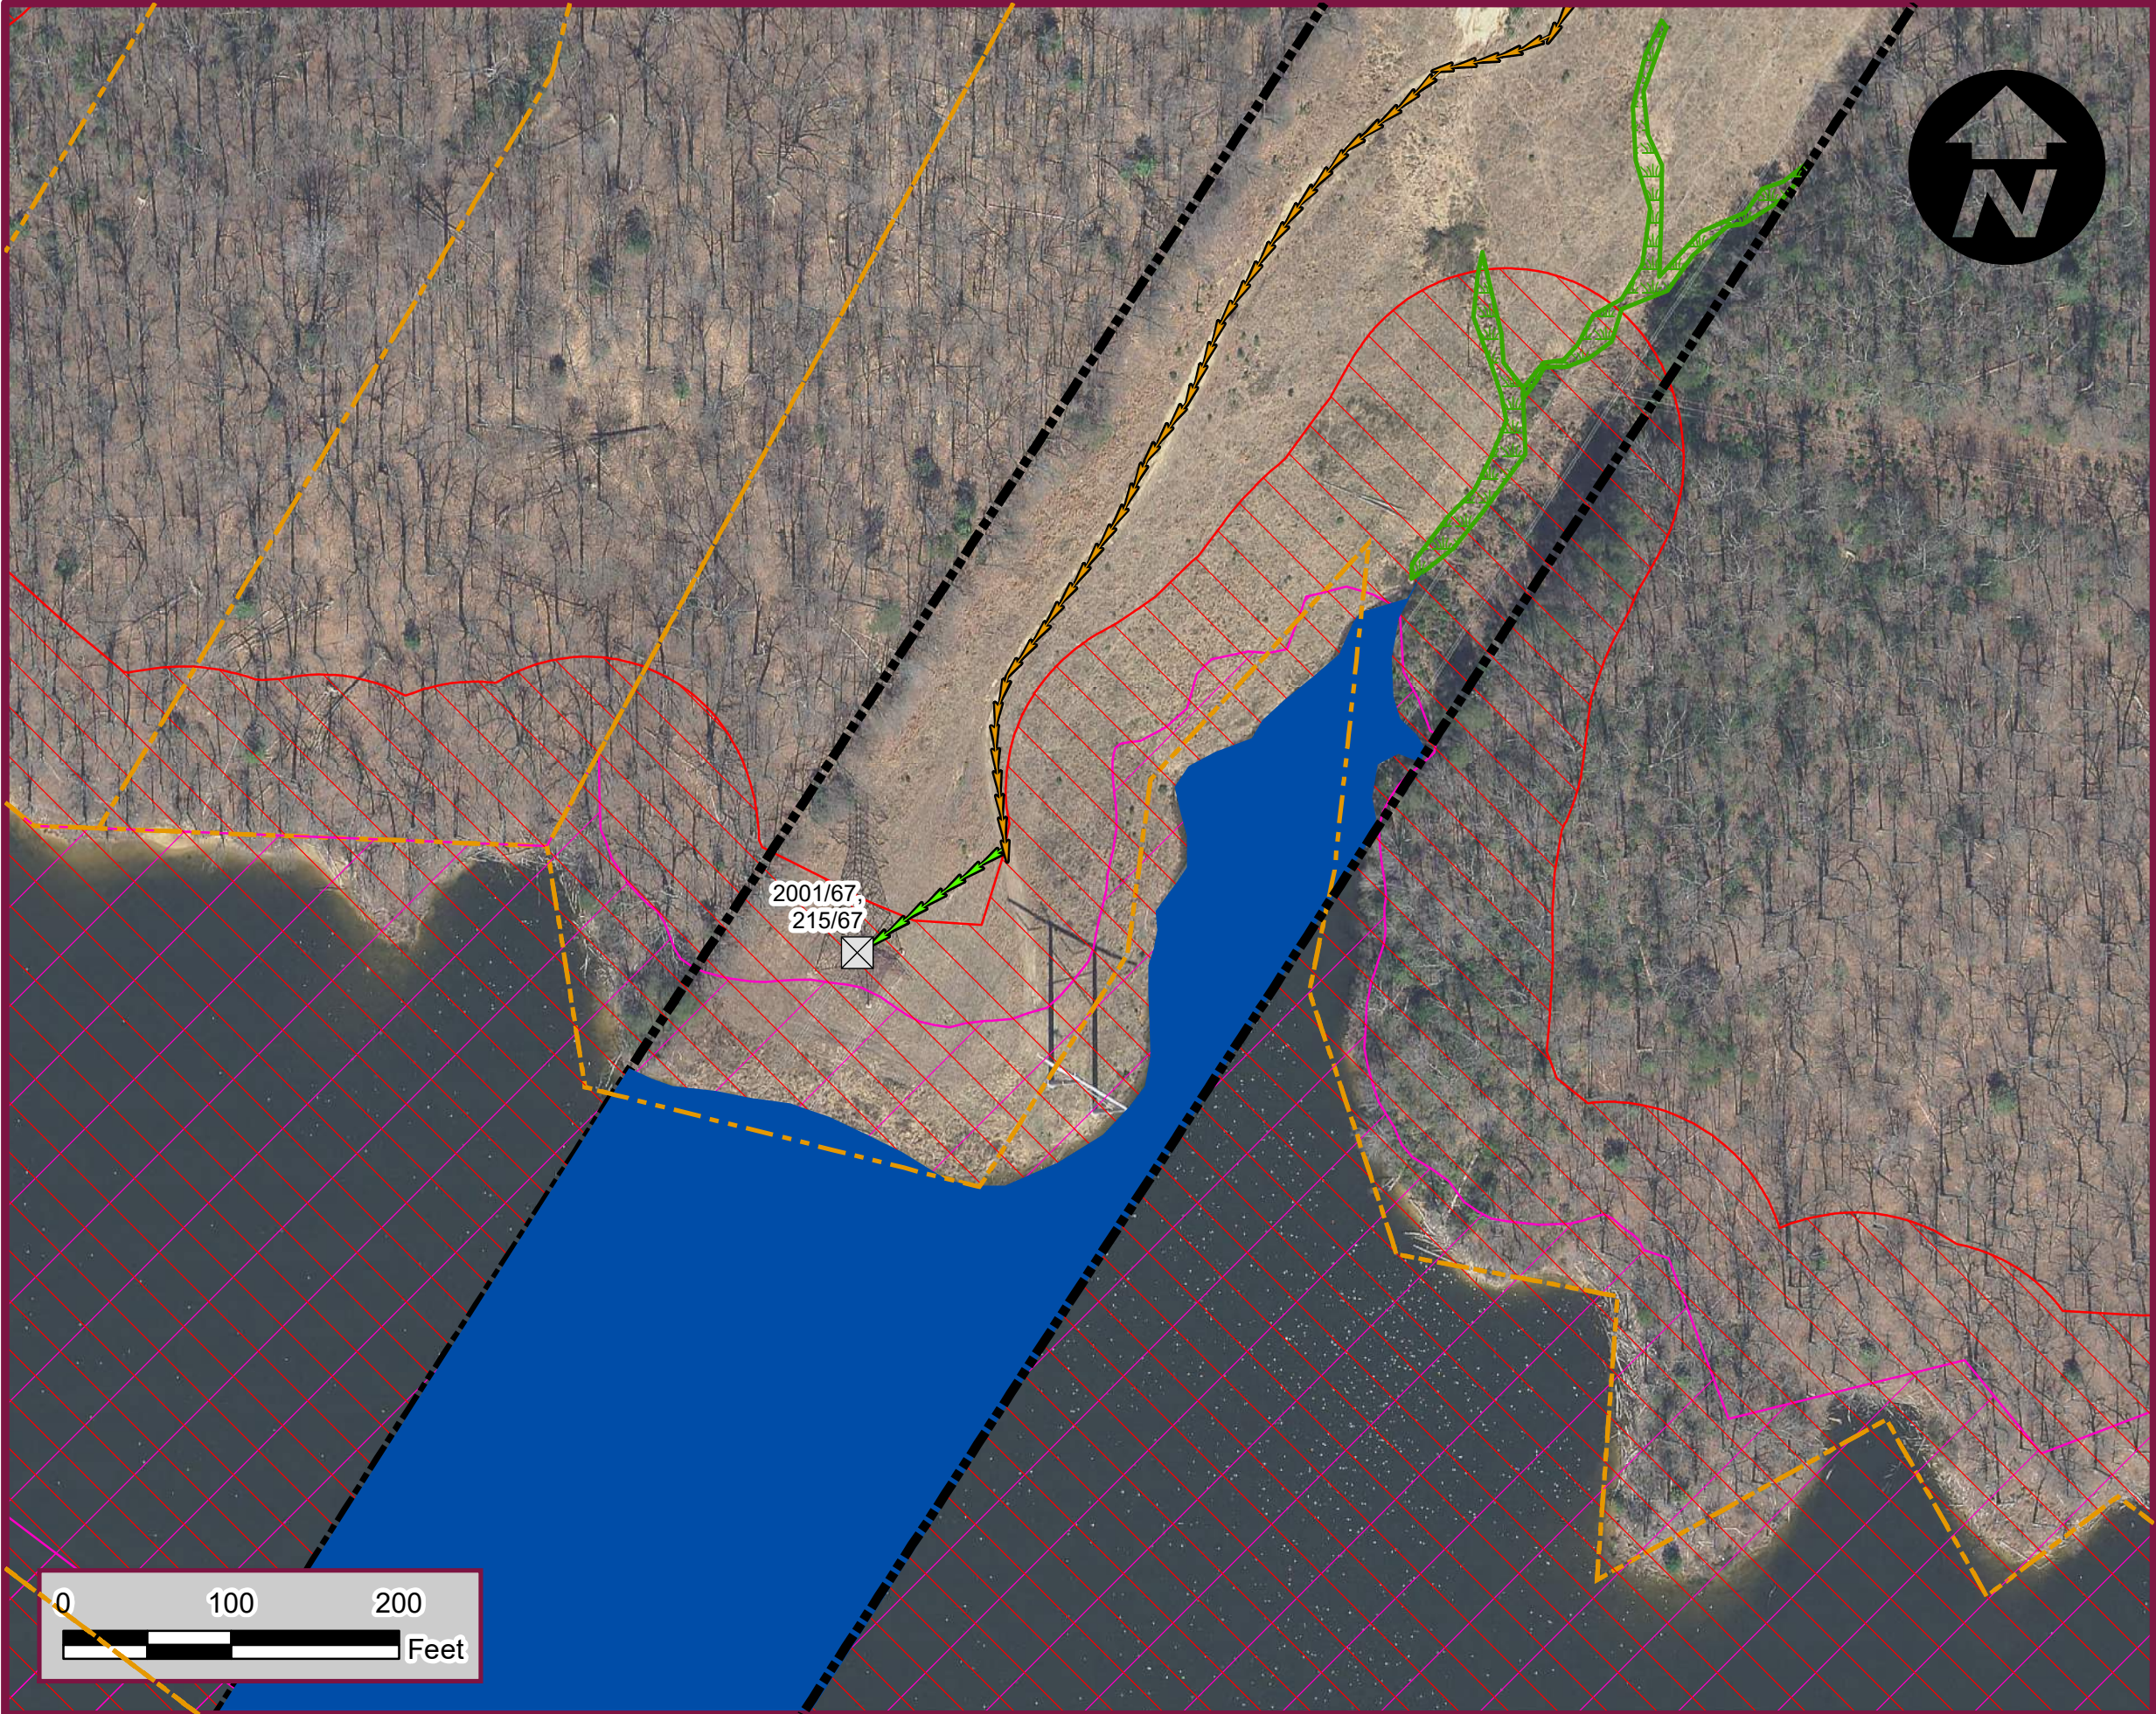


Legend

- EXISTING STRUCTURES
- PREFERRED ACCESS - UNIMPROVED
- PREFERRED ACCESS - NO EXISTING
- L1UBHh (LAKE)
- PALUSTRINE EMERGENT (PEM) WETLAND LIMITS
- PROJECT LIMITS
- COUNTY RESOURCE PROTECTION AREA
- FLOOD PLAINS
- PARCELS

KEY PLAN

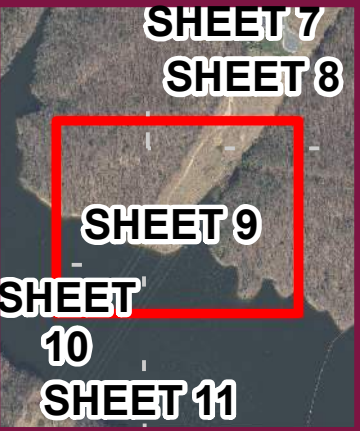

 Dewberry Dewberry Engineers Inc. 4805 LAKE BROOK DRIVE, SUITE 200 GLEN ALLEN, VIRGINIA 23060 PHONE: 804.290.7957 FAX: 804.290.7928	DATE: 4/14/2021	SCALE: 1" = 100'	TITLE: ACCESS ROAD MAP COMMUNITY OUTREACH 9 OF 30	SHEET NO: 9
	PROJ. NO: 50128919	PROJECT: OCCOQUAN TO WOODBRIDGE TRANSMISSION LINE 2001 RECONDUCTOR PRINCE WILLIAM COUNTY VA, & FAIRFAX COUNTY, VA		

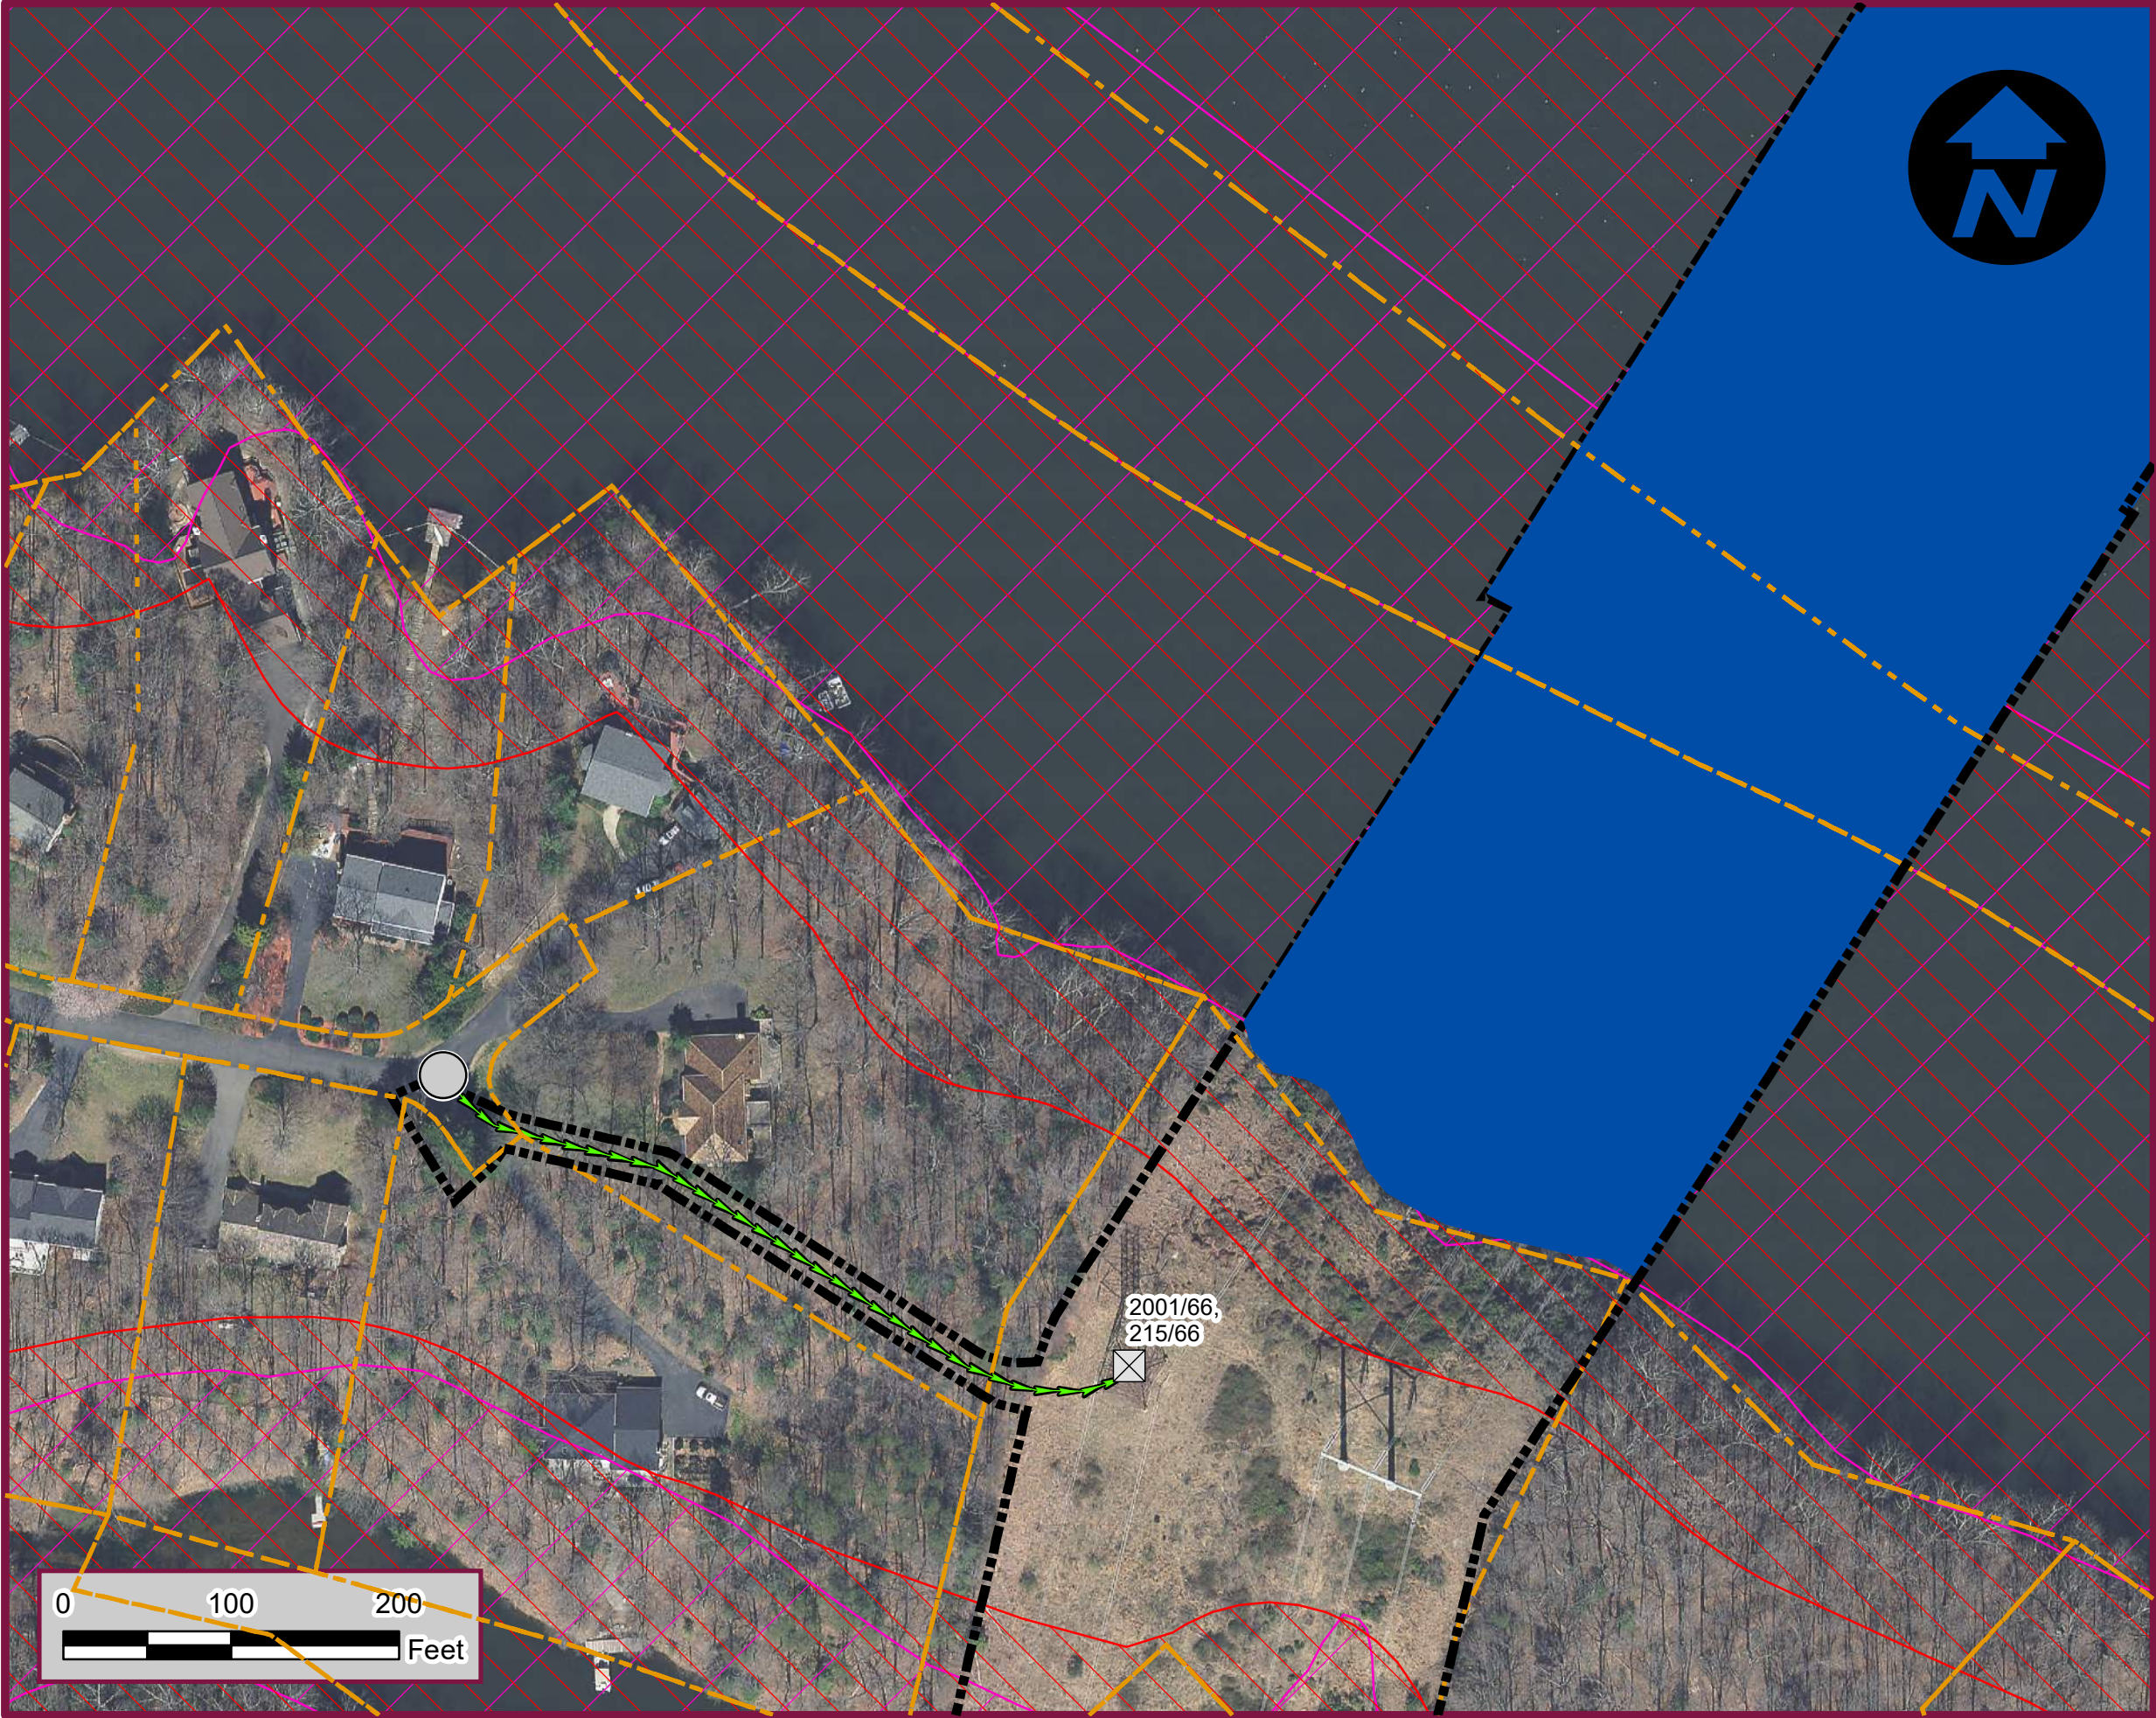

Legend


- EXISTING STRUCTURES
- CONSTRUCTION ENTRANCE (CE) EXISTING
- PREFERRED ACCESS - NO EXISTING
- L1UBHh (LAKE)
- PROJECT LIMITS
- COUNTY RESOURCE PROTECTION AREA
- FLOOD PLAINS
- PARCELS

KEY PLAN



**Dewberry**
Dewberry Engineers Inc.
4805 LAKE BROOK DRIVE, SUITE 200
GLEN ALLEN, VIRGINIA 23060
PHONE: 804.290.7957
FAX: 804.290.7928


DATE: 4/14/2021	SCALE: 1" = 100'	TITLE: ACCESS ROAD MAP COMMUNITY OUTREACH 10 OF 30	SHEET NO: 10
PROJ. NO: 50128919	PROJECT: OCCOQUAN TO WOODBRIDGE TRANSMISSION LINE 2001 RECONDUCTOR PRINCE WILLIAM COUNTY VA, & FAIRFAX COUNTY, VA		

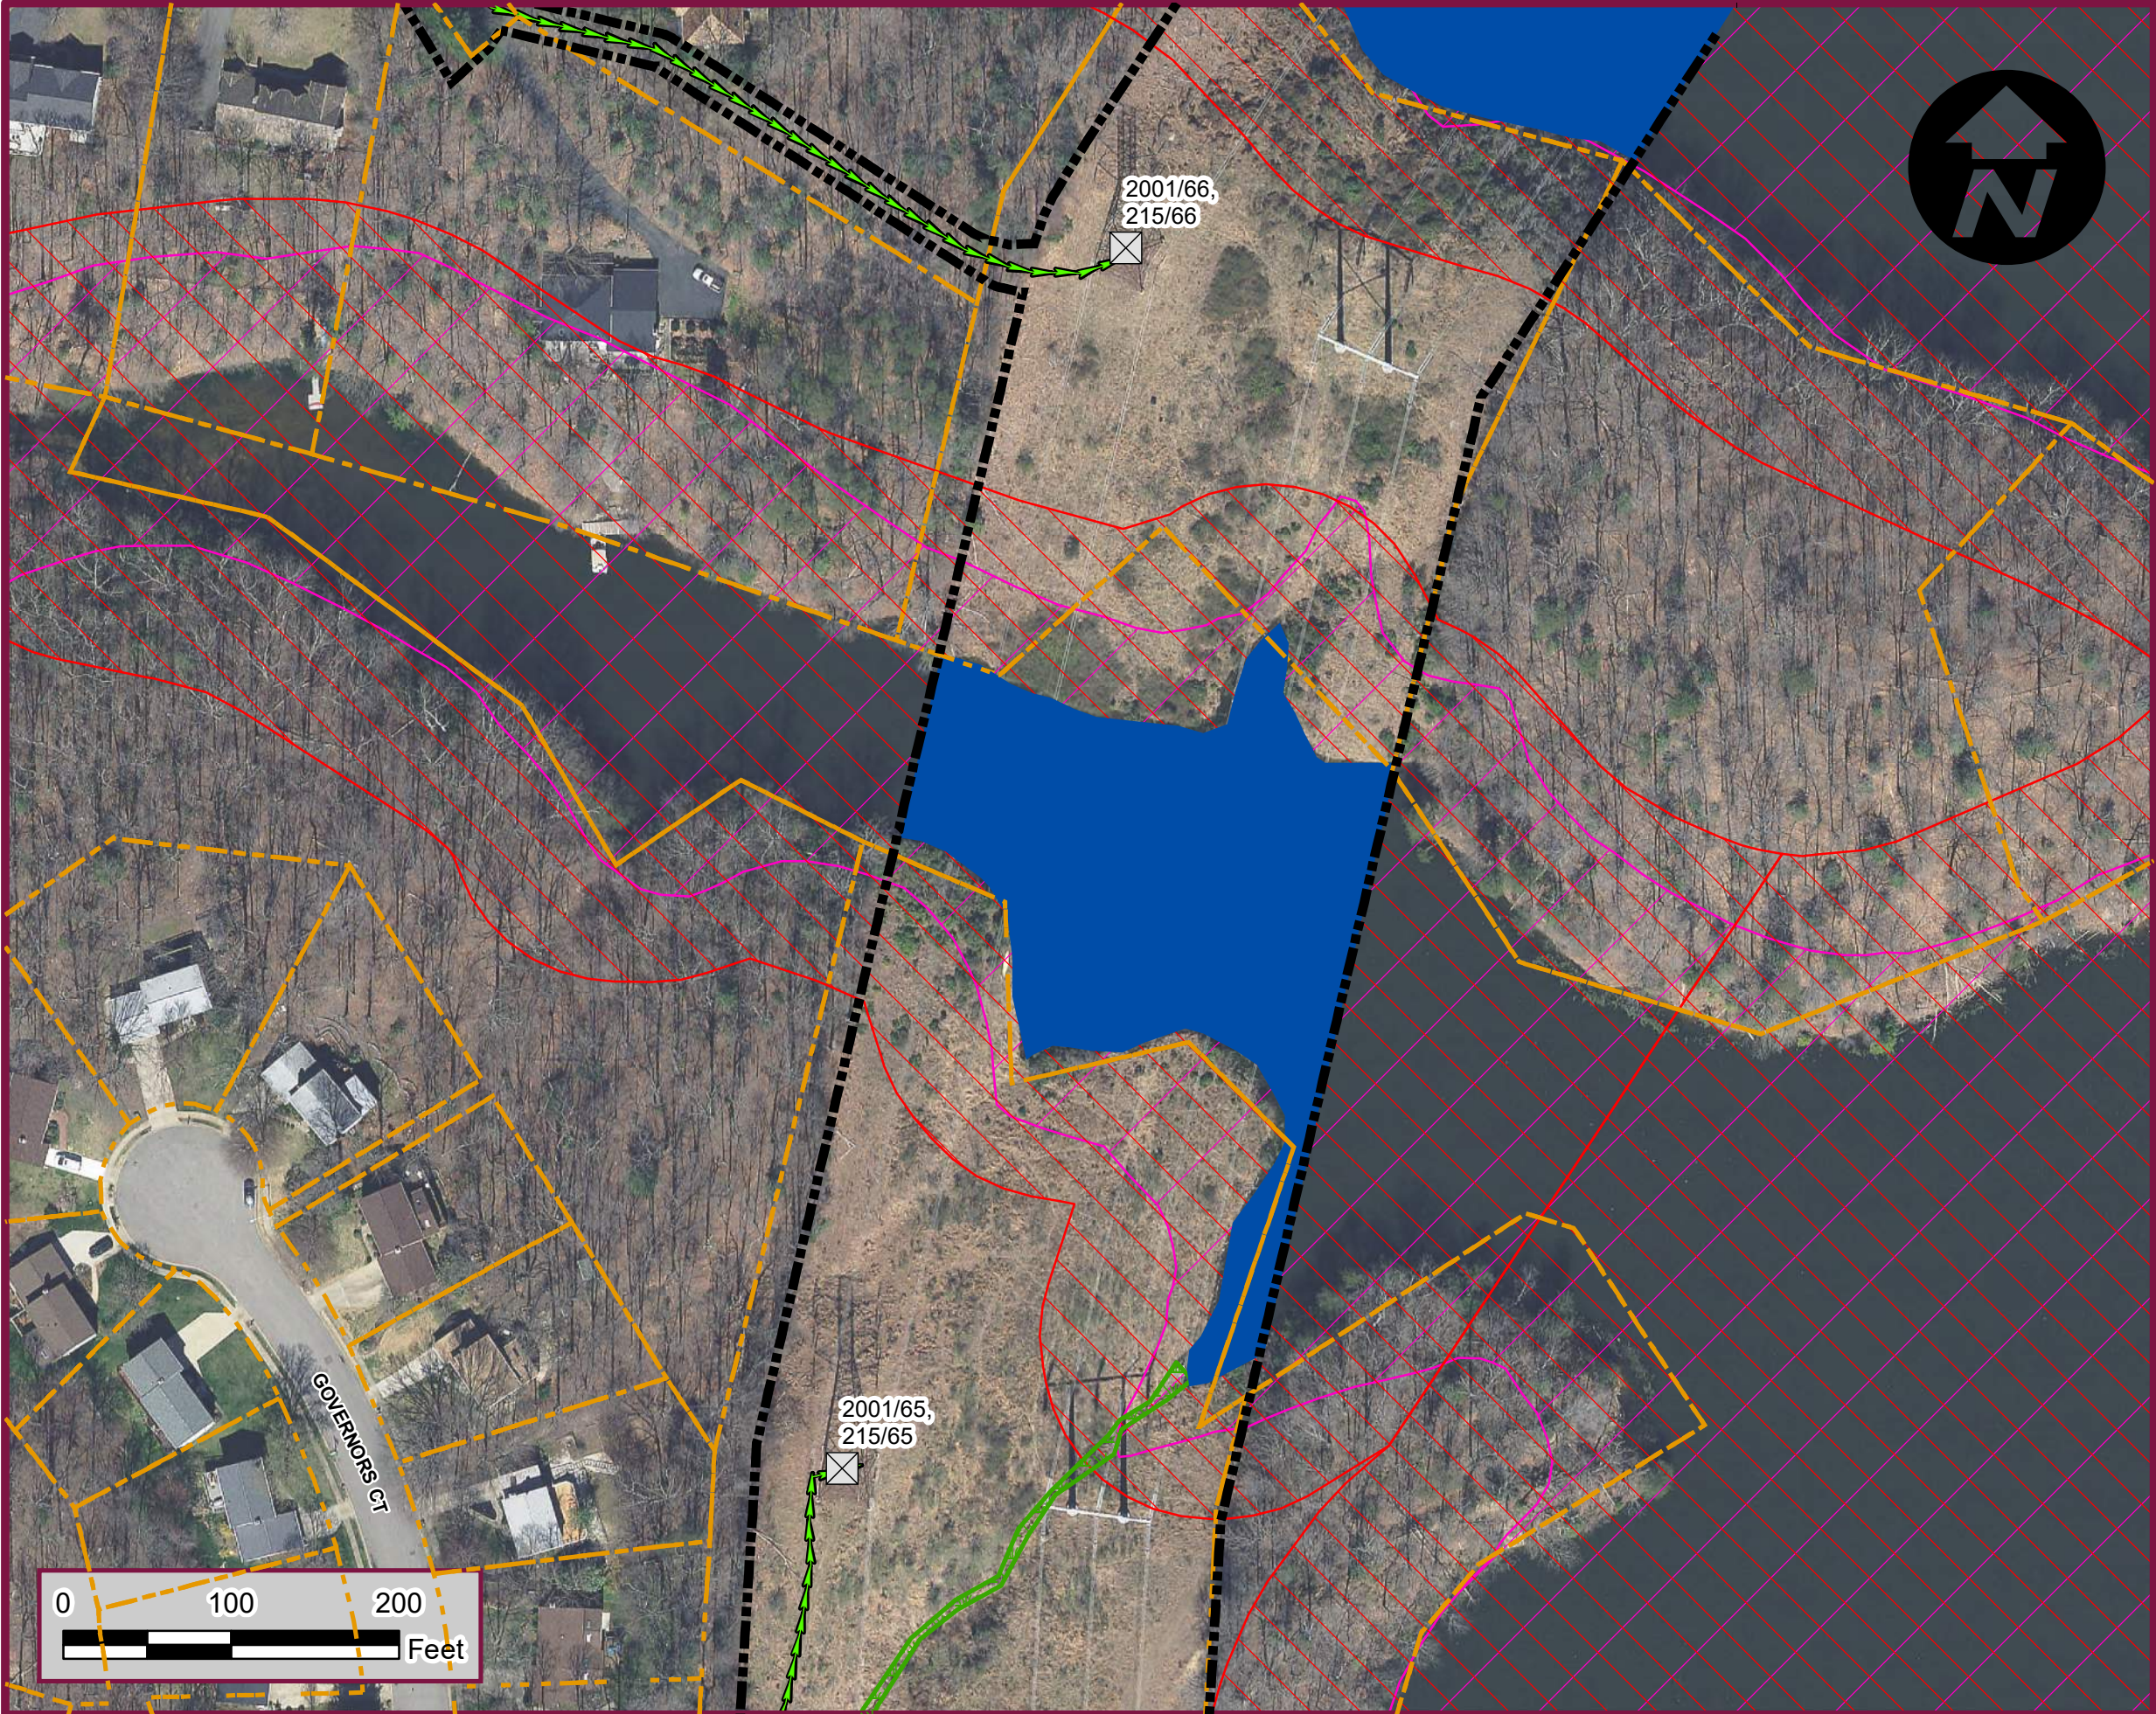

Legend

- EXISTING STRUCTURES
- PREFERRED ACCESS - NO EXISTING
- L1UBHh (LAKE)
- PALUSTRINE EMERGENT (PEM) WETLAND LIMITS
- PROJECT LIMITS
- COUNTY RESOURCE PROTECTION AREA
- FLOOD PLAINS
- PARCELS

KEY PLAN

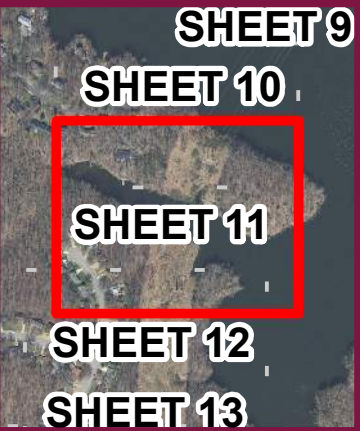

Dewberry

Dewberry Engineers Inc.
4805 LAKE BROOK DRIVE, SUITE 200
GLEN ALLEN, VIRGINIA 23060
PHONE: 804.290.7957
FAX: 804.290.7928

DATE: 4/14/2021

PROJ. NO: 50128919


SCALE: 1" = 100'

TITLE: ACCESS ROAD MAP
COMMUNITY OUTREACH
11 OF 30

PROJECT: OCCOQUAN TO WOODBRIDGE
TRANSMISSION LINE 2001 RECONDUCTOR
PRINCE WILLIAM COUNTY VA, & FAIRFAX COUNTY, VA

SHEET NO:


11

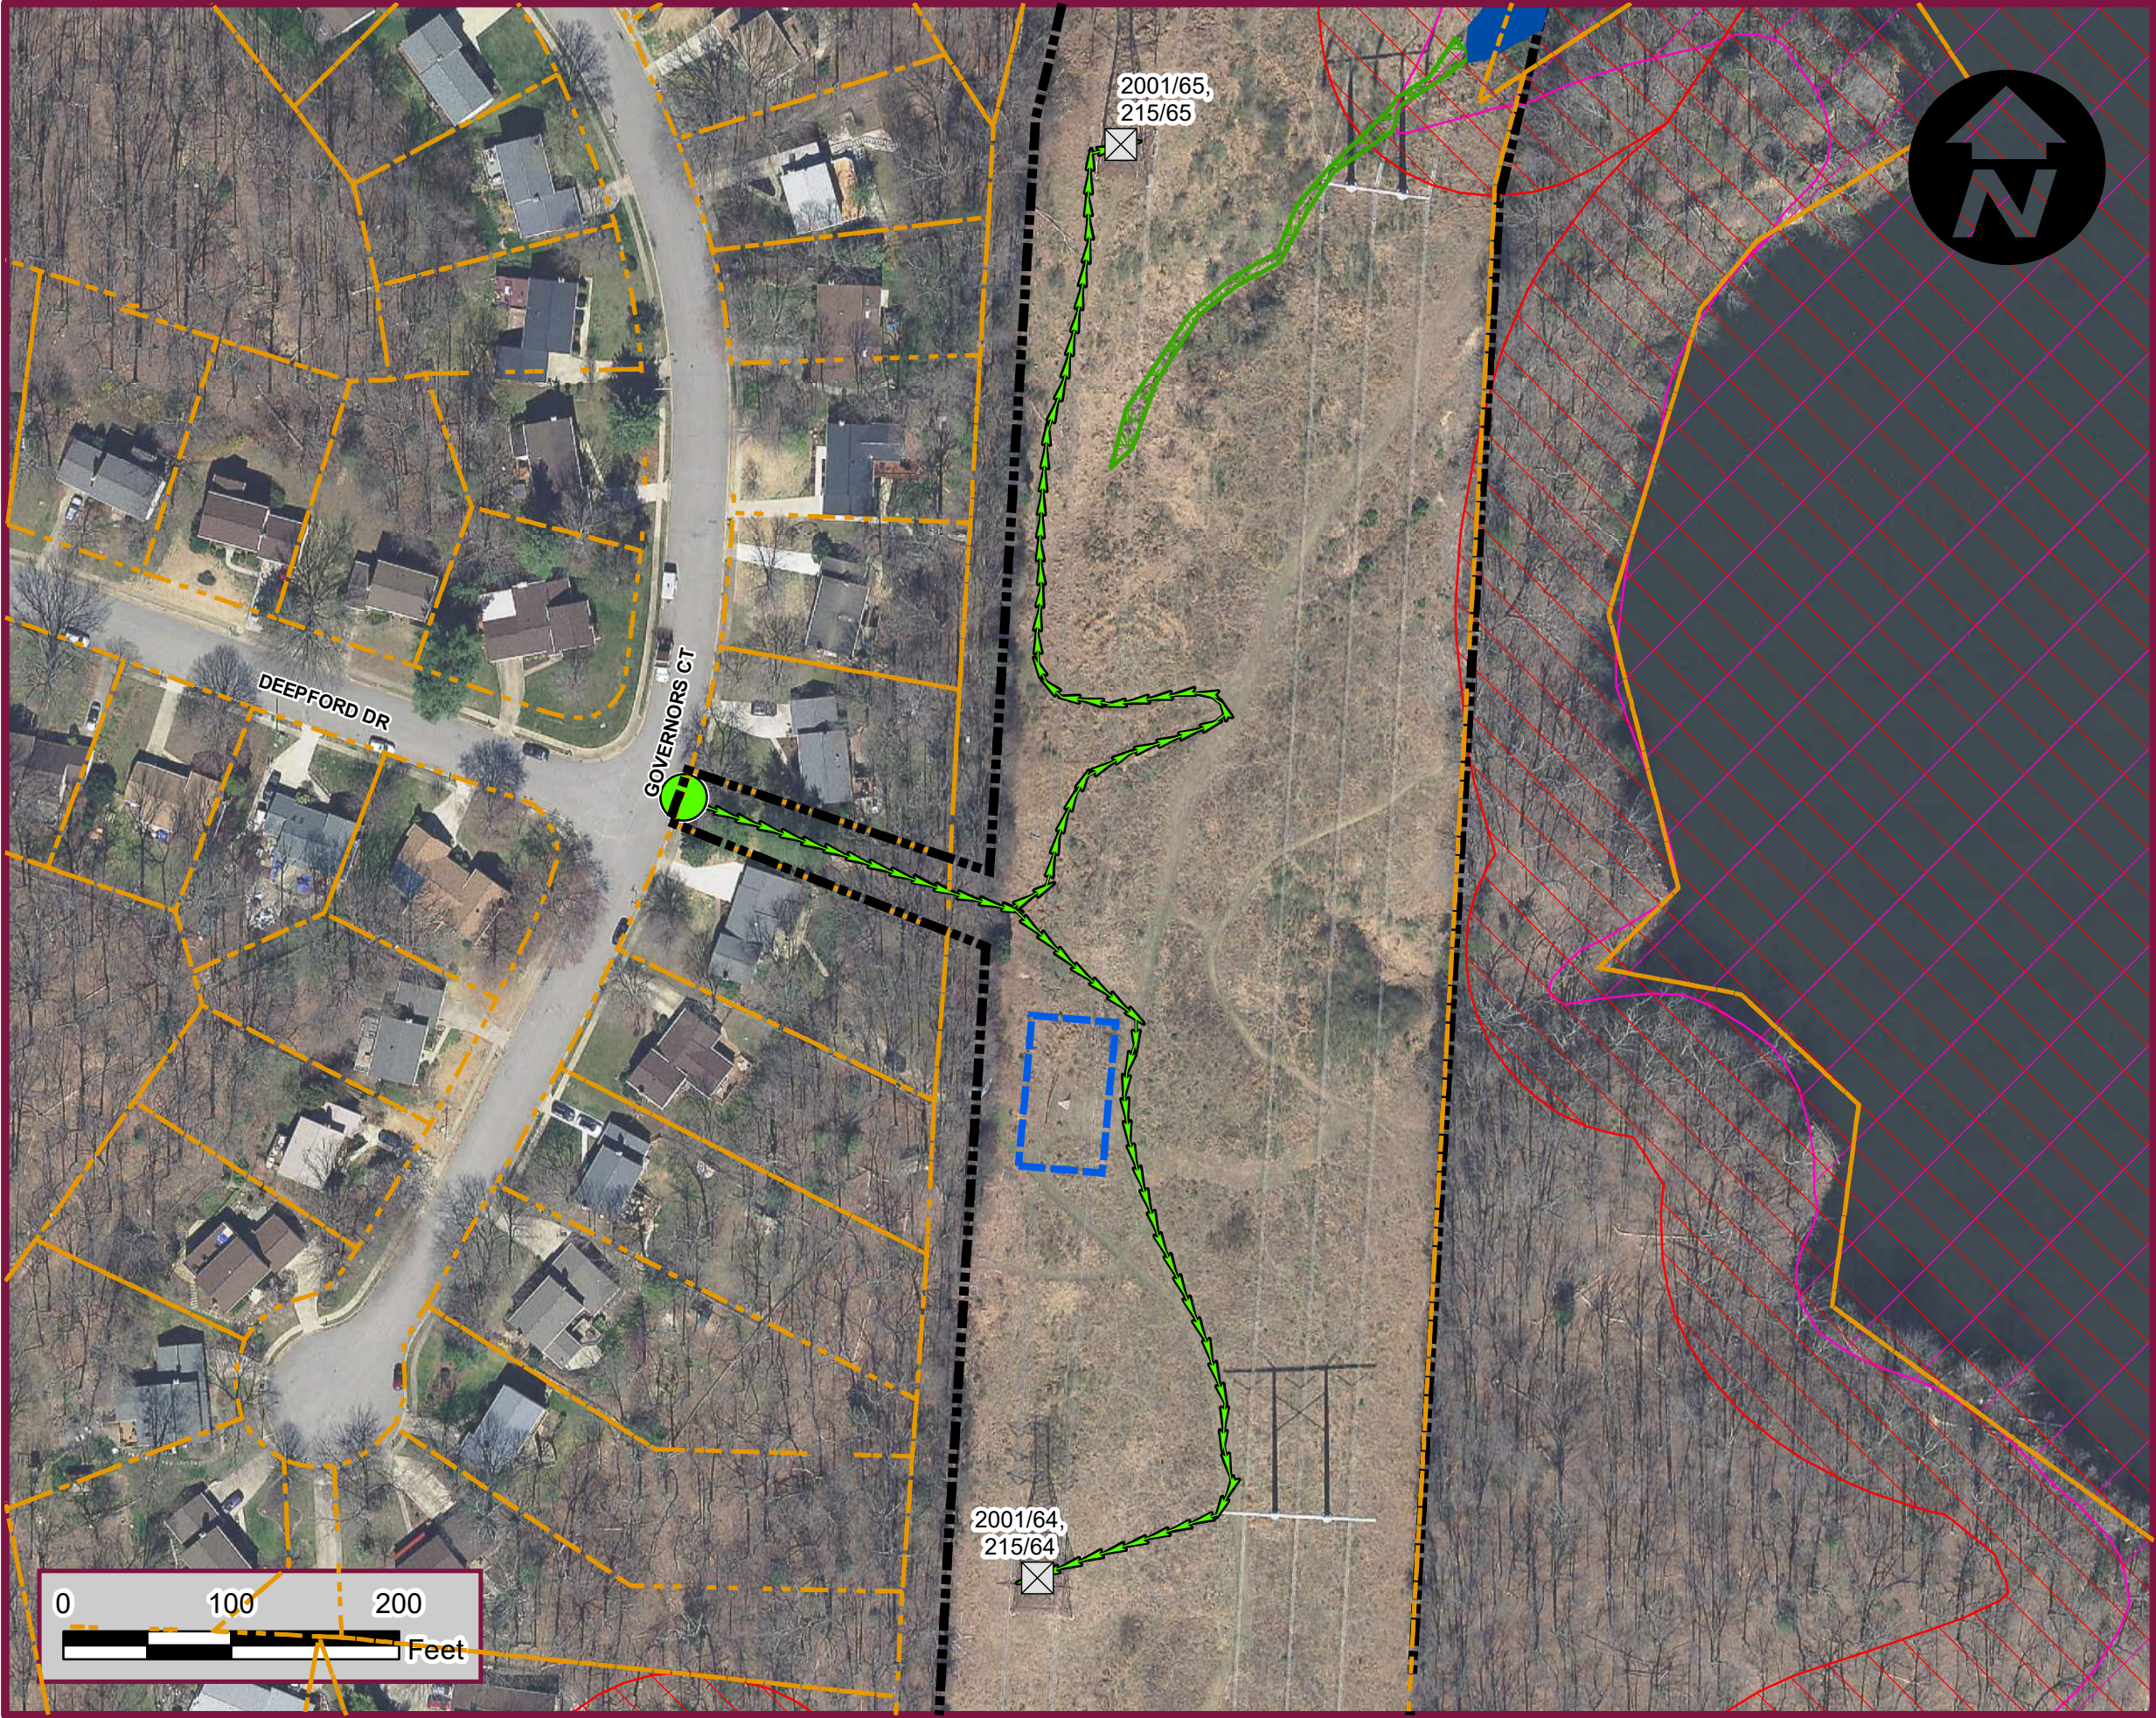

Legend

- EXISTING STRUCTURES
- PULL PADS
- CONSTRUCTION ENTRANCE (CE) PROPOSED
- PREFERRED ACCESS - NO EXISTING
- L1UBHh (LAKE)
- PALUSTRINE EMERGENT (PEM) WETLAND LIMITS
- PROJECT LIMITS
- COUNTY RESOURCE PROTECTION AREA
- FLOOD PLAINS
- PARCELS

KEY PLAN

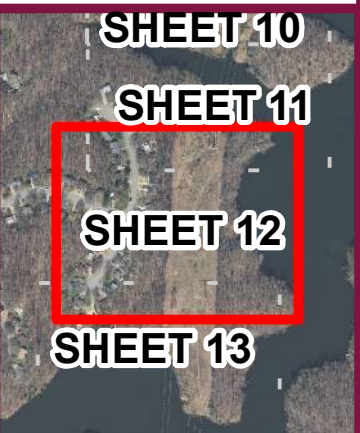

Dewberry Engineers Inc.
4805 LAKE BROOK DRIVE, SUITE 200
GLEN ALLEN, VIRGINIA 23060
PHONE: 804.290.7957
FAX: 804.290.7928

DATE: 4/14/2021


SCALE: 1" = 100'

TITLE: ACCESS ROAD MAP
COMMUNITY OUTREACH
12 OF 30

PROJECT: OCCOQUAN TO WOODBRIDGE
TRANSMISSION LINE 2001 RECONDUCTOR
PRINCE WILLIAM COUNTY VA, & FAIRFAX COUNTY, VA

SHEET NO:

12

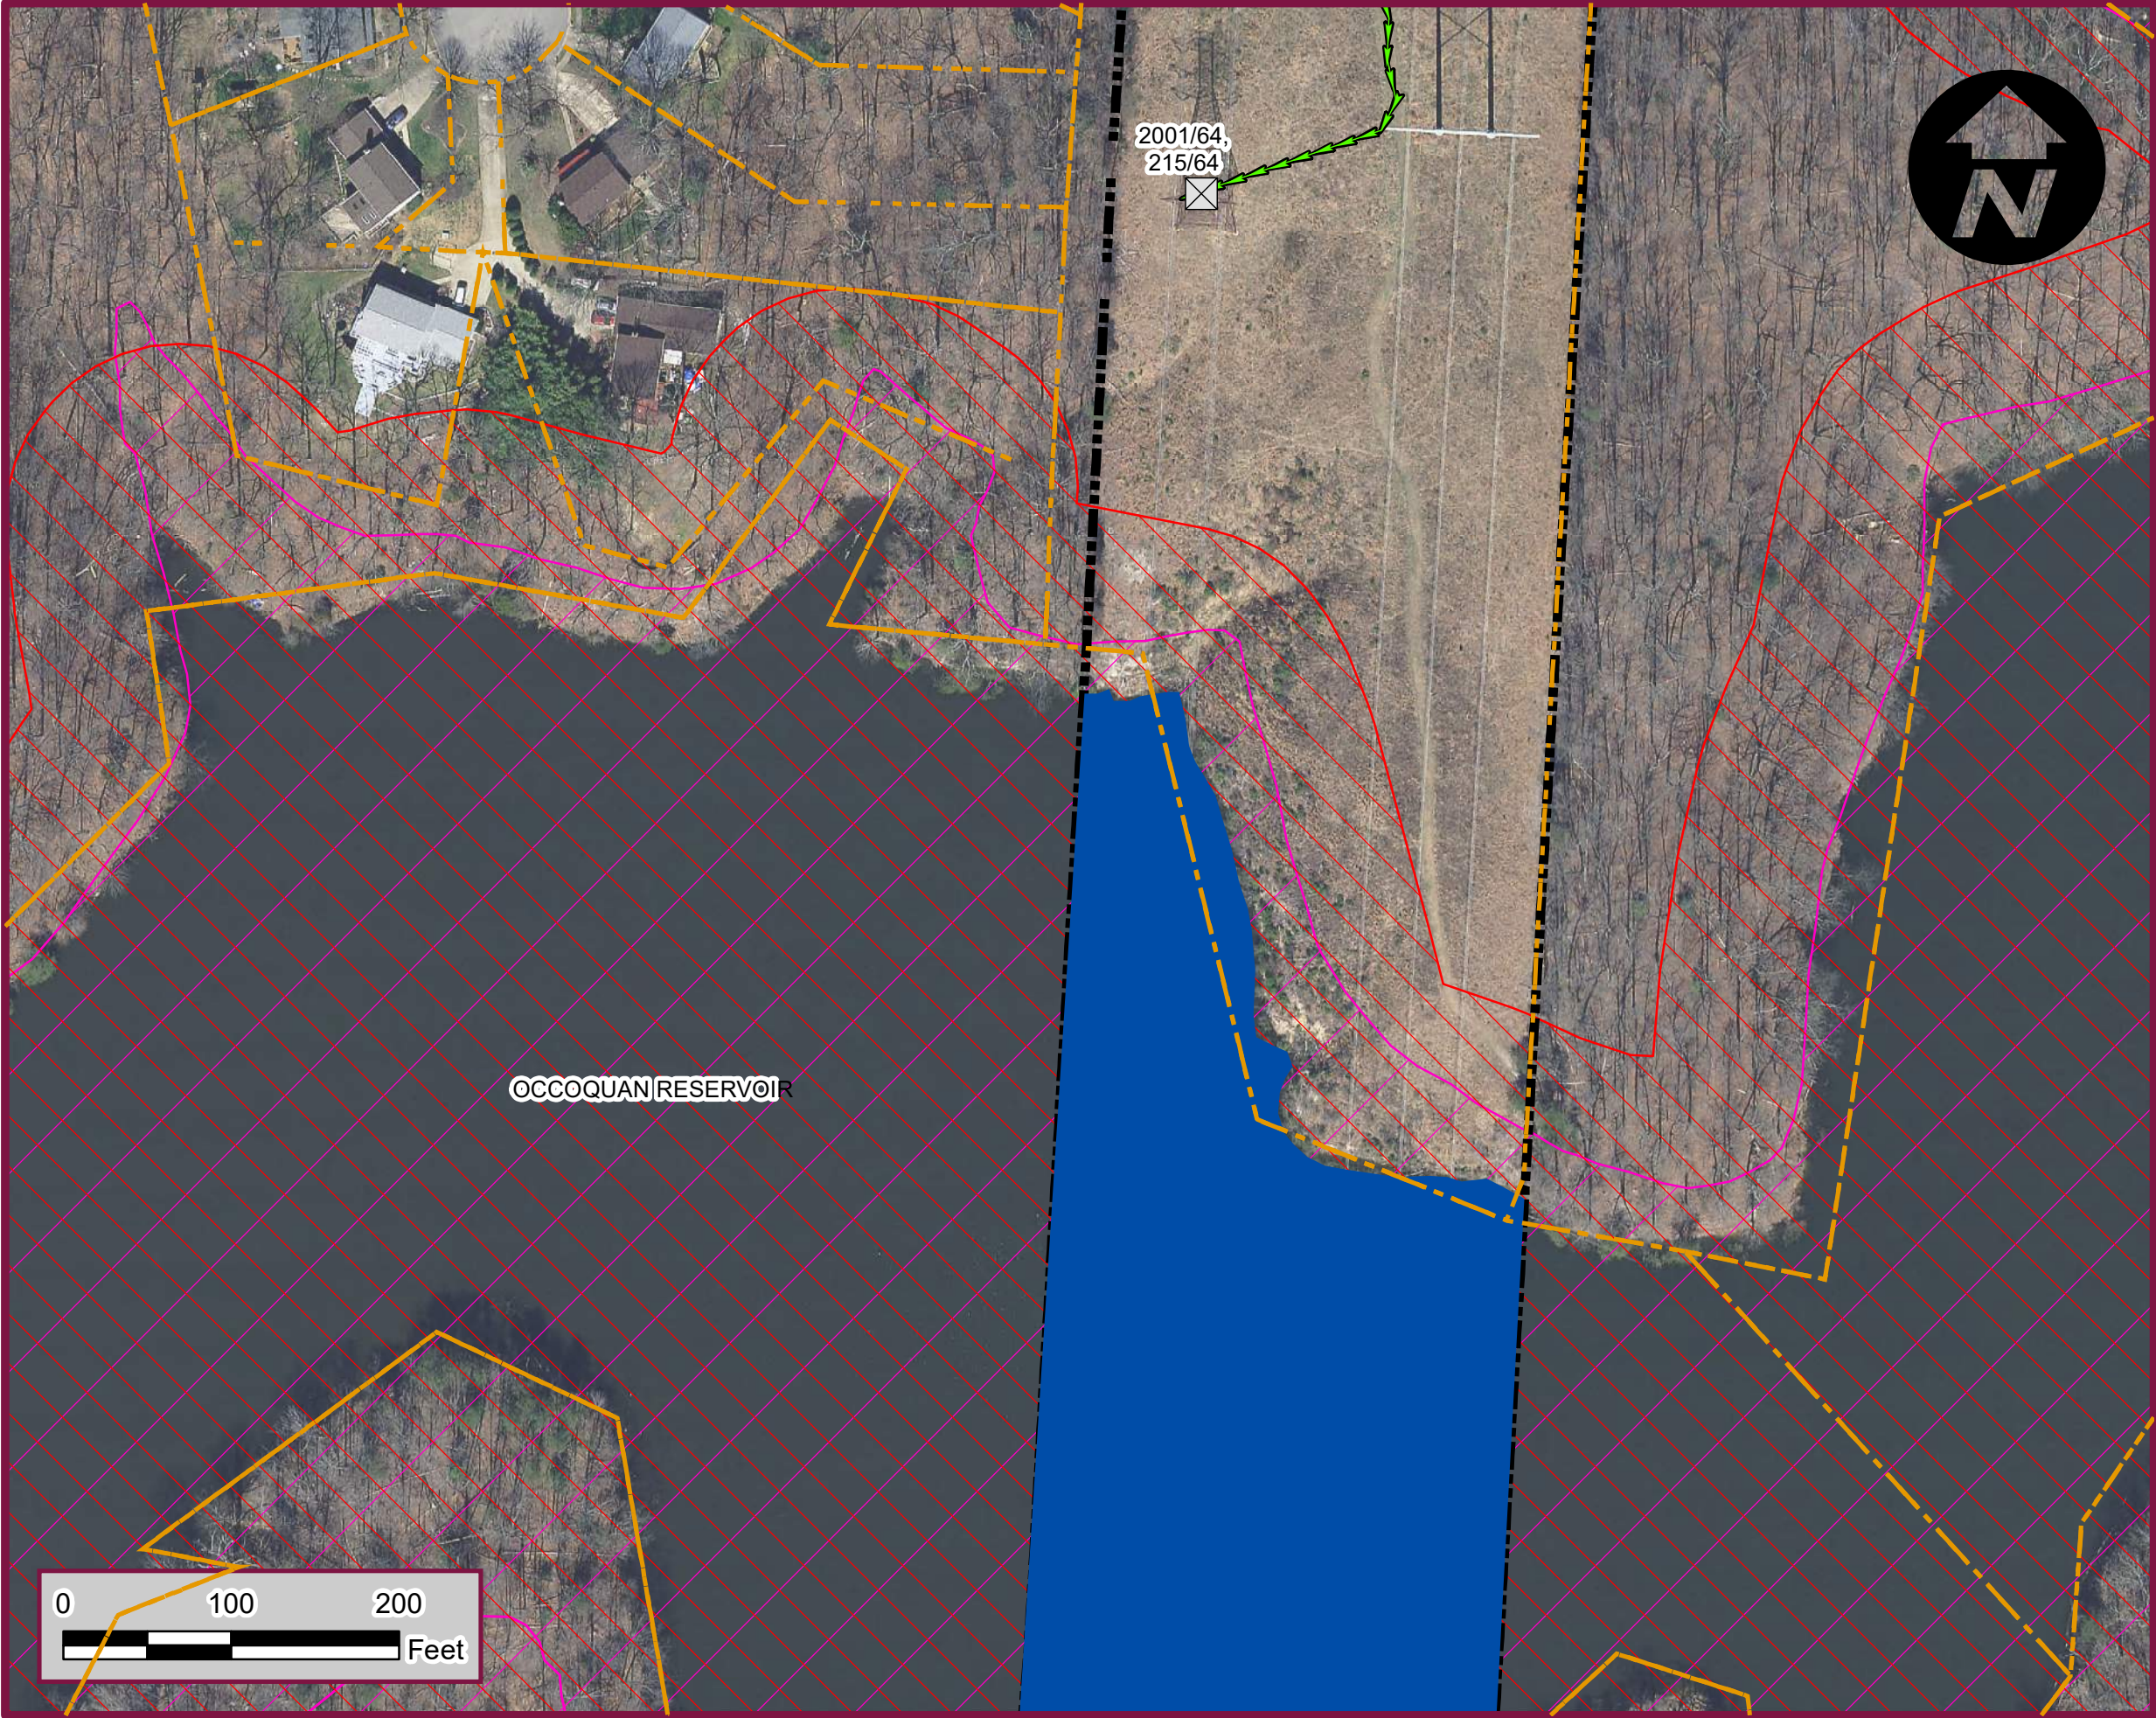

Legend

- EXISTING STRUCTURES
- PREFERRED ACCESS - NO EXISTING
- L1UBHh (LAKE)
- PROJECT LIMITS
- COUNTY RESOURCE PROTECTION AREA
- FLOOD PLAINS
- PARCELS

KEY PLAN



Dewberry

Dewberry Engineers Inc.
4805 LAKE BROOK DRIVE, SUITE 200
GLEN ALLEN, VIRGINIA 23060
PHONE: 804.290.7957
FAX: 804.290.7928

DATE: 4/14/2021

SCALE: 1" = 100'

TITLE: ACCESS ROAD MAP
COMMUNITY OUTREACH
13 OF 30

SHEET NO:



13

PROJECT: OCCOQUAN TO WOODBRIDGE
TRANSMISSION LINE 2001 RECONDUCTOR
PRINCE WILLIAM COUNTY VA, & FAIRFAX COUNTY, VA


PROJ. NO: 50128919



Legend

  -  EXISTING STRUCTURES
-  PREFERRED ACCESS - NO EXISTING
-  L1UBHh (LAKE)
-  PROJECT LIMITS
-  COUNTY RESOURCE PROTECTION AREA
-  FLOOD PLAINS
-  PARCELS

KEY PLAN

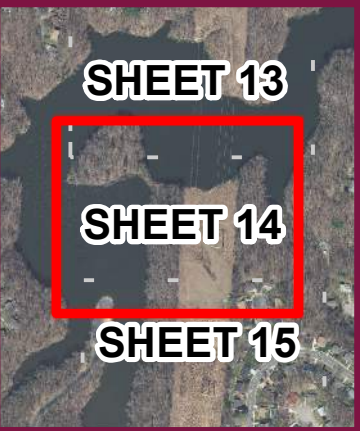

Dewberry



Dewberry Engineers Inc.
4805 LAKE BROOK DRIVE, SUITE 200
GLEN ALLEN, VIRGINIA 23060
PHONE: 804.290.7957
FAX: 804.290.7928

DATE: 4/14/2021


PROJ. NO: 50128919

SCALE: 1" = 100'

TITLE: ACCESS ROAD MAP
COMMUNITY OUTREACH
14 OF 30

PROJECT: OCCOQUAN TO WOODBRIDGE
TRANSMISSION LINE 2001 RECONDUCTOR
PRINCE WILLIAM COUNTY VA, & FAIRFAX COUNTY, VA

SHEET NO: 14

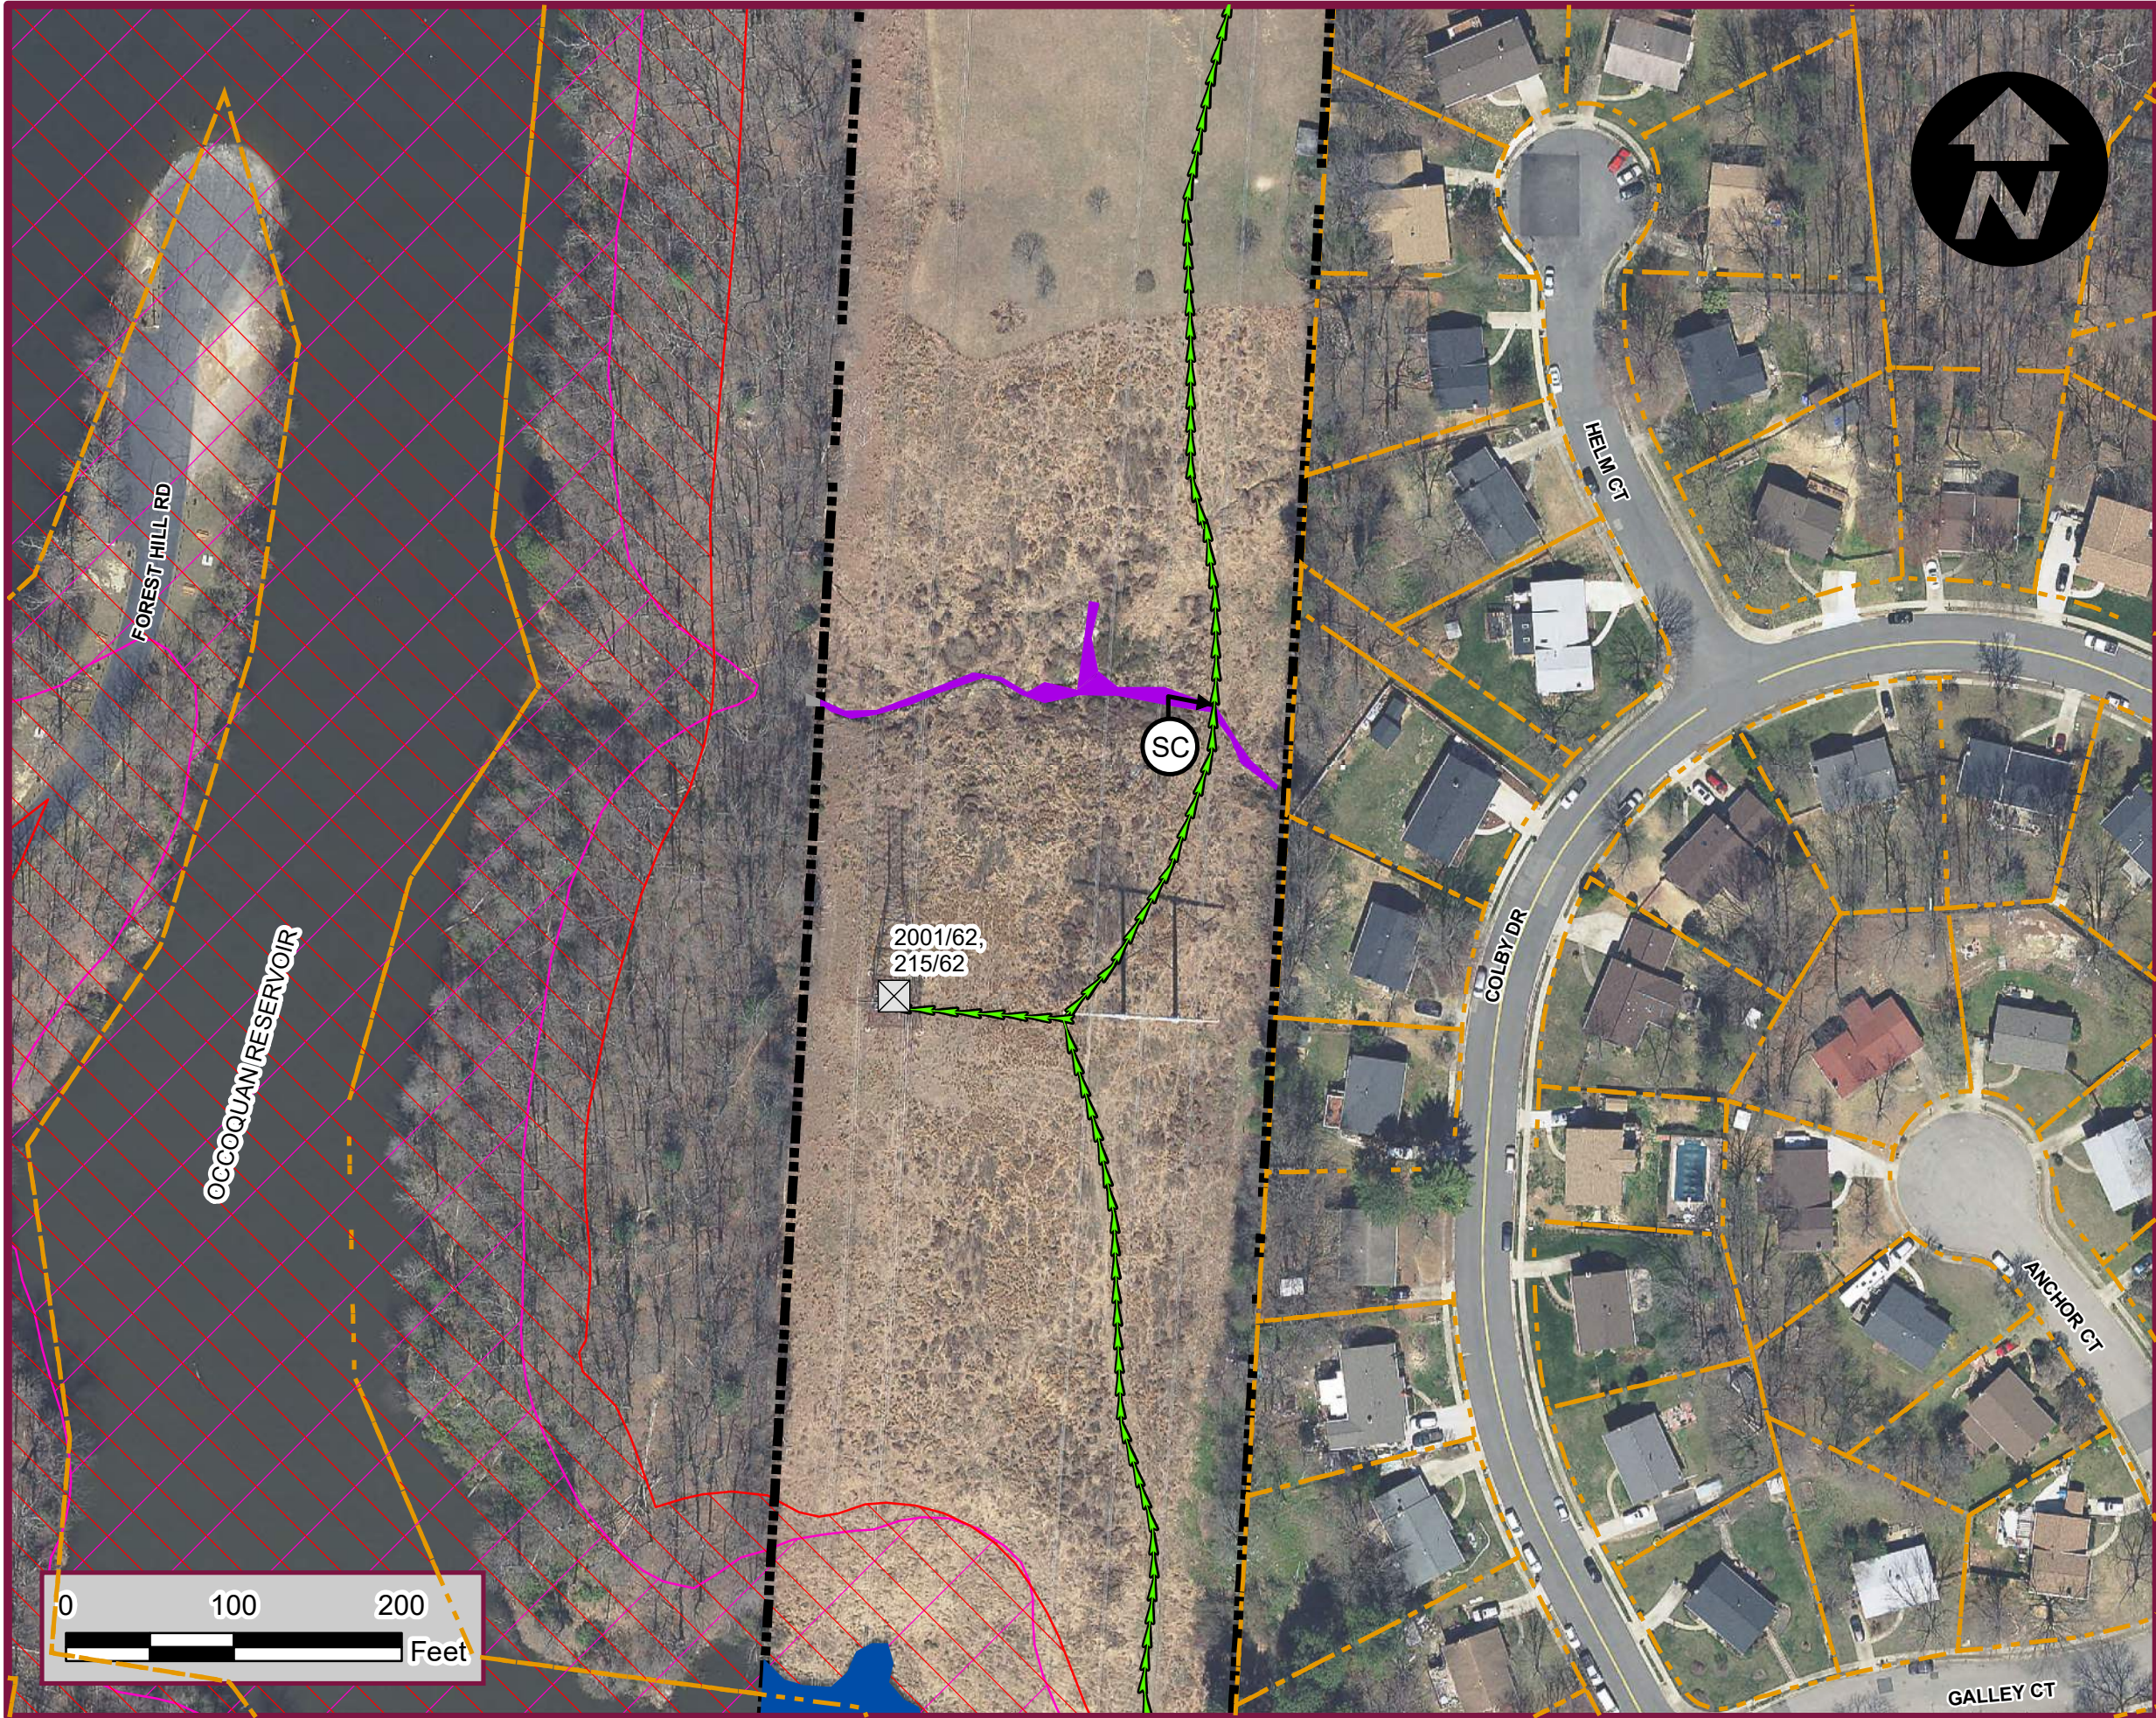

Legend

- EXISTING STRUCTURES
- PREFERRED ACCESS - NO EXISTING
- STREAM CROSSING (SC)
- L1UBHh (LAKE)
- R4 (INTERMITTENT) STREAM
- PROJECT LIMITS
- COUNTY RESOURCE PROTECTION AREA
- FLOOD PLAINS
- PARCELS

KEY PLAN



SHEET NO:

15

TITLE: ACCESS ROAD MAP
COMMUNITY OUTREACH
15 OF 30


SCALE: 1" = 100'

DATE: 4/14/2021

Dewberry
Dewberry Engineers Inc.
4805 LAKE BROOK DRIVE, SUITE 200
GLEN ALLEN, VIRGINIA 23060
PHONE: 804.290.7957
FAX: 804.290.7928

PROJECT: OCCOQUAN TO WOODBRIDGE
TRANSMISSION LINE 2001 RECONDUCTOR
PRINCE WILLIAM COUNTY VA, & FAIRFAX COUNTY, VA

PROJ. NO: 50128919

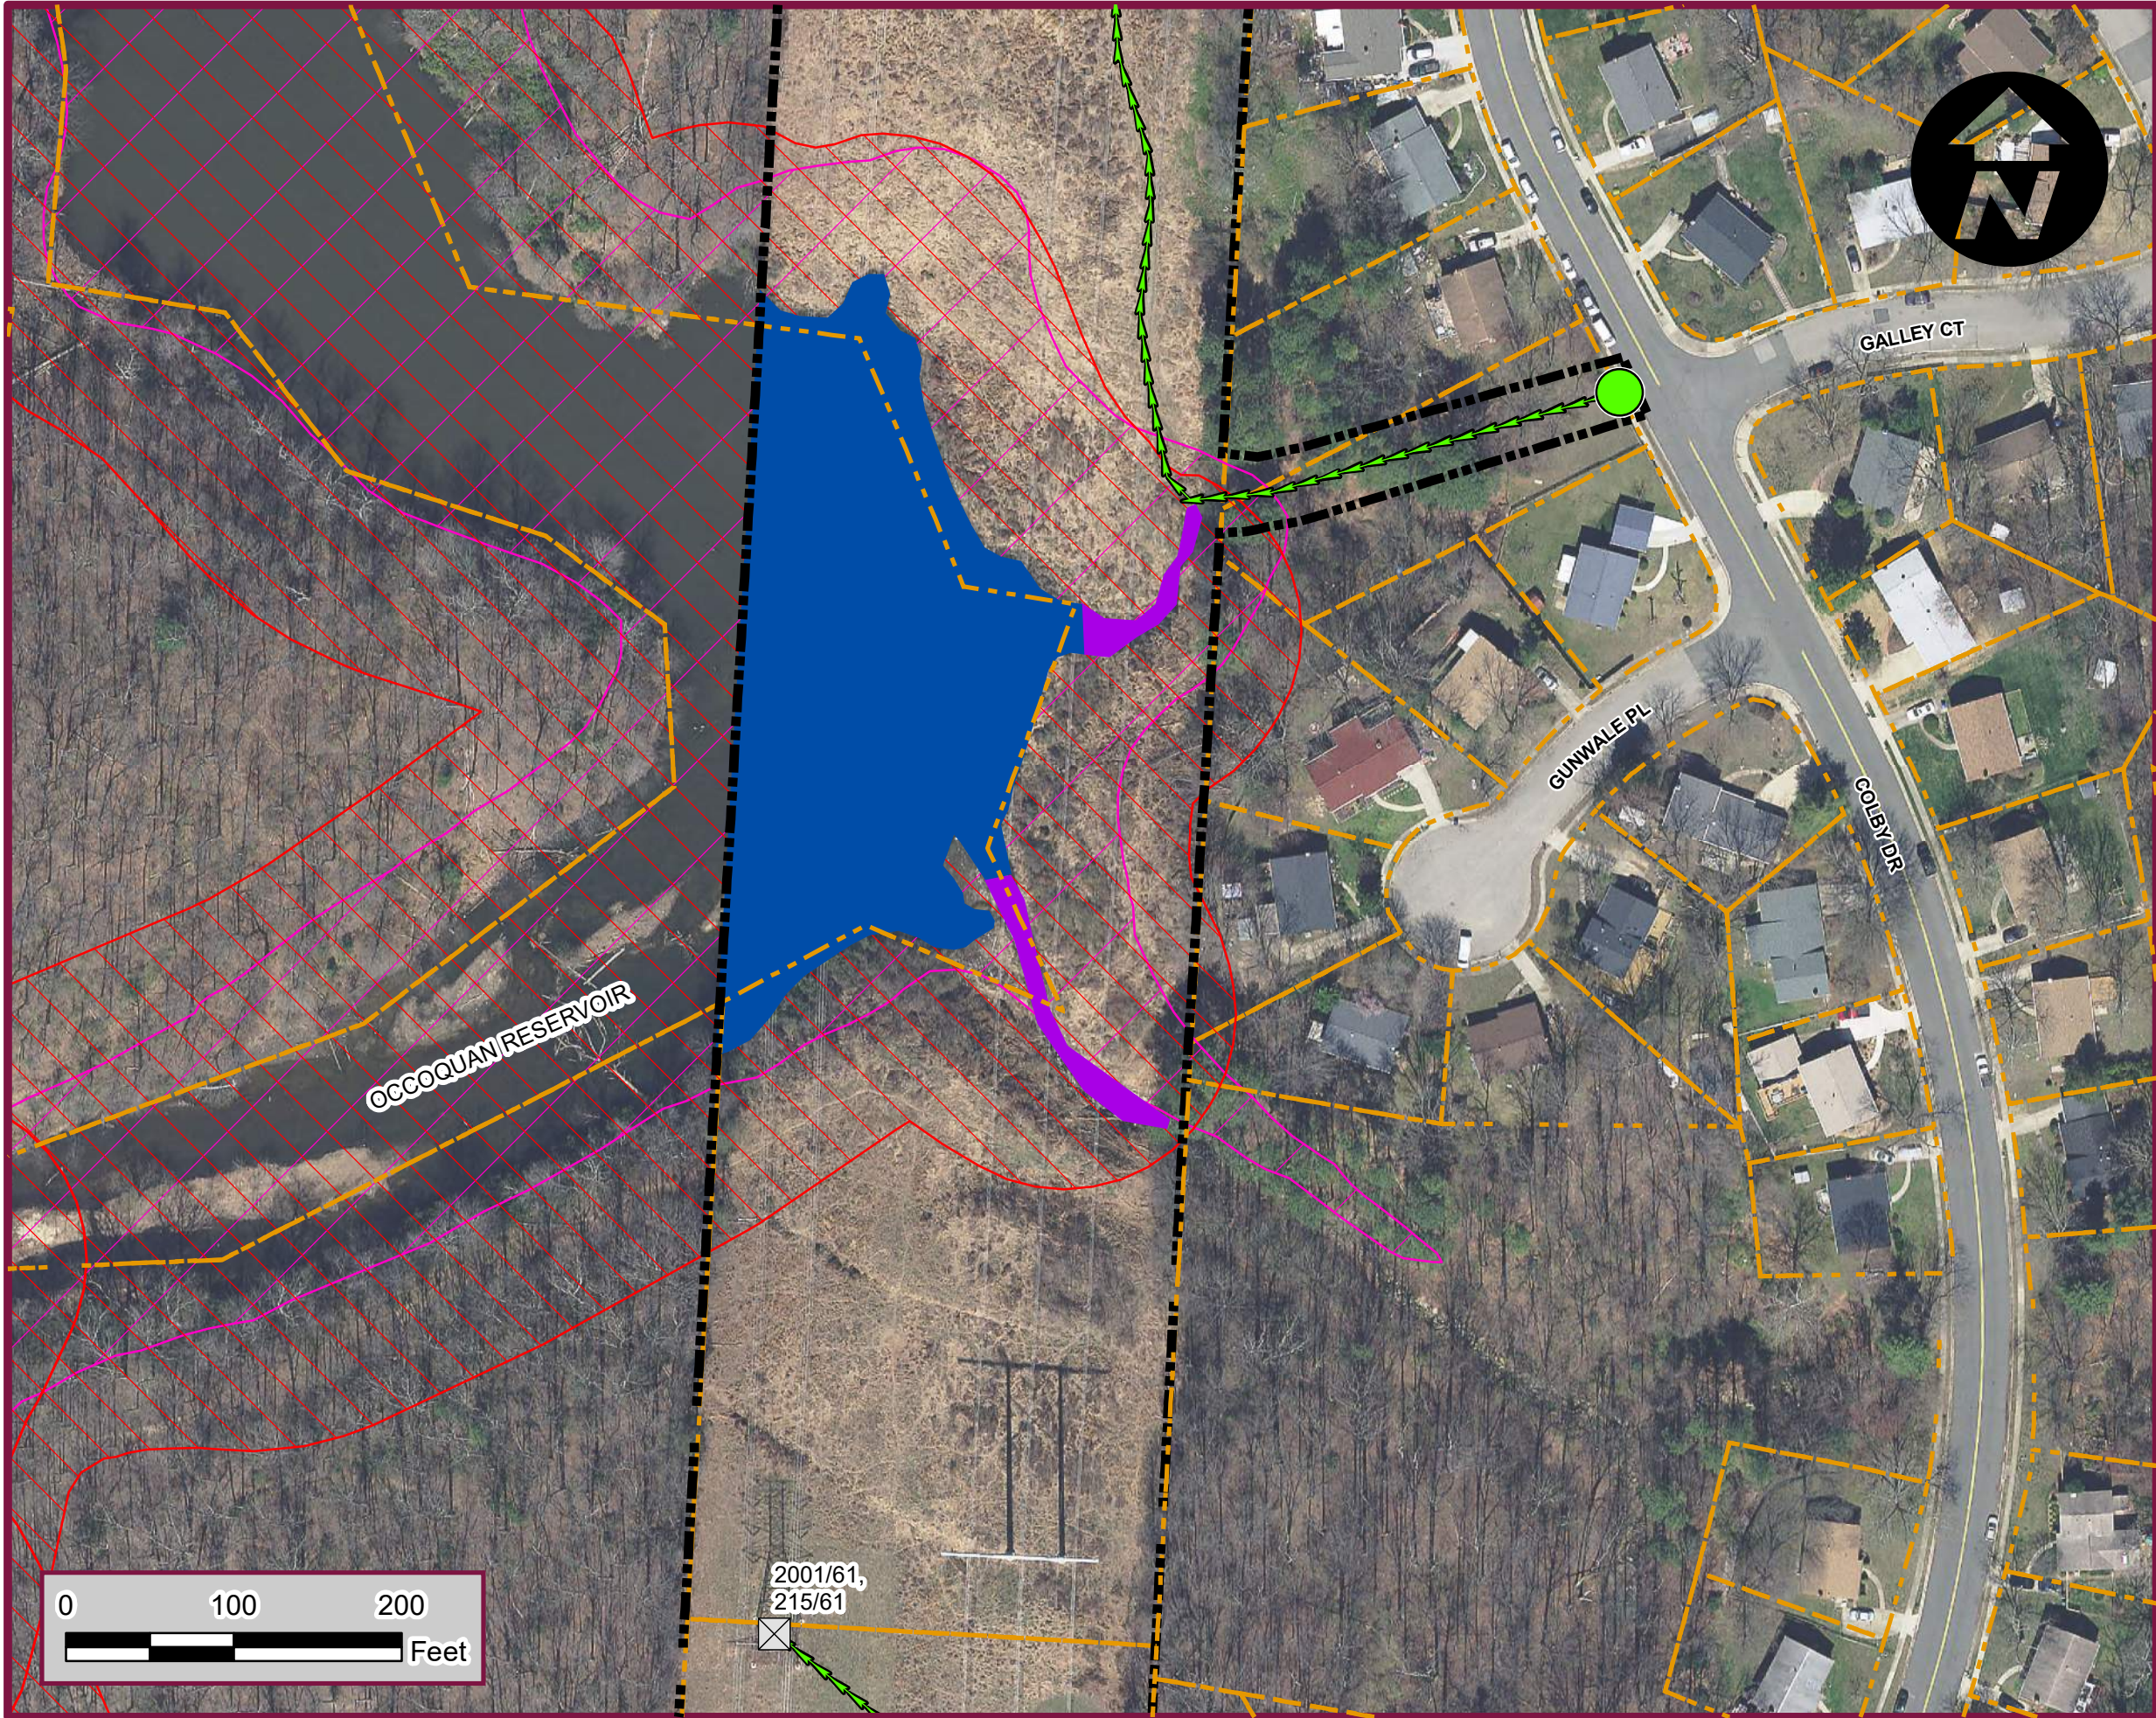

2001/61,
215/61

Legend

- EXISTING STRUCTURES
- CONSTRUCTION ENTRANCE (CE) PROPOSED
- PREFERRED ACCESS - NO EXISTING
- L1UBHh (LAKE)
- R4 (INTERMITTENT) STREAM
- PROJECT LIMITS
- COUNTY RESOURCE PROTECTION AREA
- FLOOD PLAINS
- PARCELS

KEY PLAN



Dewberry Engineers Inc.
4805 LAKE BROOK DRIVE, SUITE 200
GLEN ALLEN, VIRGINIA 23060
PHONE: 804.290.7957
FAX: 804.290.7928

DATE: 4/14/2021


SCALE: 1" = 100'

TITLE: ACCESS ROAD MAP
COMMUNITY OUTREACH
16 OF 30

PROJECT: OCCOQUAN TO WOODBRIDGE
TRANSMISSION LINE 2001 RECONDUCTOR
PRINCE WILLIAM COUNTY VA, & FAIRFAX COUNTY, VA

SHEET NO:

16

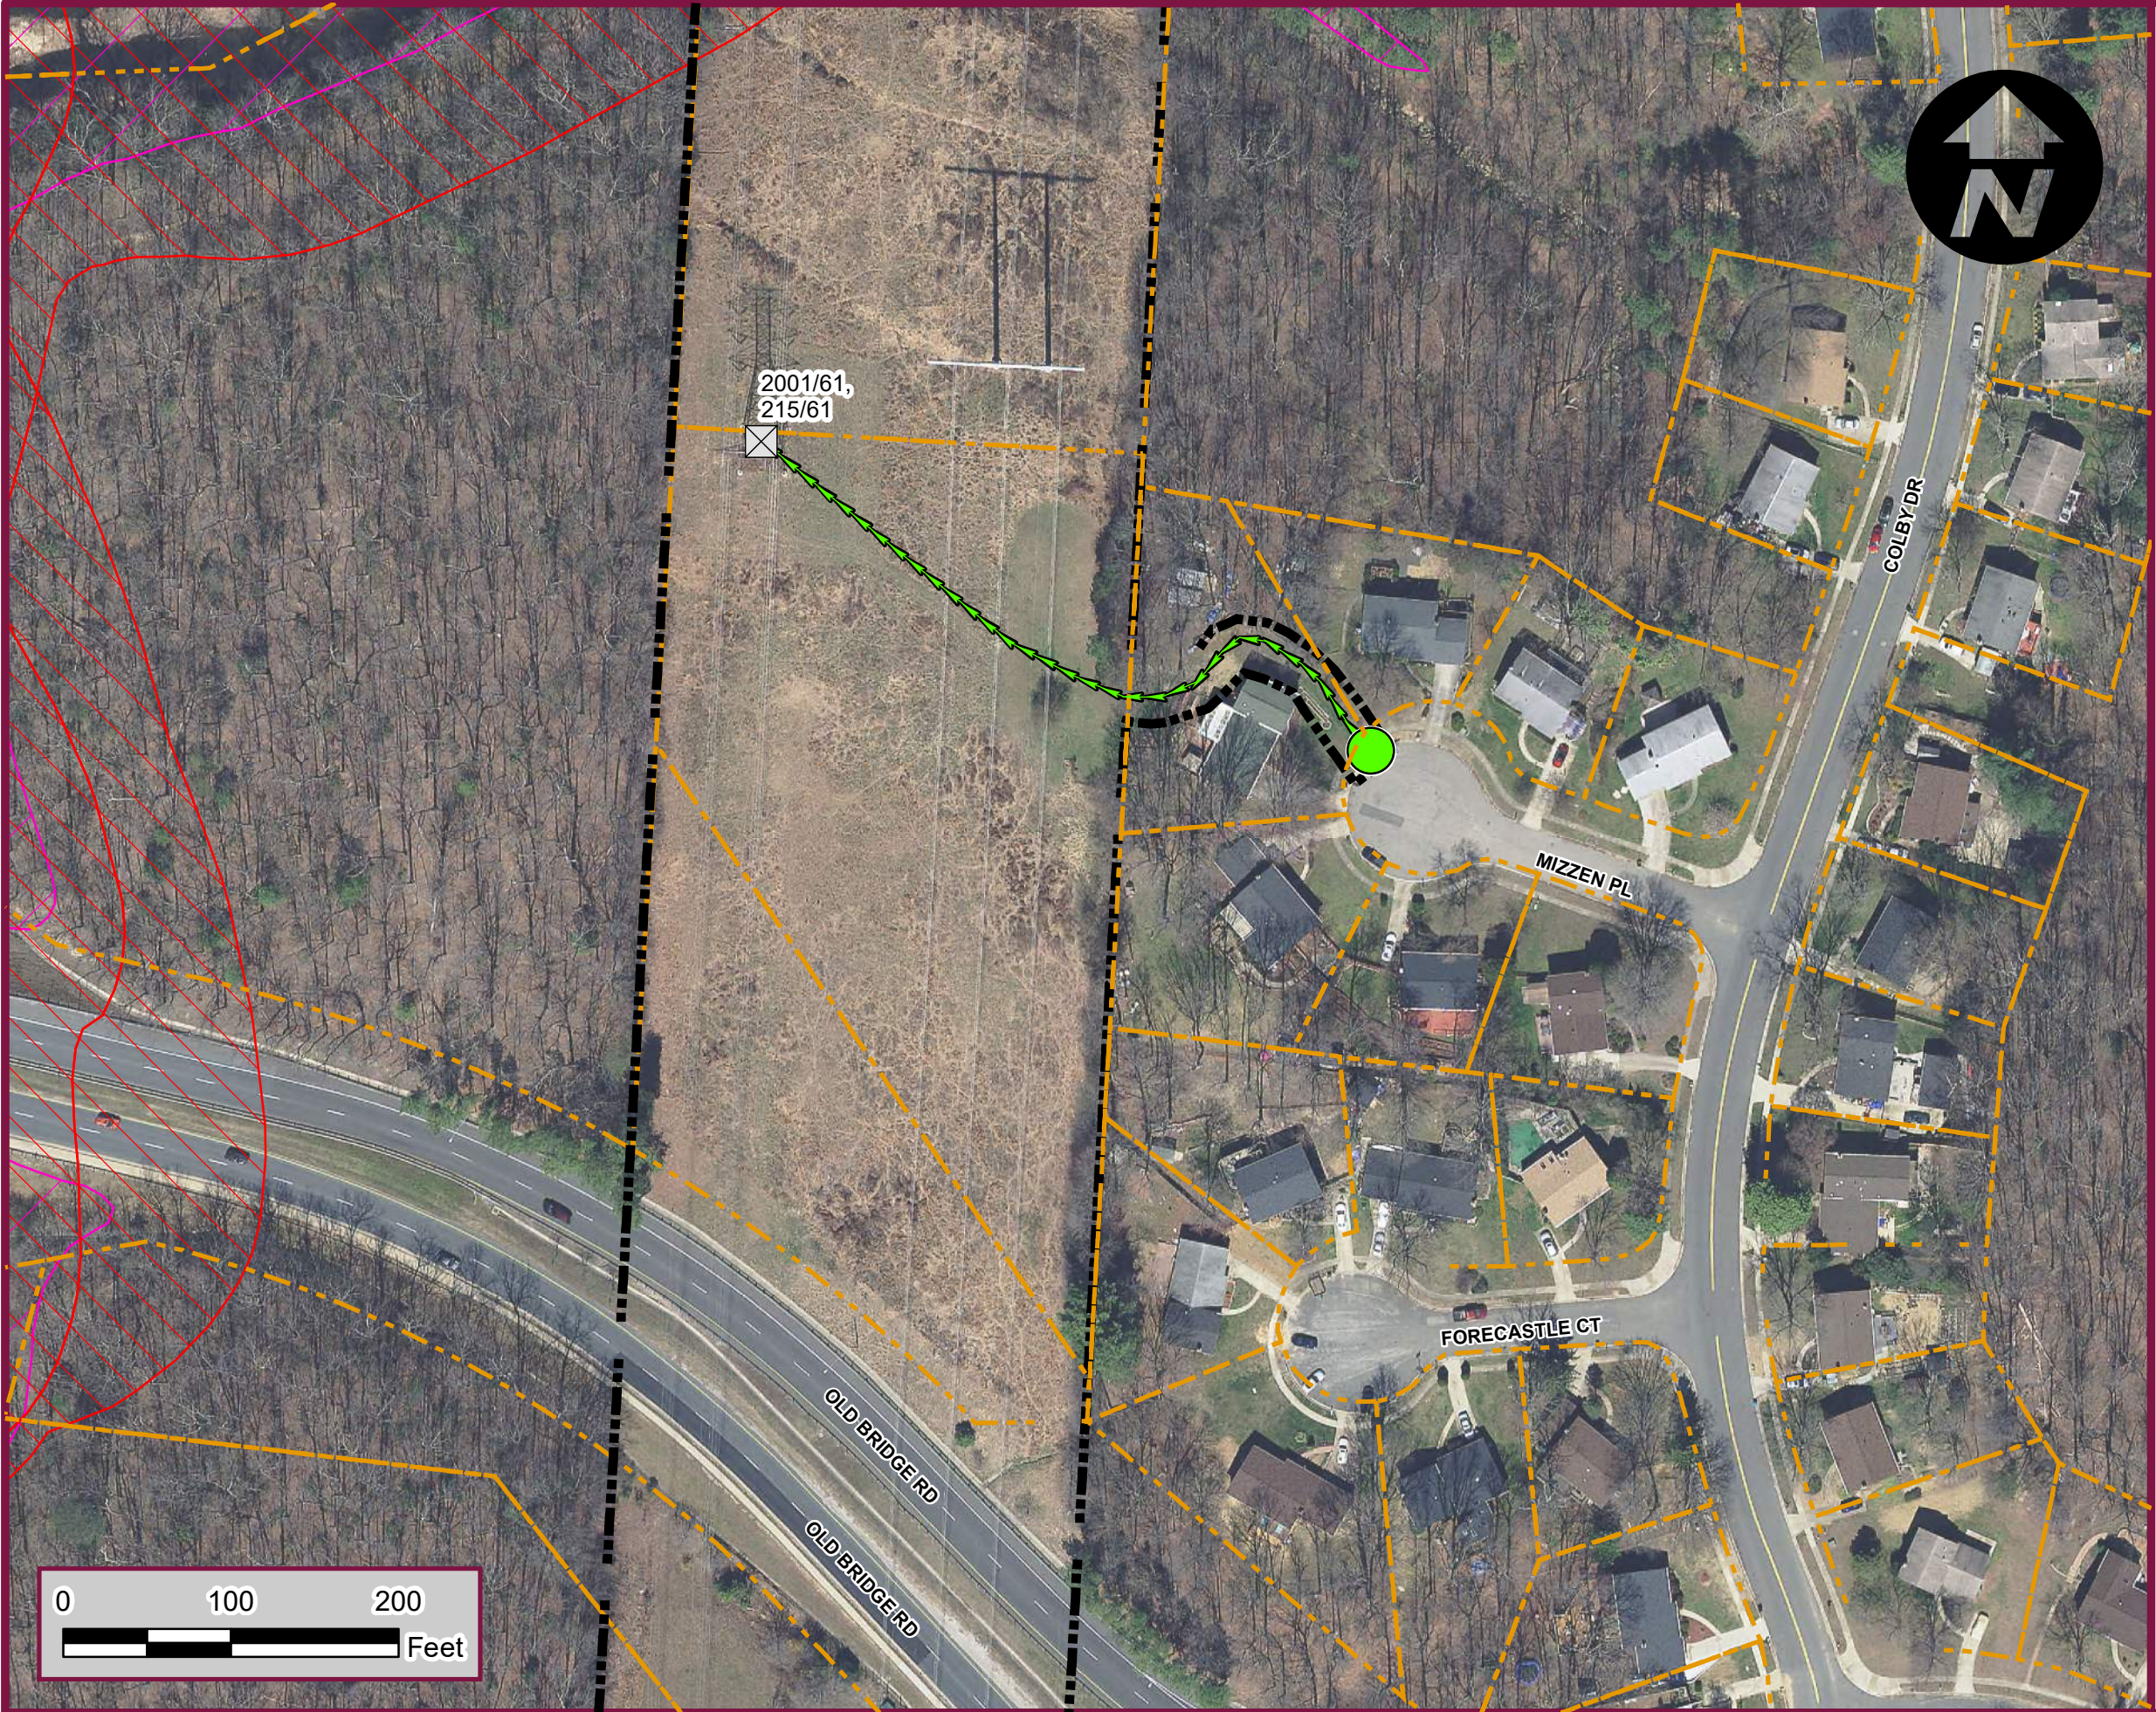

Legend



- EXISTING STRUCTURES
- CONSTRUCTION ENTRANCE (CE) PROPOSED
- PREFERRED ACCESS - NO EXISTING
- PROJECT LIMITS
- COUNTY RESOURCE PROTECTION AREA
- FLOOD PLAINS
- PARCELS

KEY PLAN



**Dewberry**
Dewberry Engineers Inc.
4805 LAKE BROOK DRIVE, SUITE 200
GLEN ALLEN, VIRGINIA 23060
PHONE: 804.290.7957
FAX: 804.290.7928

DATE:	4/14/2021	SCALE:	1" = 100'	TITLE:	ACCESS ROAD MAP COMMUNITY OUTREACH 17 OF 30	SHEET NO:	17
PROJ. NO:	50128919	PROJECT: OCCOQUAN TO WOODBRIDGE TRANSMISSION LINE 2001 RECONDUCTOR PRINCE WILLIAM COUNTY VA, & FAIRFAX COUNTY, VA					

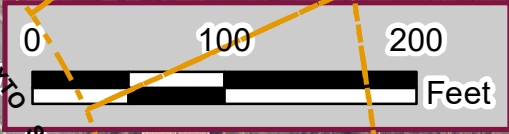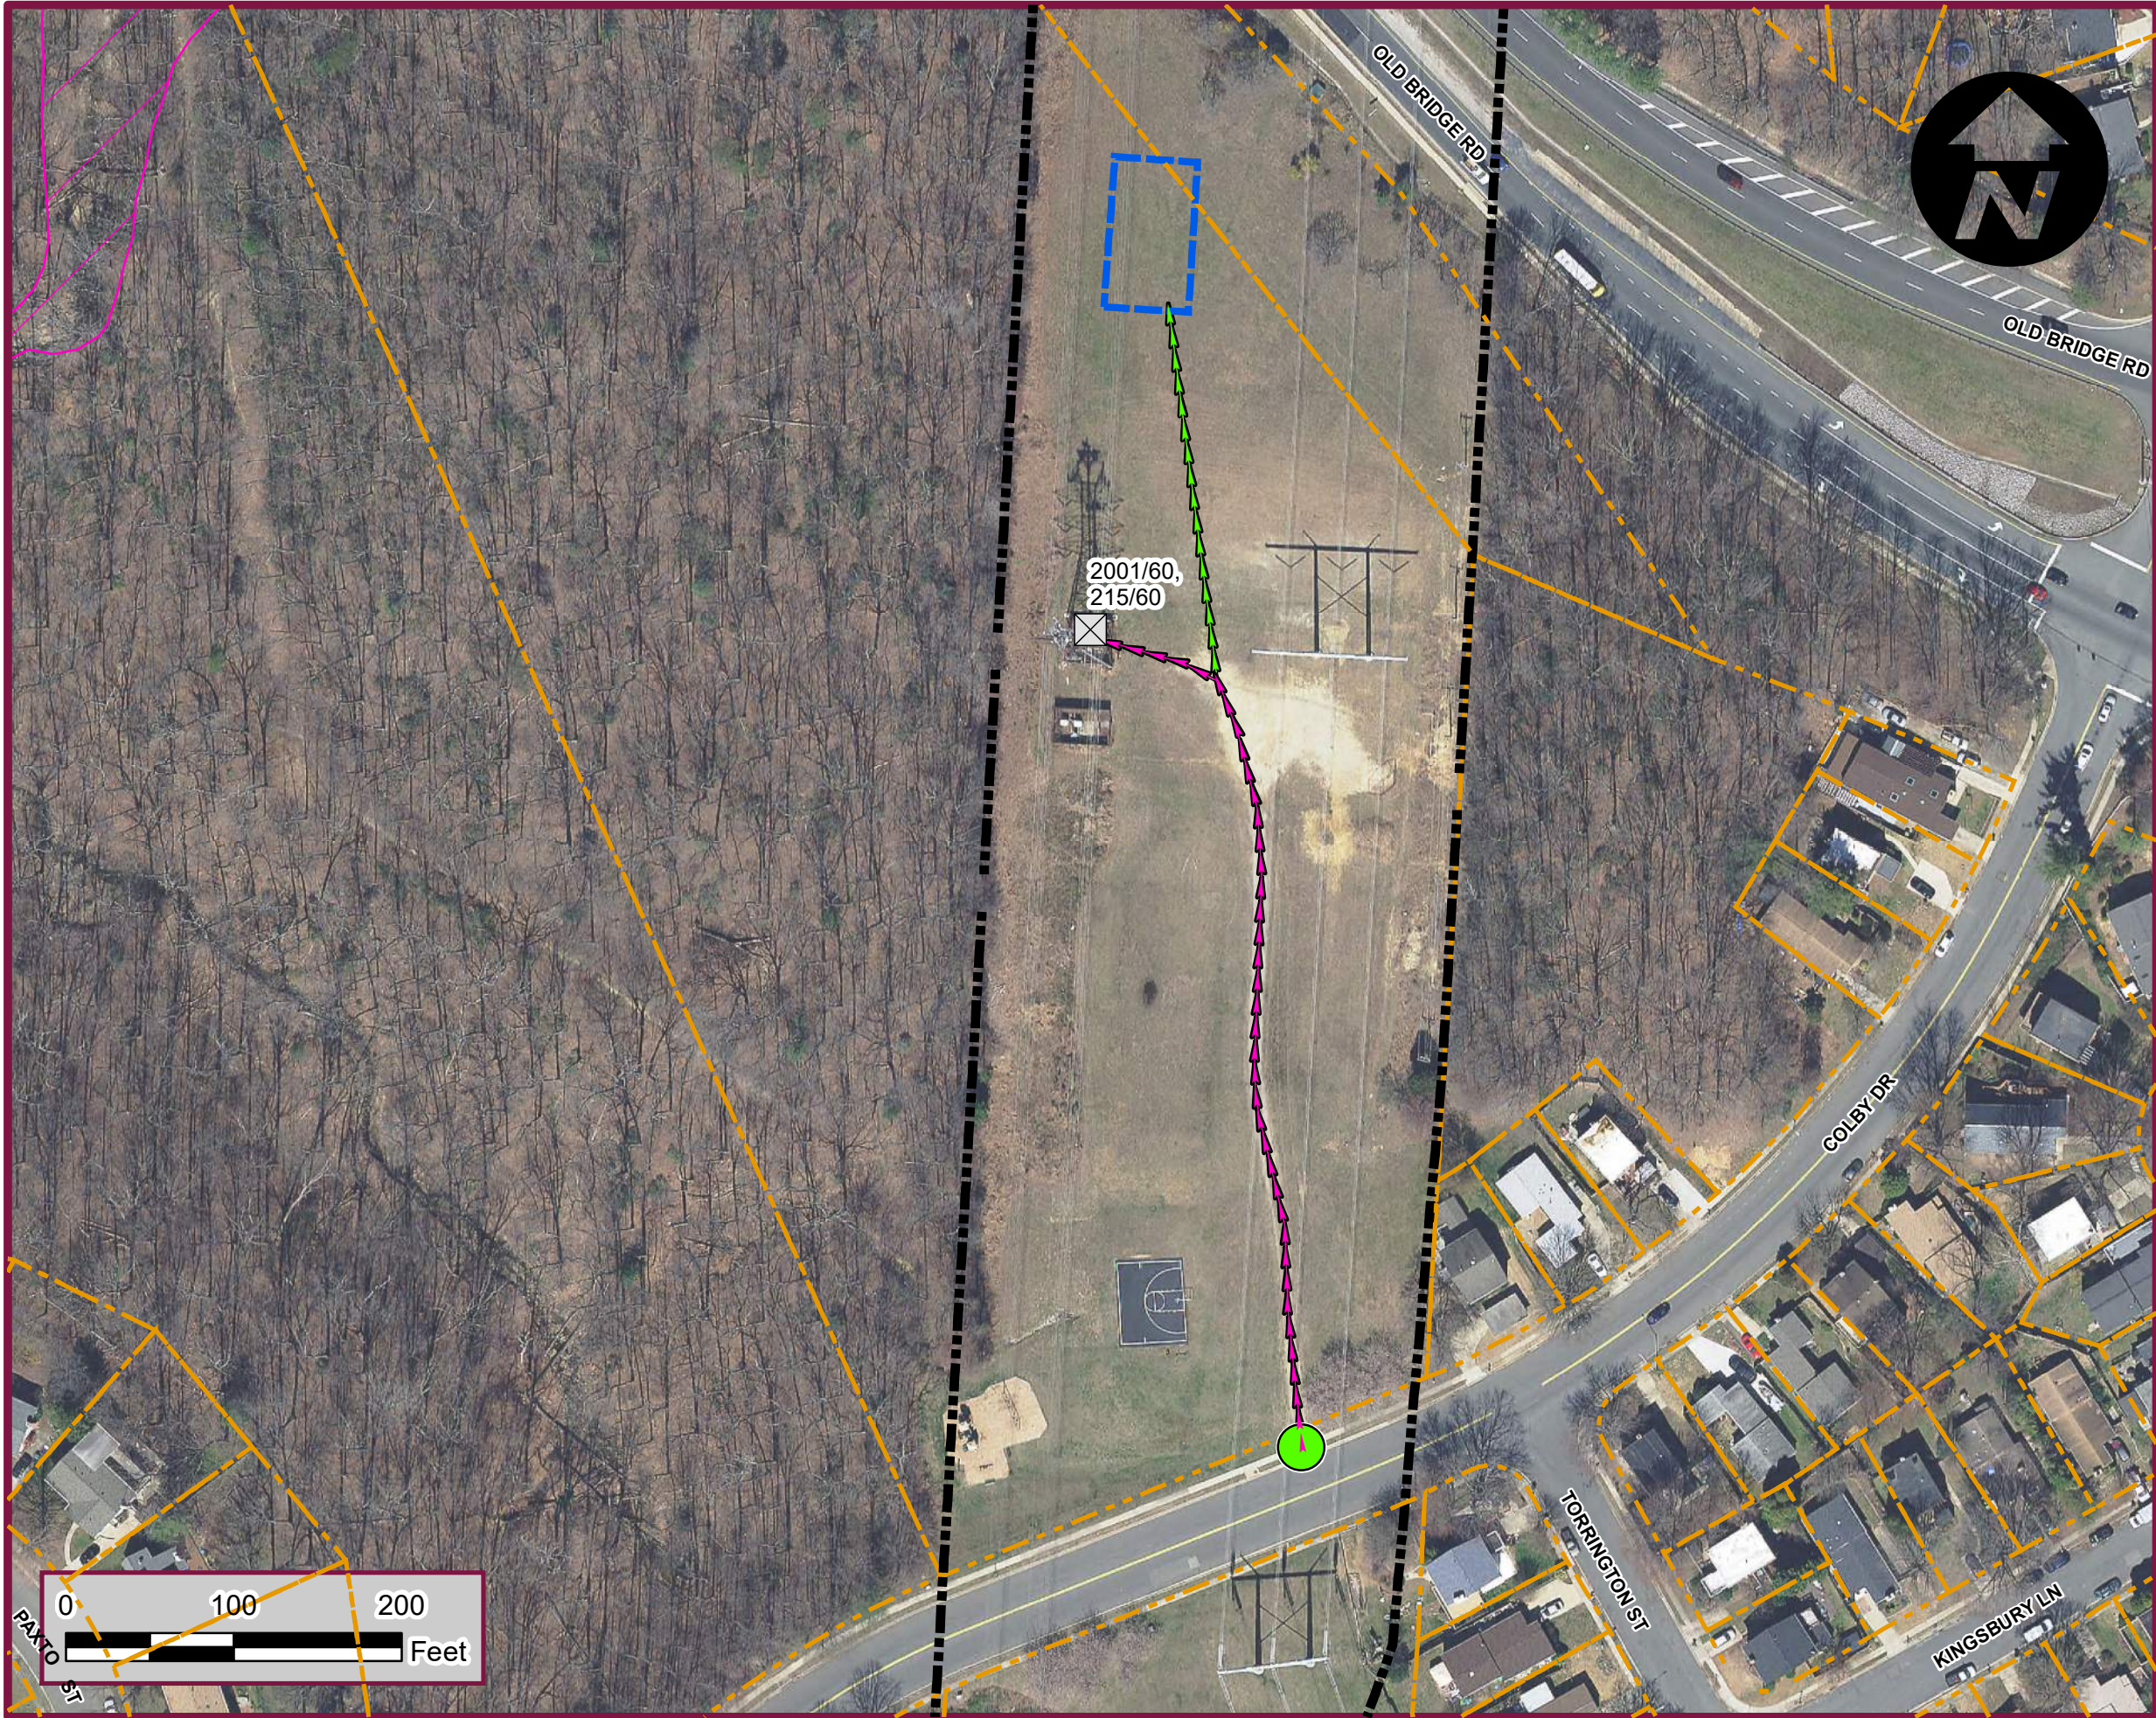

Legend


- EXISTING STRUCTURES
- PULL PADS
- CONSTRUCTION ENTRANCE (CE) PROPOSED
- PREFERRED EXISTING ACCESS - GRAVEL
- PREFERRED ACCESS - NO EXISTING
- PROJECT LIMITS
- FLOOD PLAINS
- PARCELS

KEY PLAN



Dewberry Engineers Inc.
4805 LAKE BROOK DRIVE, SUITE 200
GLEN ALLEN, VIRGINIA 23060
PHONE: 804.290.7957
FAX: 804.290.7928

DATE:	4/14/2021	SCALE:	1" = 100'	TITLE:	ACCESS ROAD MAP COMMUNITY OUTREACH 18 OF 30	SHEET NO:	18
PROJ. NO:	50128919	PROJECT: OCCOQUAN TO WOODBRIDGE TRANSMISSION LINE 2001 RECONDUCTOR PRINCE WILLIAM COUNTY VA, & FAIRFAX COUNTY, VA					

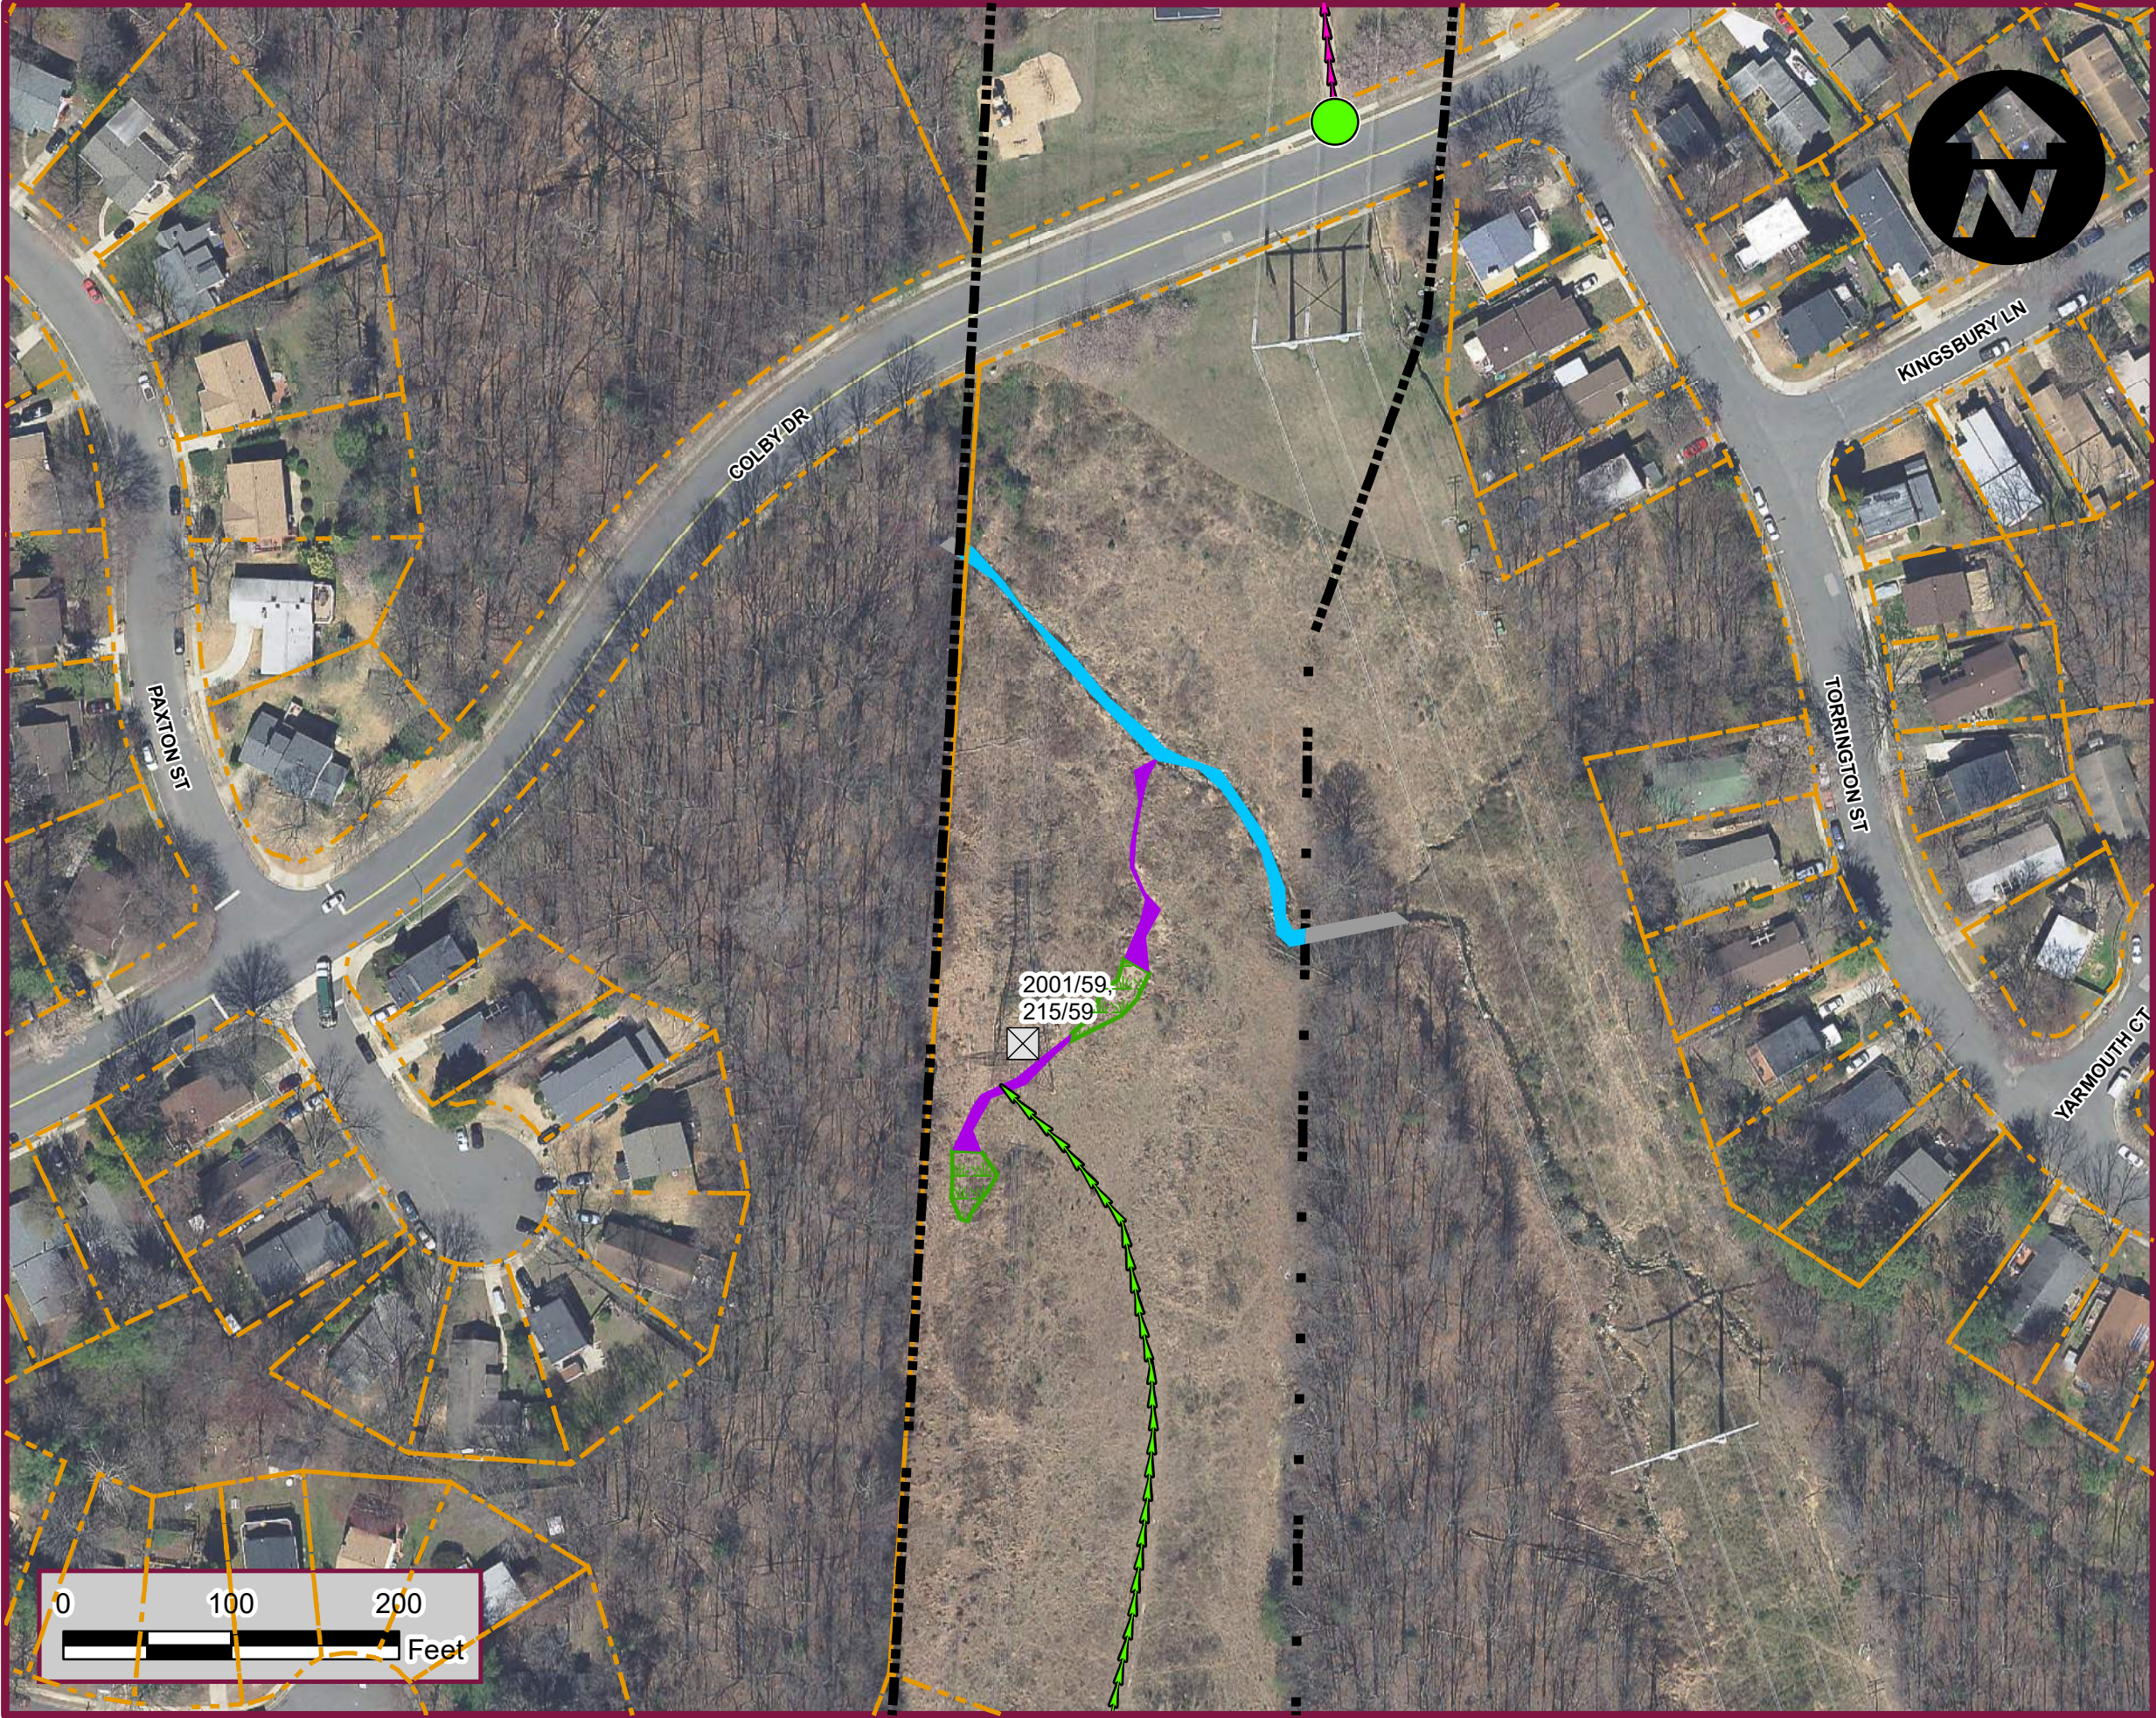

Legend


- EXISTING STRUCTURES
- CONSTRUCTION ENTRANCE (CE) PROPOSED
- PREFERRED EXISTING ACCESS - GRAVEL
- PREFERRED ACCESS - NO EXISTING
- R4 (INTERMITTENT) STREAM
- R3 (UPPER PERENNIAL) STREAM
- PALUSTRINE EMERGENT (PEM) WETLAND LIMITS
- PROJECT LIMITS
- PARCELS

KEY PLAN



**Dewberry**
Dewberry Engineers Inc.
4805 LAKE BROOK DRIVE, SUITE 200
GLEN ALLEN, VIRGINIA 23060
PHONE: 804.290.7957
FAX: 804.290.7928

DATE: 4/14/2021	SCALE: 1" = 100'	TITLE: ACCESS ROAD MAP COMMUNITY OUTREACH 19 OF 30	SHEET NO: 19
PROJ. NO: 50128919	PROJECT: OCCOQUAN TO WOODBRIDGE TRANSMISSION LINE 2001 RECONDUCTOR PRINCE WILLIAM COUNTY VA, & FAIRFAX COUNTY, VA		

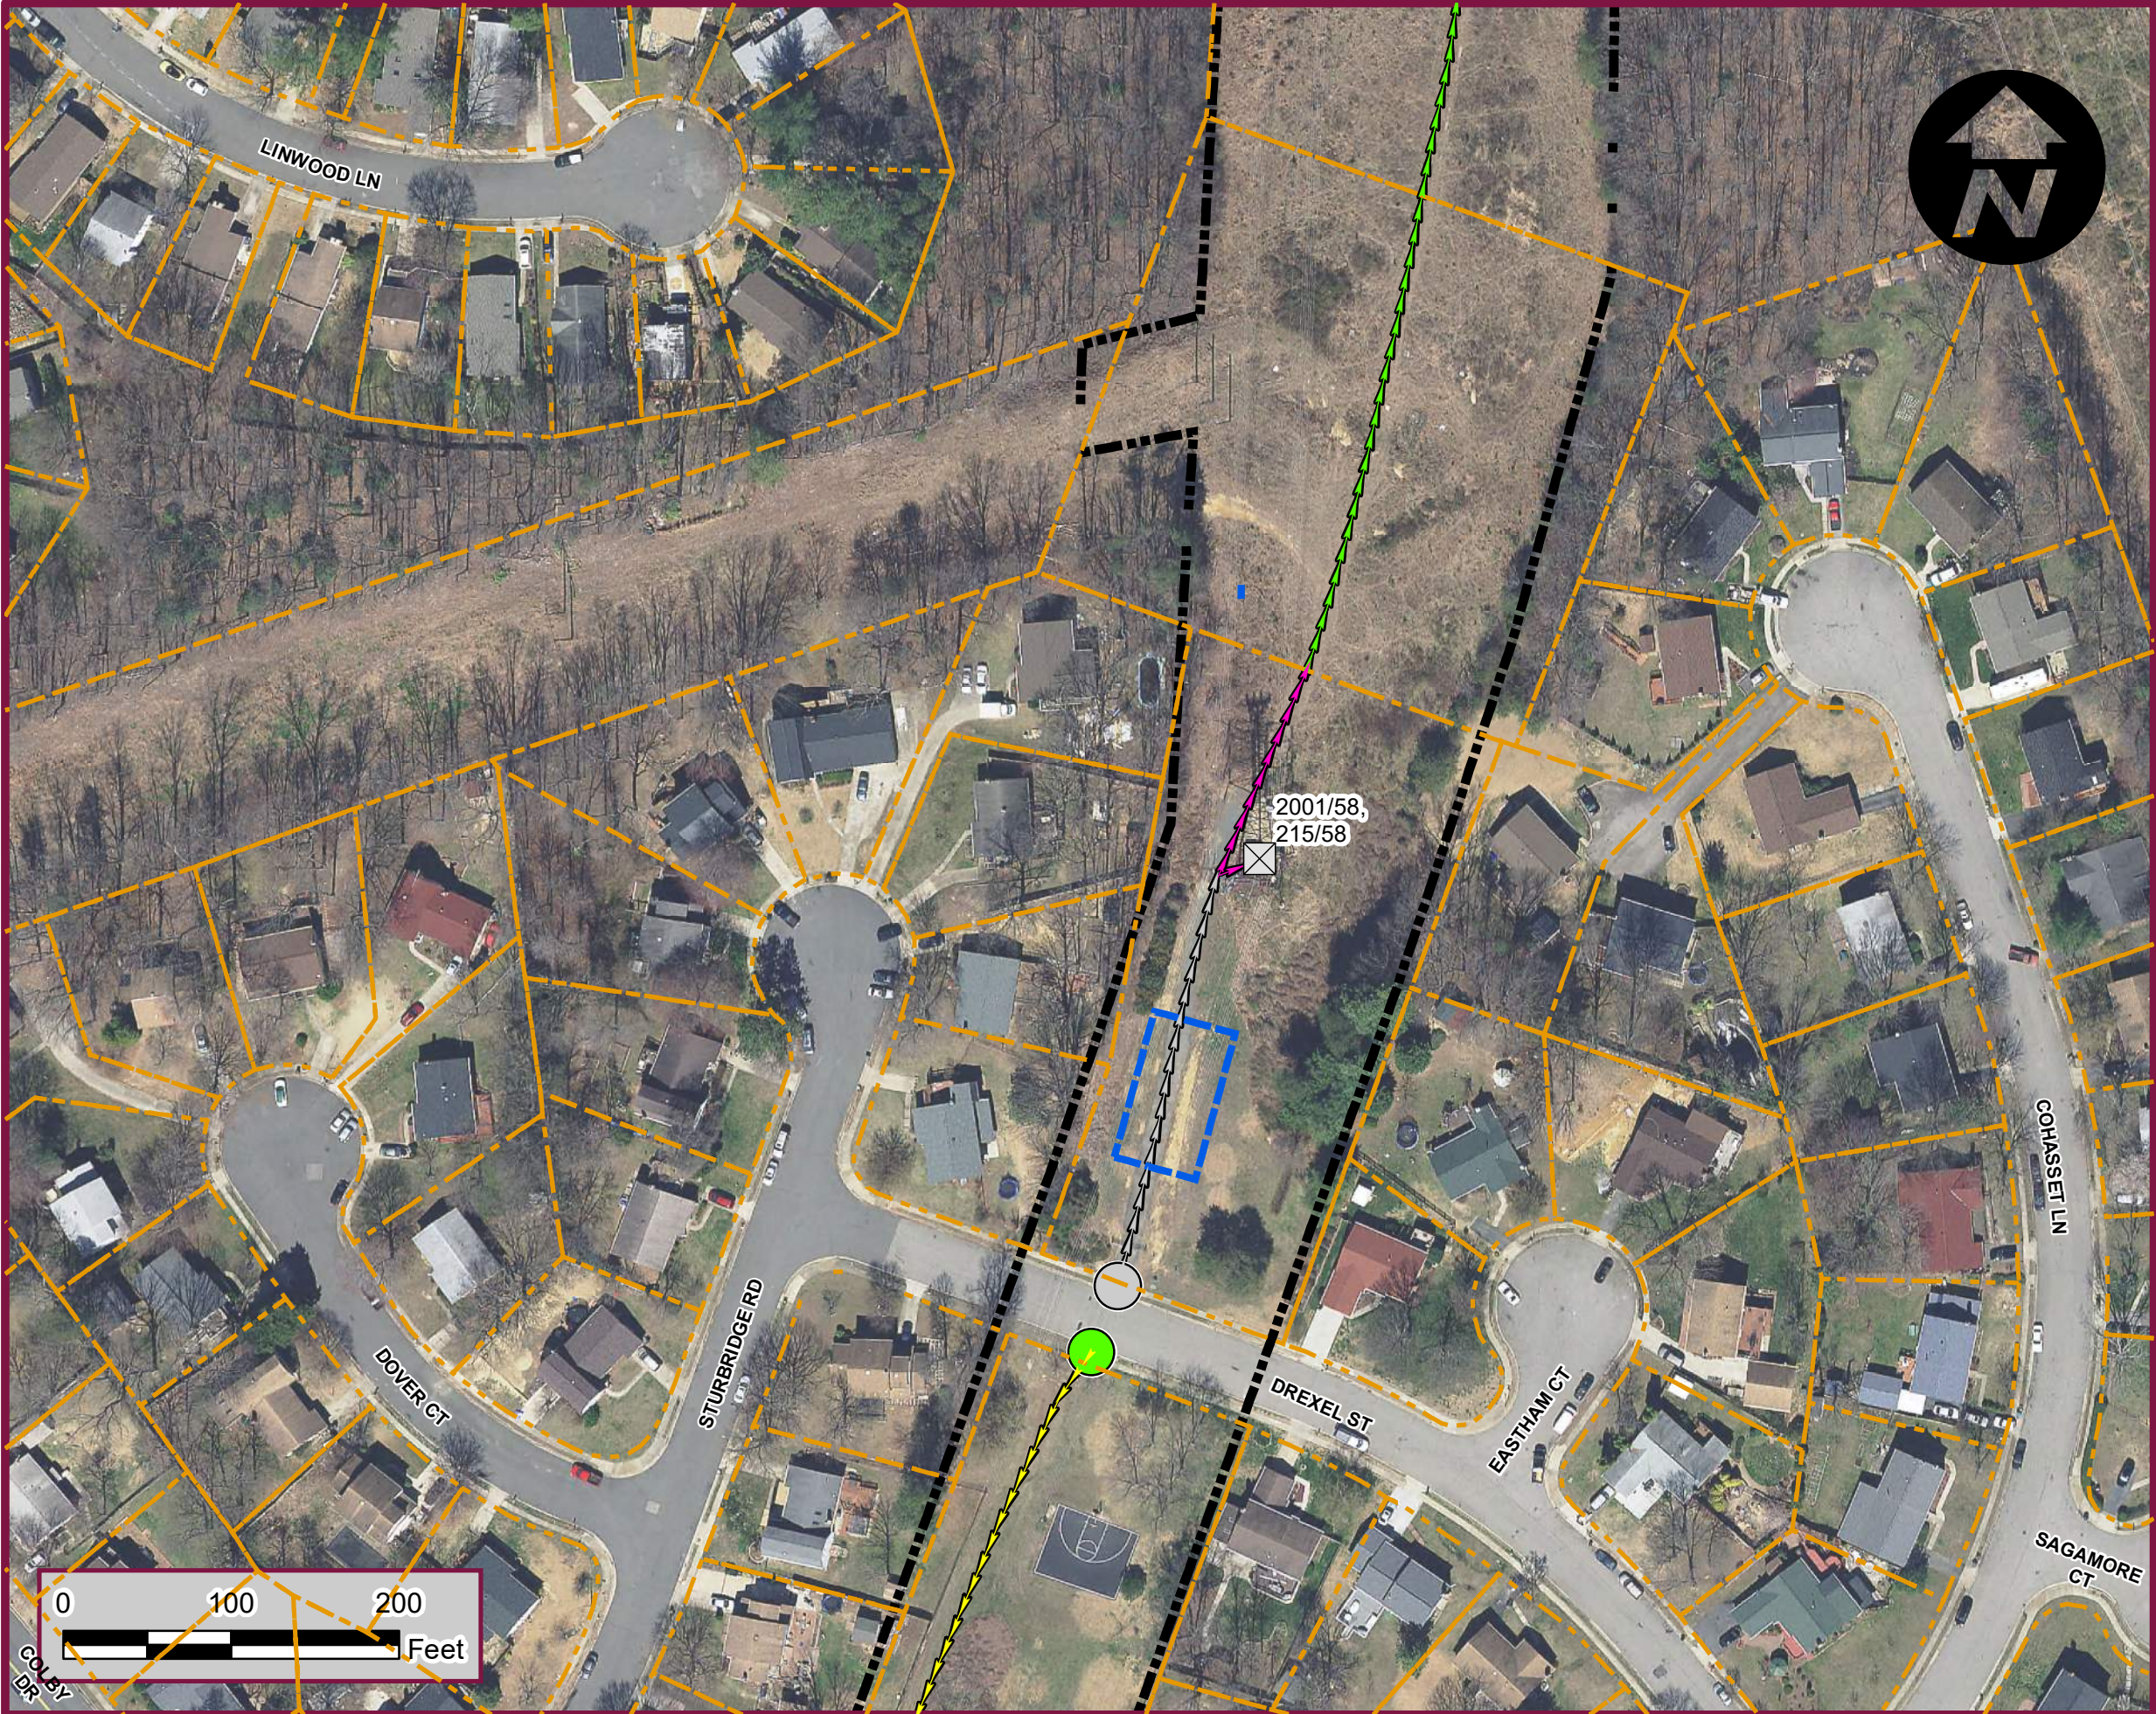

Legend

- EXISTING STRUCTURES
- PULL PADS
- CONSTRUCTION ENTRANCE (CE) EXISTING
- CONSTRUCTION ENTRANCE (CE) PROPOSED
- PREFERRED EXISTING ACCESS - GRAVEL
- PREFERRED EXISTING ACCESS - PAVED
- PREFERRED ACCESS - NO EXISTING
- ALTERNATE ACCESS ROUTE
- PROJECT LIMITS
- PARCELS

KEY PLAN



**Dewberry**
Dewberry Engineers Inc.
4805 LAKE BROOK DRIVE, SUITE 200
GLEN ALLEN, VIRGINIA 23060
PHONE: 804.290.7957
FAX: 804.290.7928


DATE: 4/14/2021

PROJ. NO: 50128919



TITLE: ACCESS ROAD MAP
COMMUNITY OUTREACH
20 OF 30

PROJECT: OCCOQUAN TO WOODBRIDGE
TRANSMISSION LINE 2001 RECONDUCTOR
PRINCE WILLIAM COUNTY VA, & FAIRFAX COUNTY, VA

SHEET NO: 20

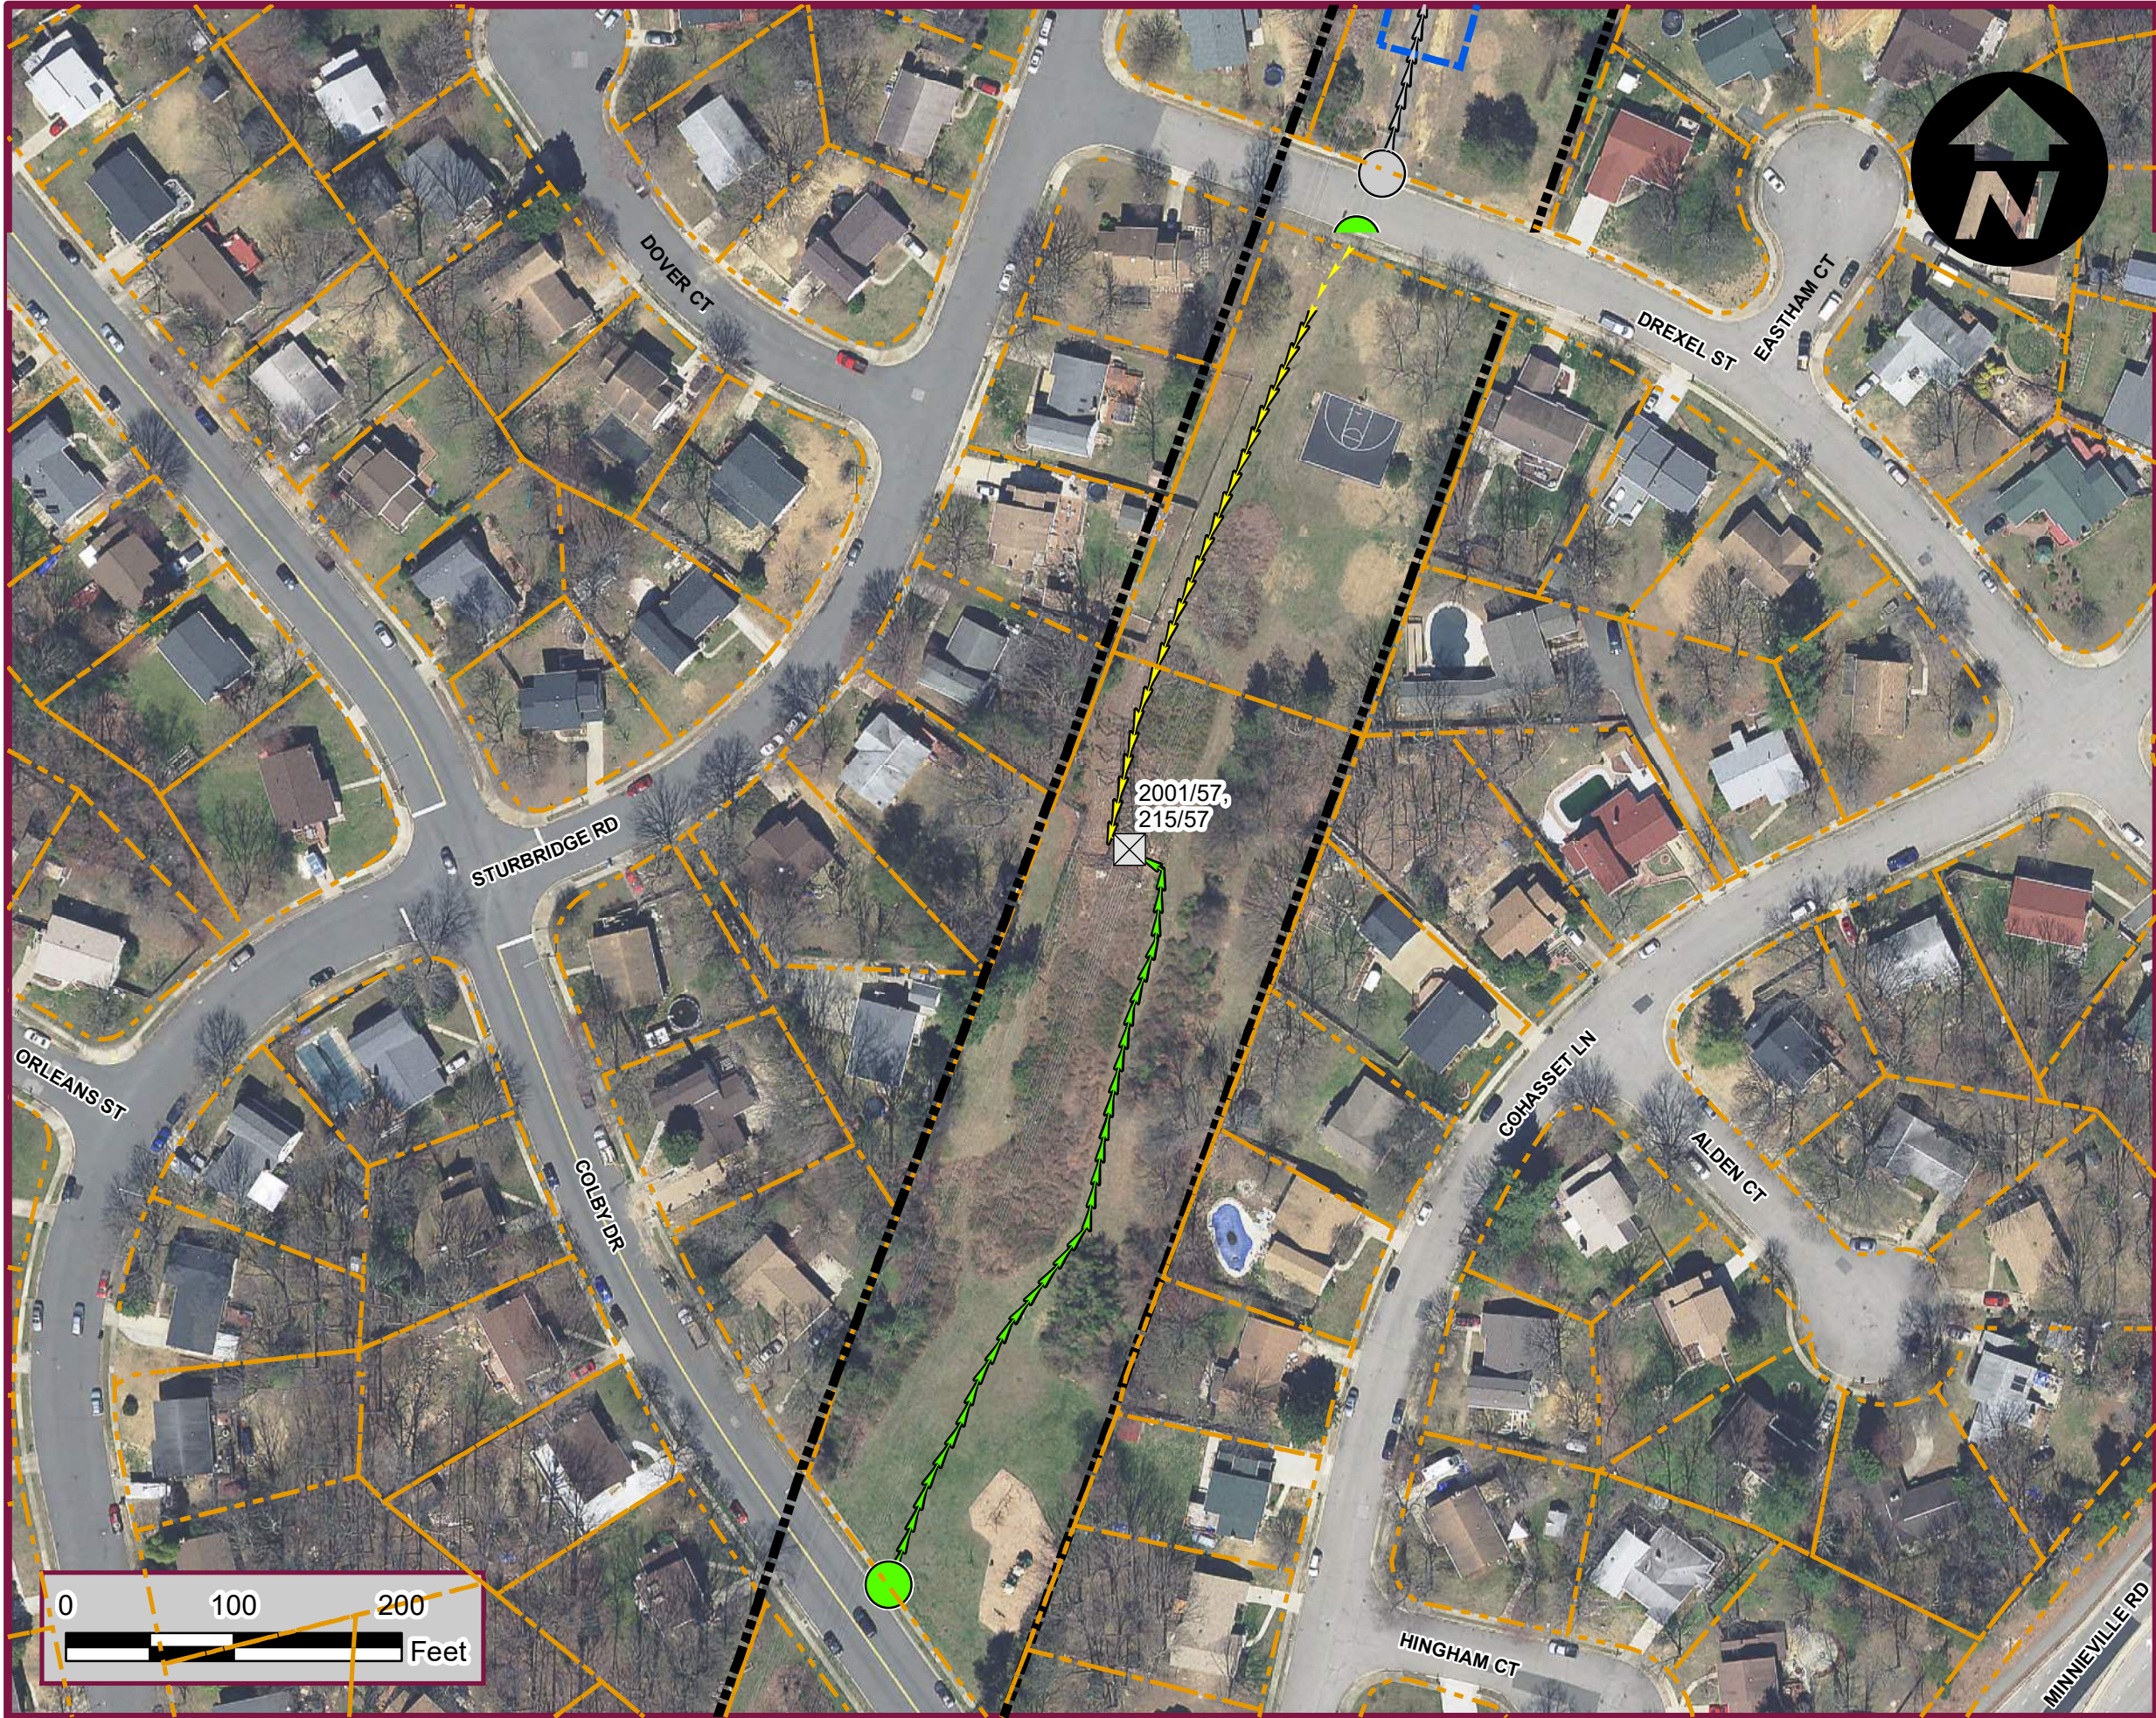

Legend

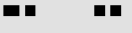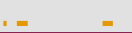-  EXISTING STRUCTURES
-  PULL PADS
-  CONSTRUCTION ENTRANCE (CE) EXISTING
-  CONSTRUCTION ENTRANCE (CE) PROPOSED
-  PREFERRED EXISTING ACCESS - PAVED
-  PREFERRED ACCESS - NO EXISTING
-  ALTERNATE ACCESS ROUTE
-  PROJECT LIMITS
-  PARCELS


KEY PLAN





Dewberry Engineers Inc.
4805 LAKE BROOK DRIVE, SUITE 200
GLEN ALLEN, VIRGINIA 23060
PHONE: 804.290.7957
FAX: 804.290.7928

DATE: 4/14/2021	SCALE: 1" = 100'	TITLE: ACCESS ROAD MAP COMMUNITY OUTREACH 21 OF 30	SHEET NO: 21
PROJ. NO: 50128919	PROJECT: OCCOQUAN TO WOODBRIDGE TRANSMISSION LINE 2001 RECONDUCTOR PRINCE WILLIAM COUNTY VA, & FAIRFAX COUNTY, VA		

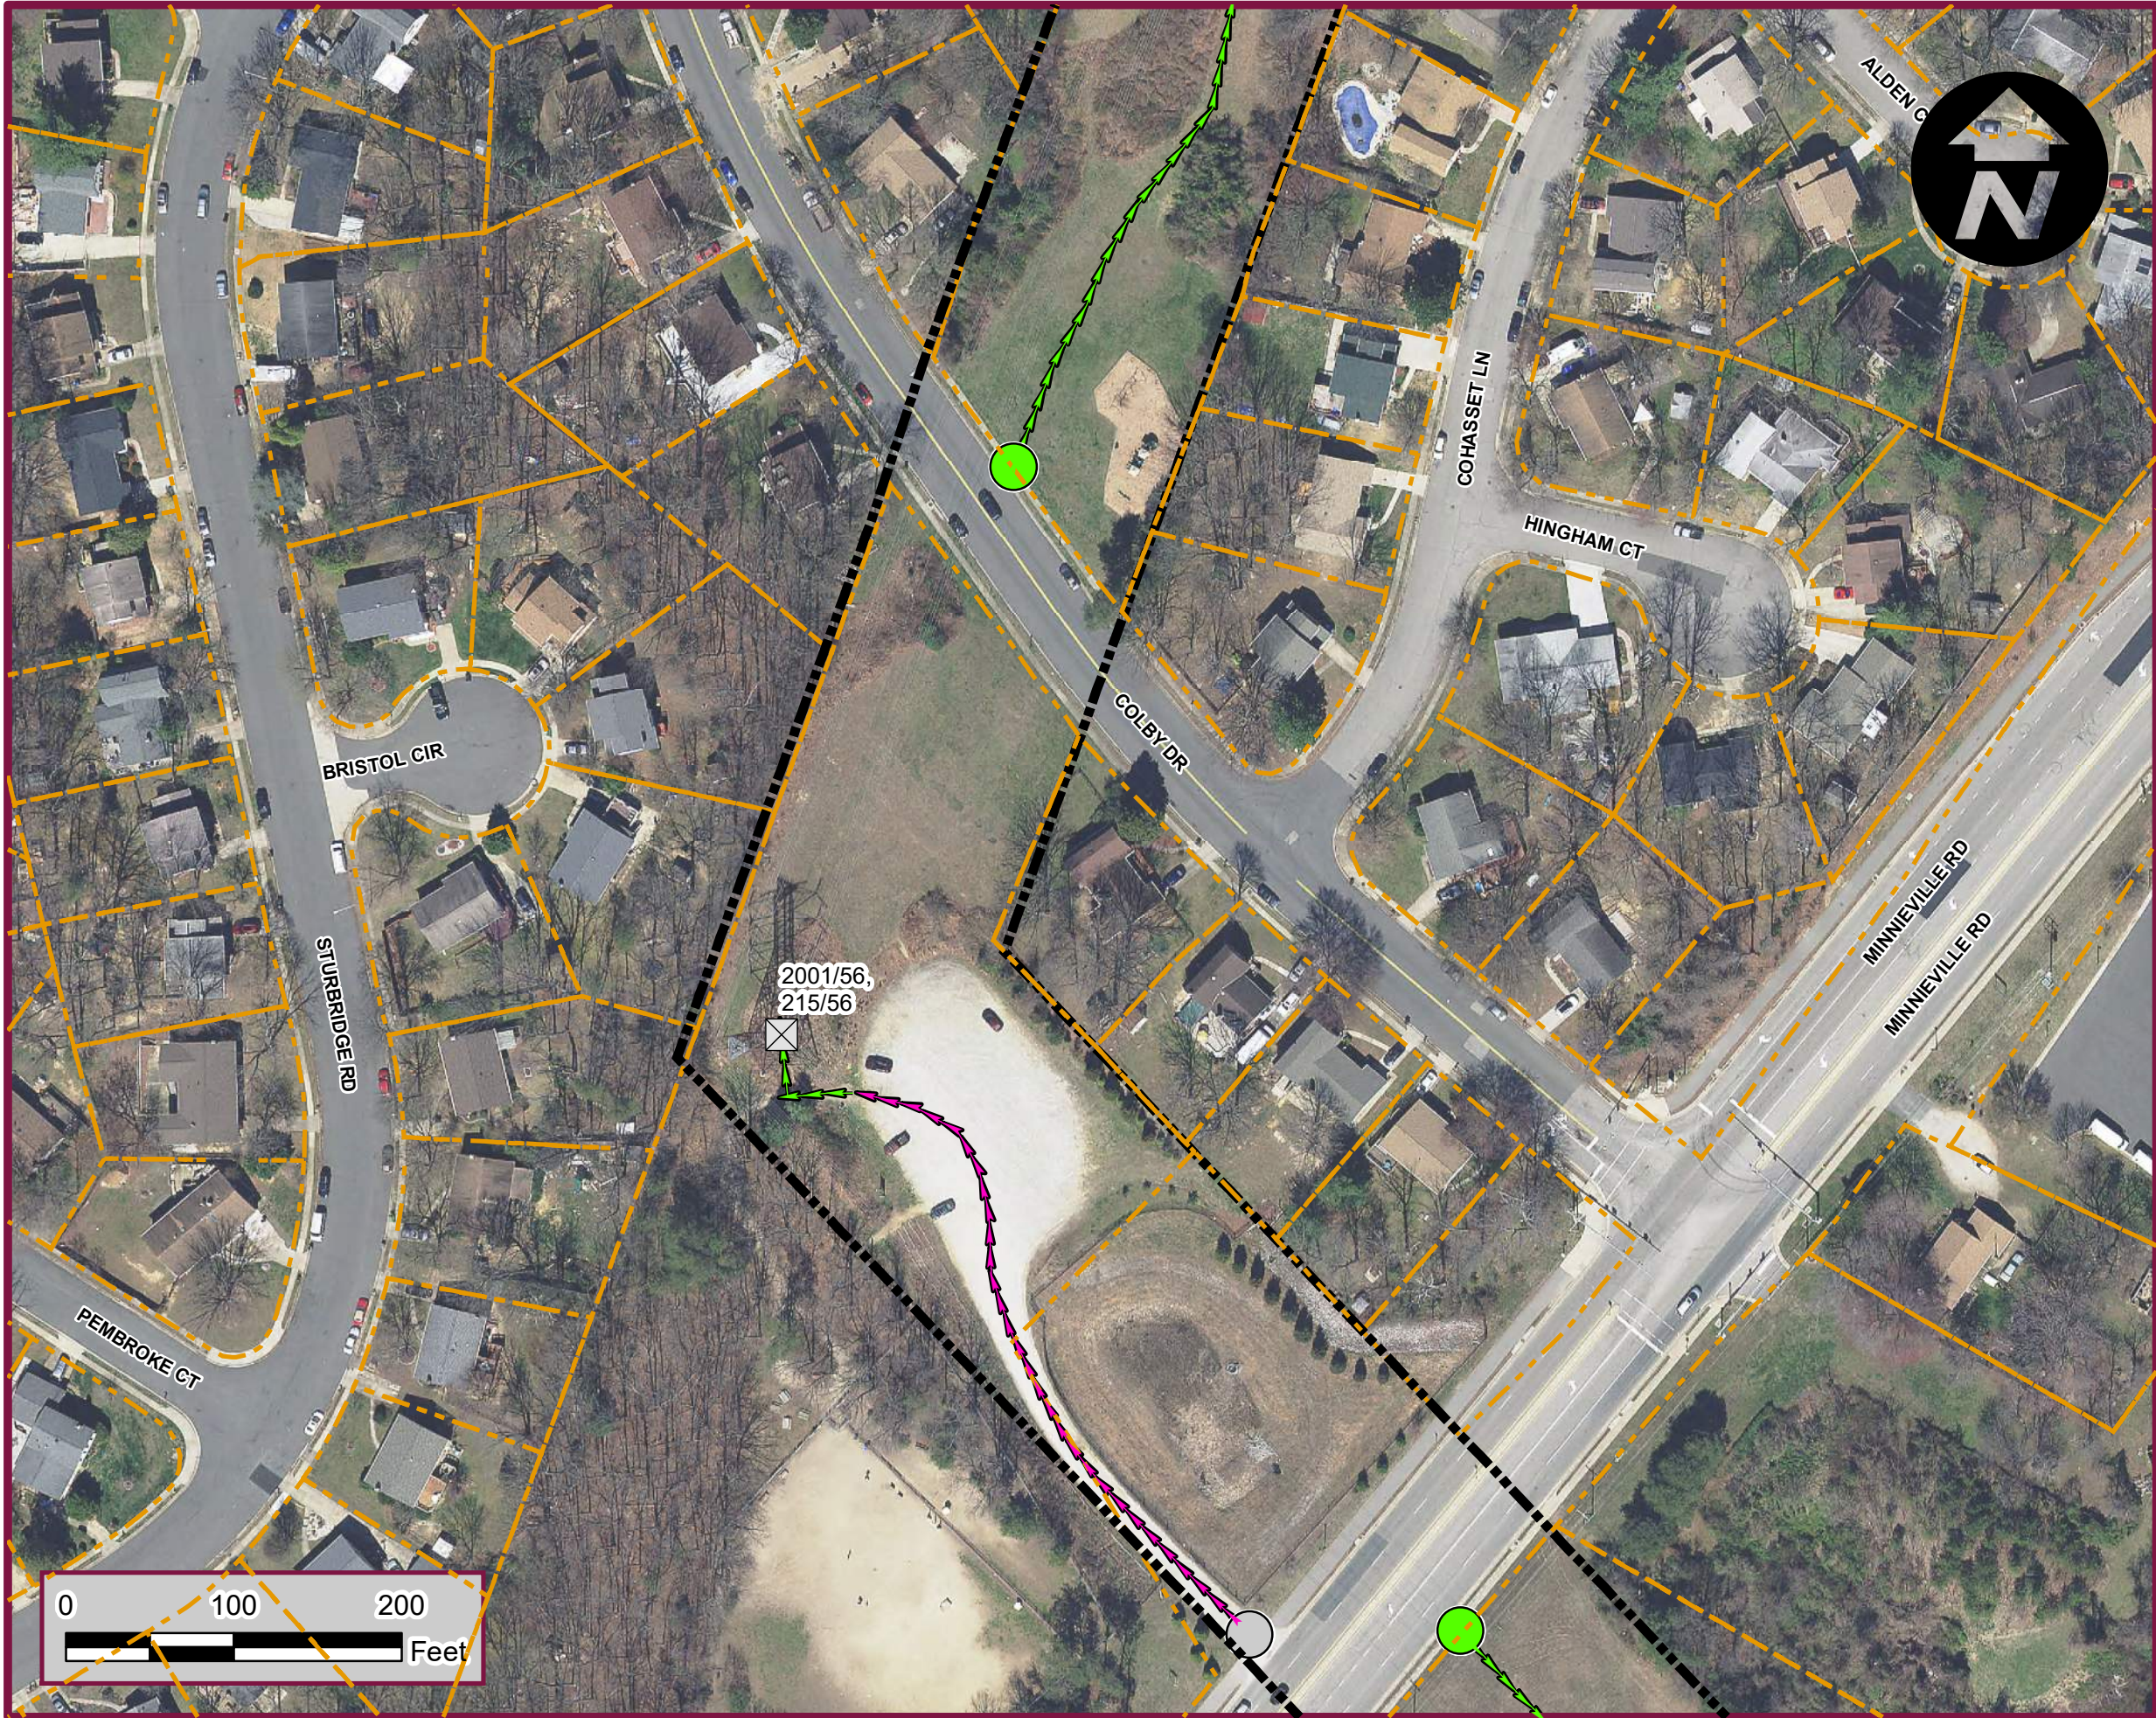

Legend


- EXISTING STRUCTURES
- CONSTRUCTION ENTRANCE (CE) EXISTING
- CONSTRUCTION ENTRANCE (CE) PROPOSED
- PREFERRED EXISTING ACCESS - GRAVEL
- PREFERRED ACCESS - NO EXISTING
- PROJECT LIMITS
- PARCELS

KEY PLAN



**Dewberry**
Dewberry Engineers Inc.
4805 LAKE BROOK DRIVE, SUITE 200
GLEN ALLEN, VIRGINIA 23060
PHONE: 804.290.7957
FAX: 804.290.7928

DATE:	4/14/2021	SCALE:	1" = 100'	TITLE:	ACCESS ROAD MAP COMMUNITY OUTREACH 22 OF 30	SHEET NO:	22
PROJ. NO:	50128919	PROJECT: OCCOQUAN TO WOODBRIDGE TRANSMISSION LINE 2001 RECONDUCTOR PRINCE WILLIAM COUNTY VA, & FAIRFAX COUNTY, VA					

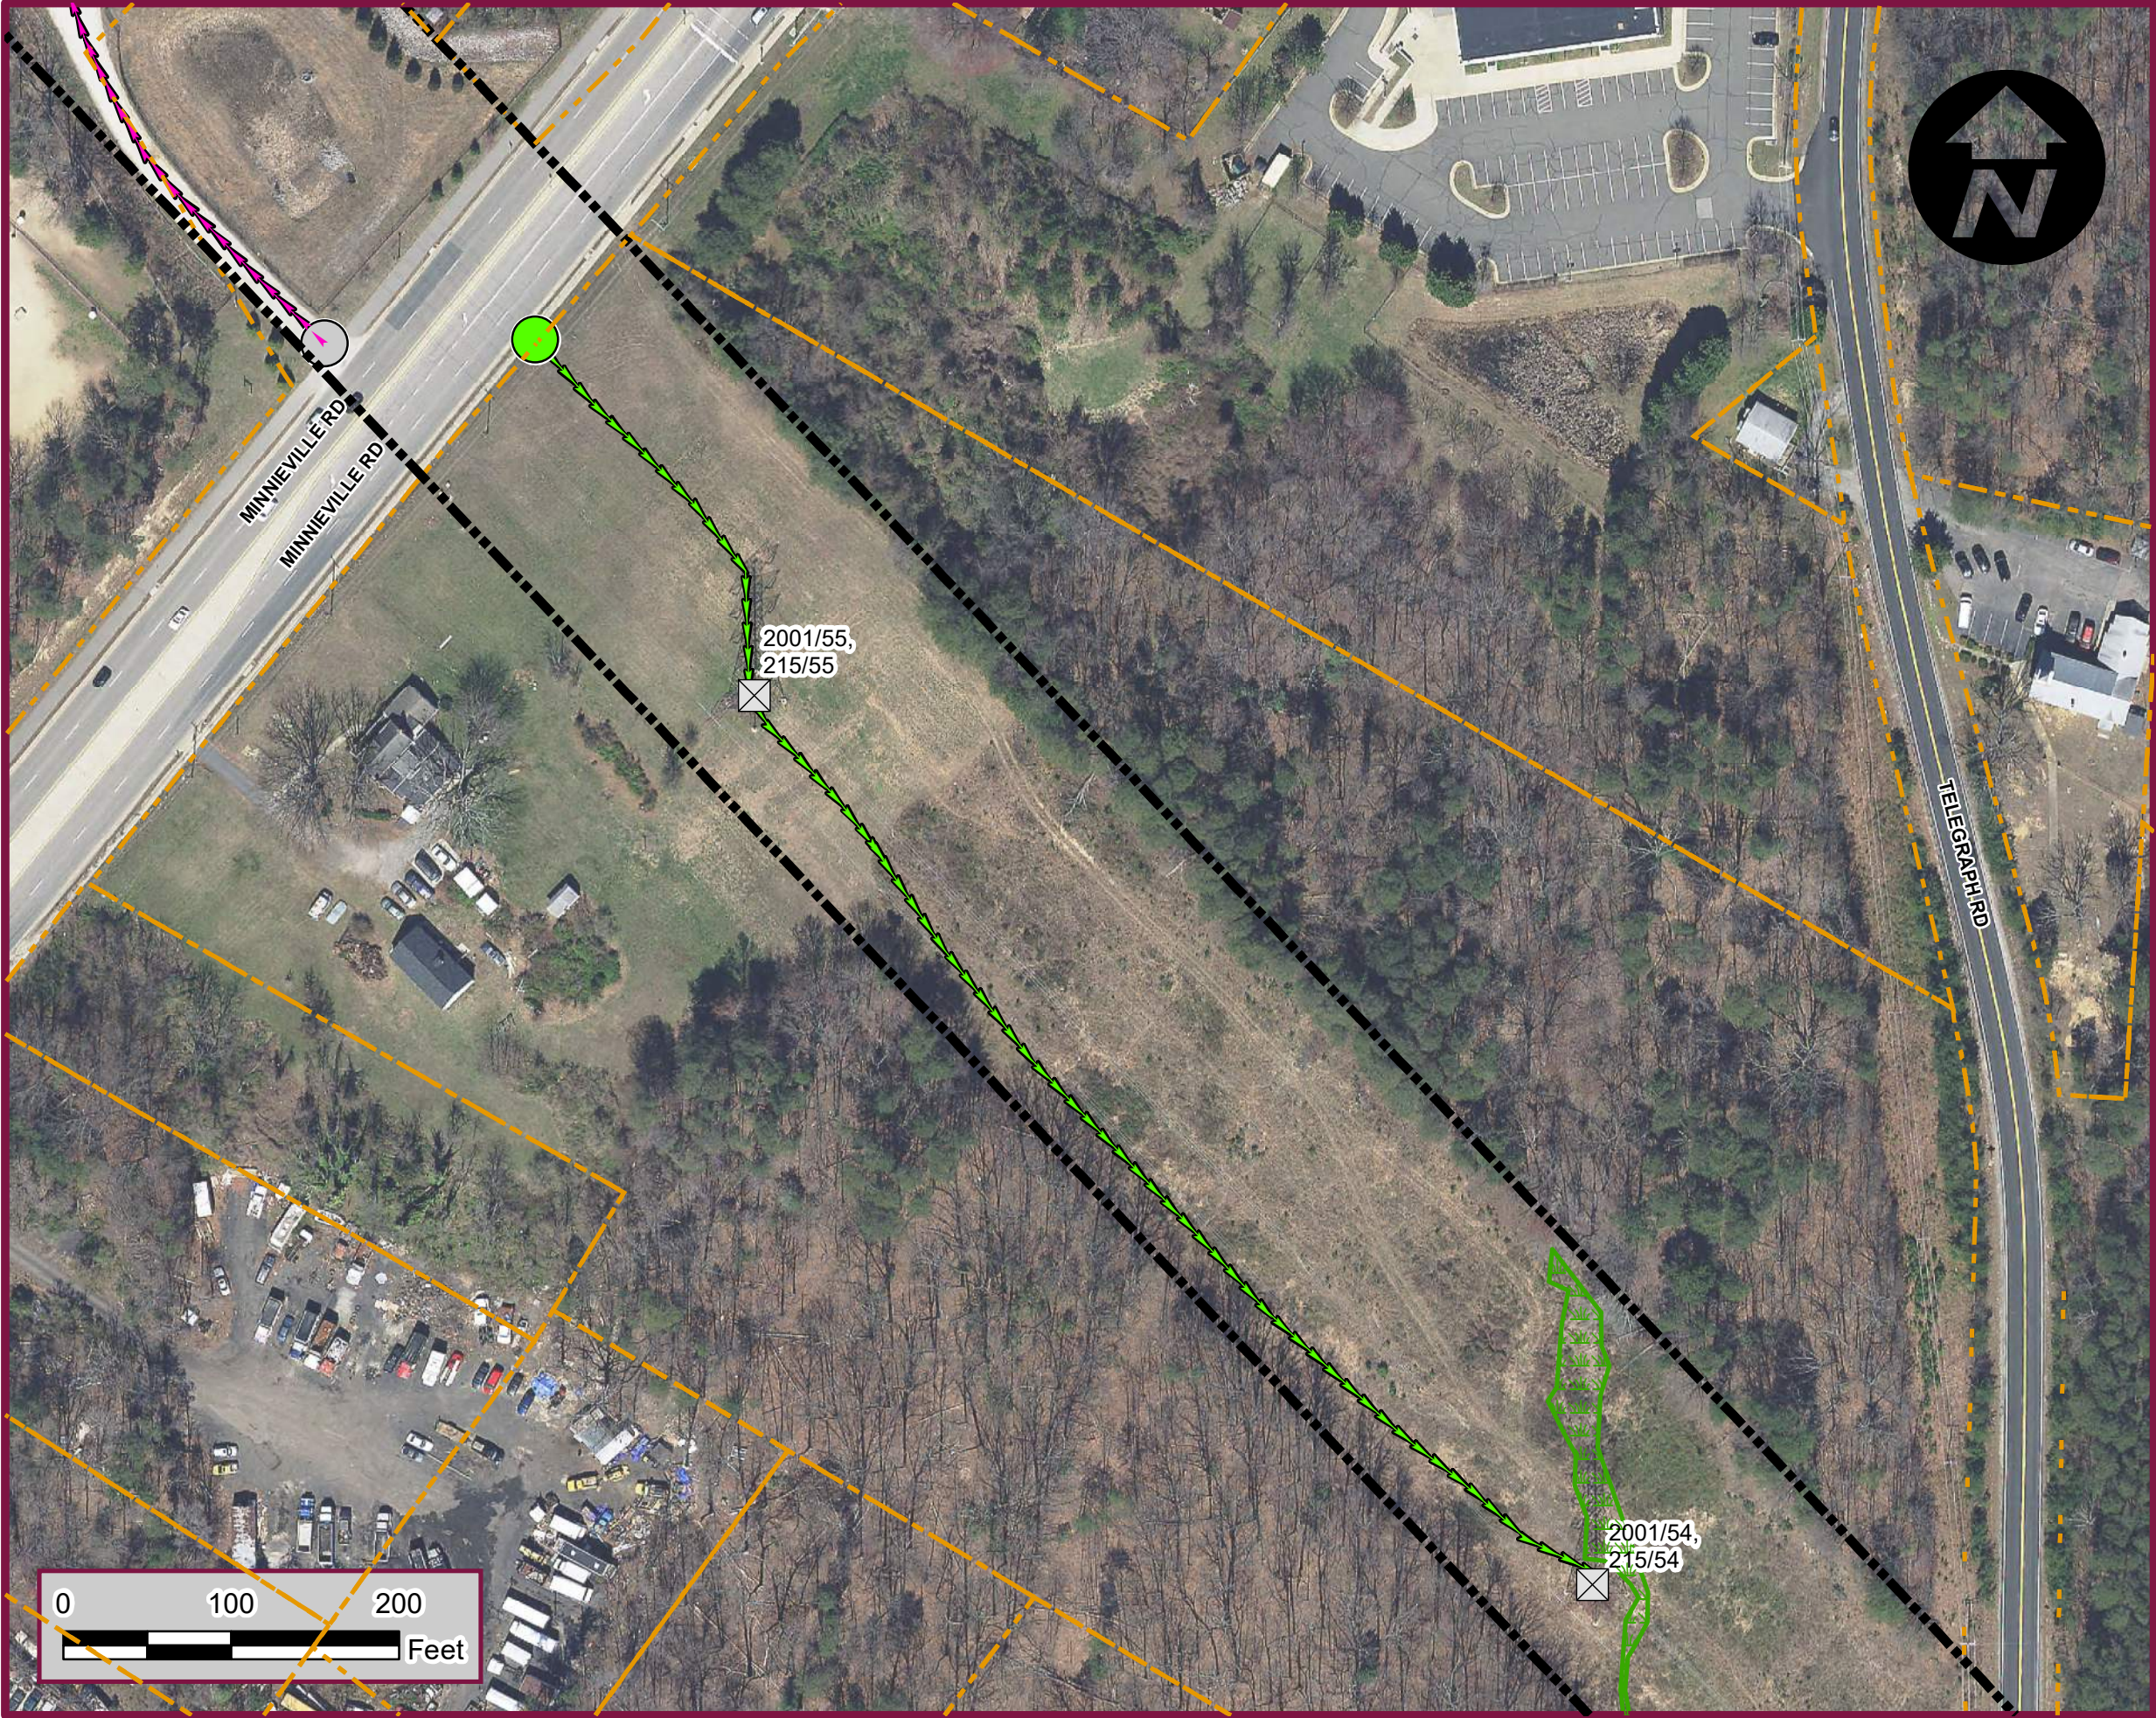

Legend



- EXISTING STRUCTURES
- CONSTRUCTION ENTRANCE (CE) EXISTING
- CONSTRUCTION ENTRANCE (CE) PROPOSED
- PREFERRED EXISTING ACCESS - GRAVEL
- PREFERRED ACCESS - NO EXISTING
- PALUSTRINE EMERGENT (PEM) WETLAND LIMITS
- PROJECT LIMITS
- PARCELS

KEY PLAN



**Dewberry**
Dewberry Engineers Inc.
4805 LAKE BROOK DRIVE, SUITE 200
GLEN ALLEN, VIRGINIA 23060
PHONE: 804.290.7957
FAX: 804.290.7928

DATE:	4/14/2021	SCALE:	1" = 100'	TITLE:	ACCESS ROAD MAP COMMUNITY OUTREACH 23 OF 30	SHEET NO:	23
PROJ. NO:	50128919	PROJECT: OCCOQUAN TO WOODBRIDGE TRANSMISSION LINE 2001 RECONDUCTOR PRINCE WILLIAM COUNTY VA, & FAIRFAX COUNTY, VA					

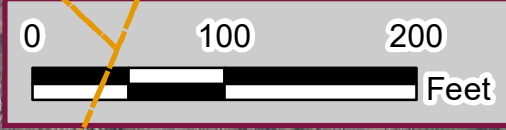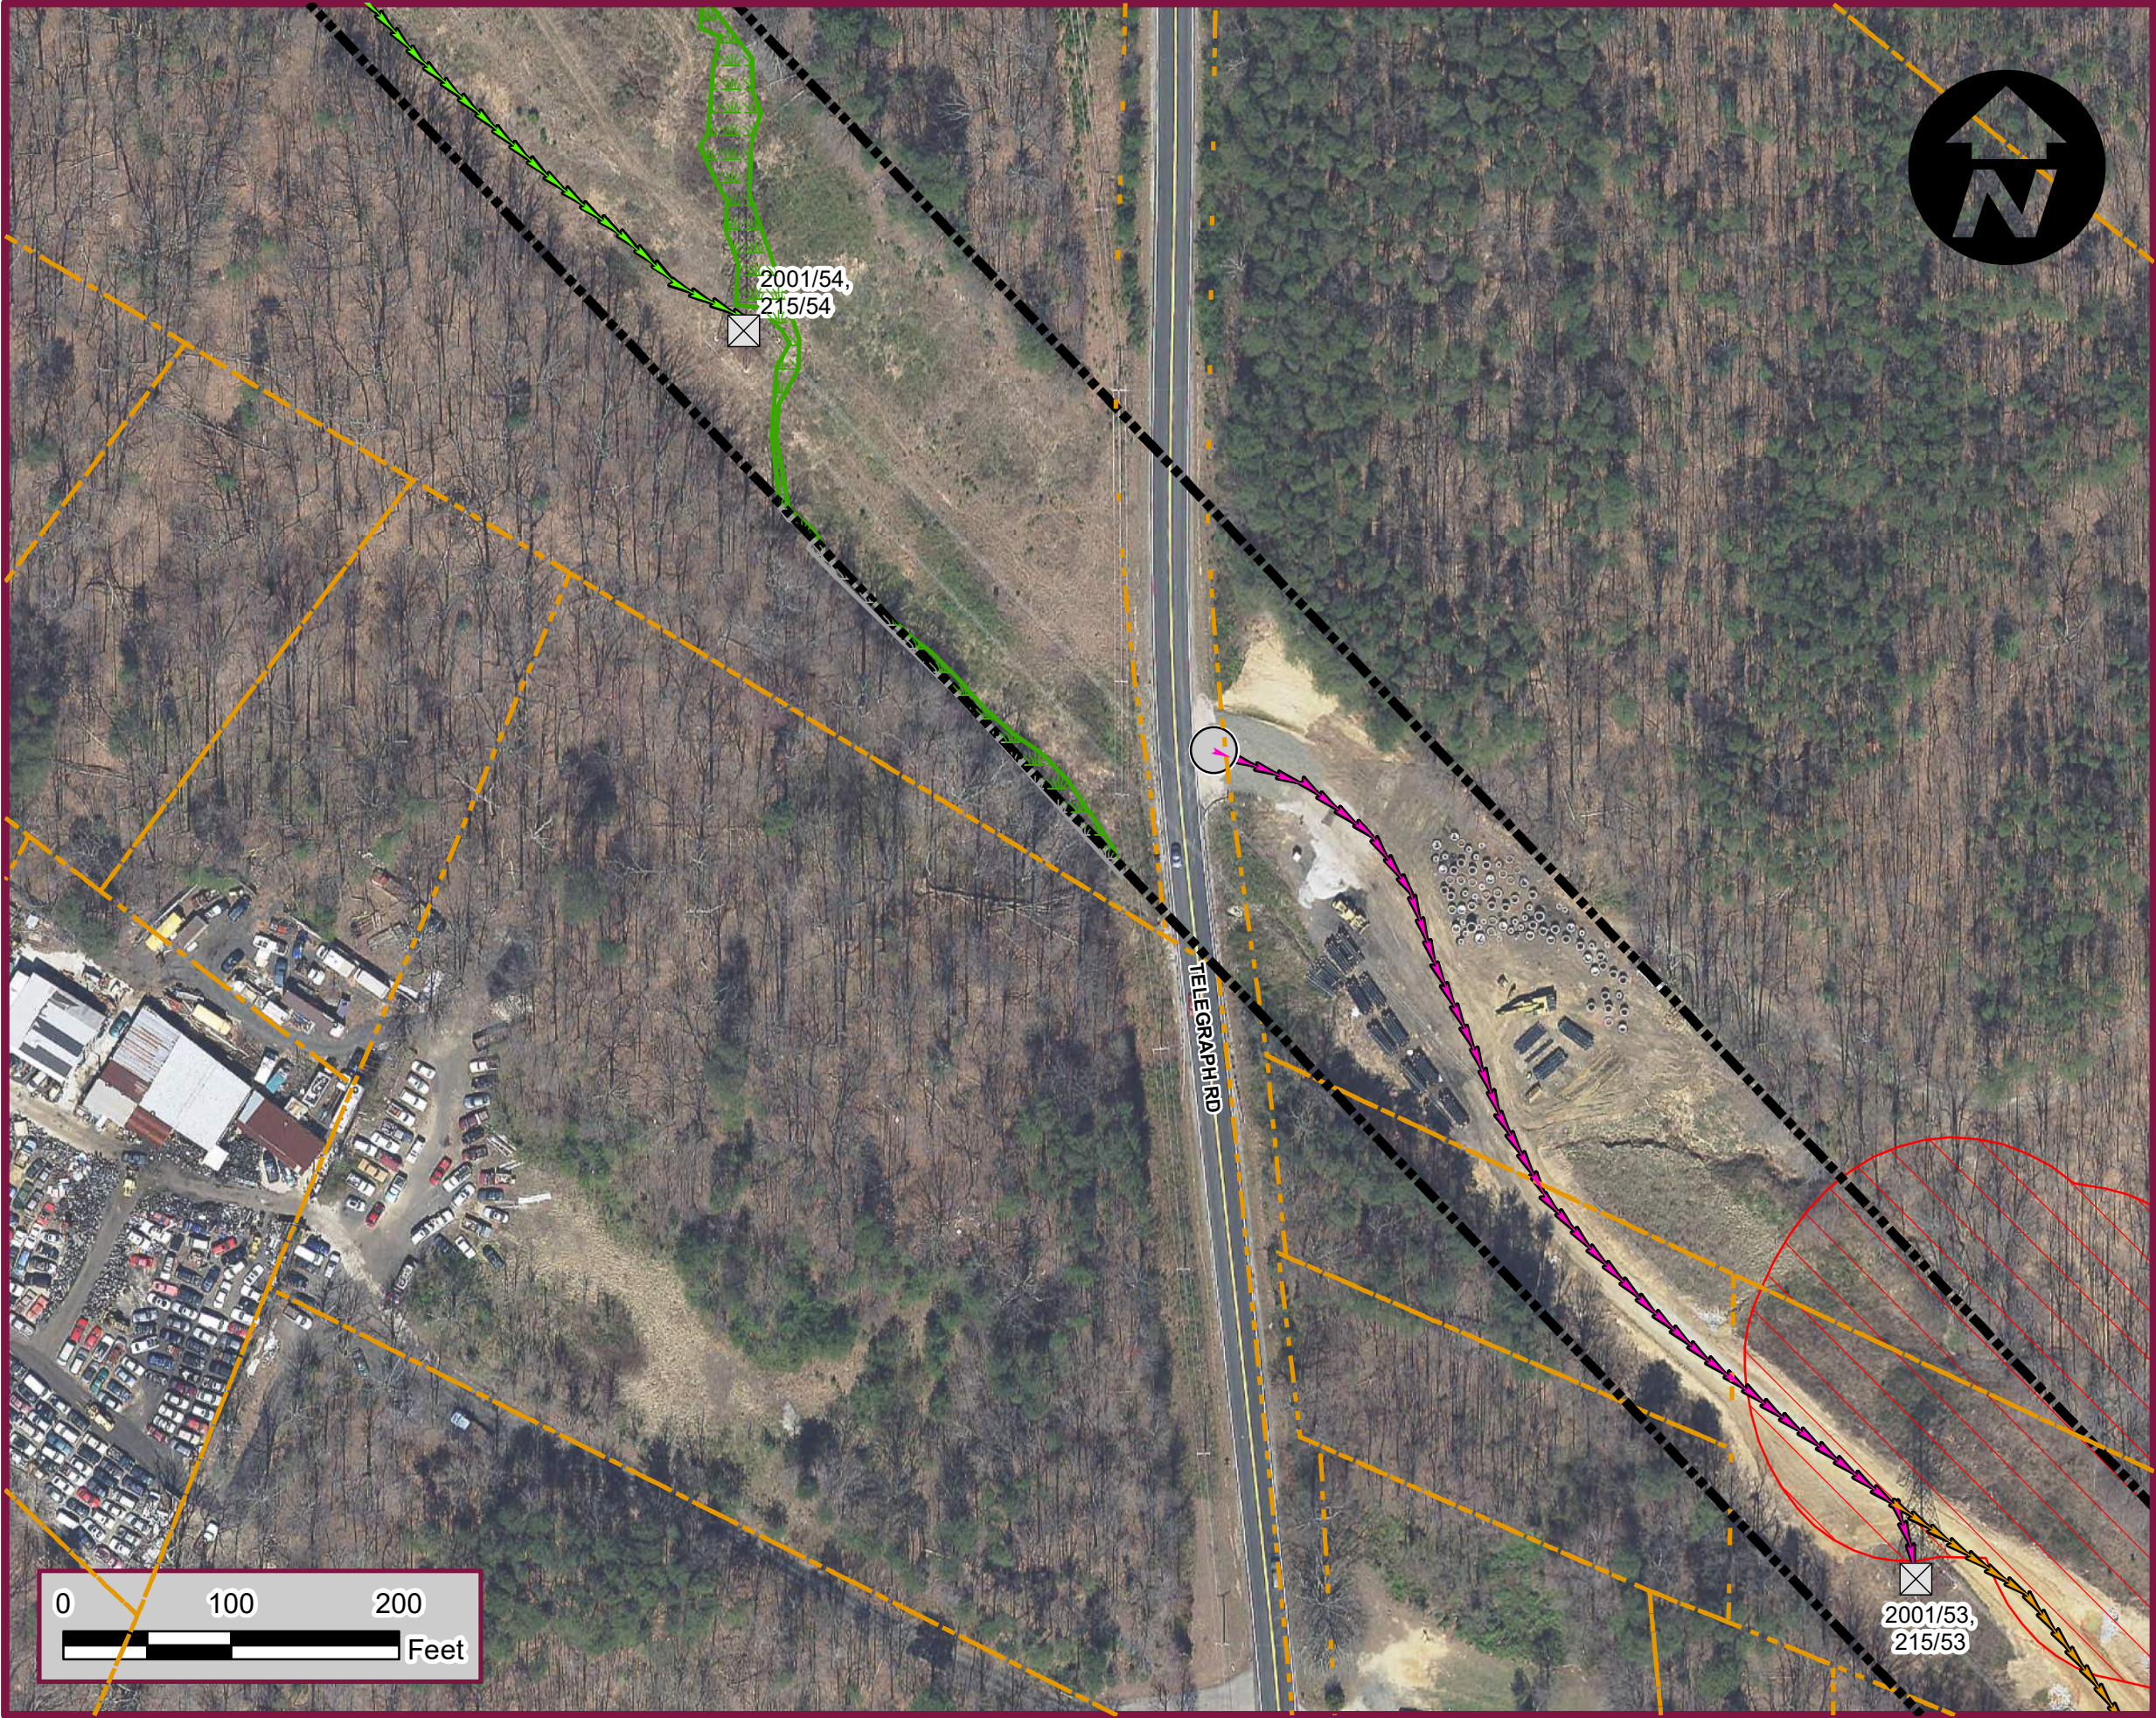

Legend

- EXISTING STRUCTURES
- CONSTRUCTION ENTRANCE (CE) EXISTING
- PREFERRED EXISTING ACCESS - UNIMPROVED
- PREFERRED EXISTING ACCESS - GRAVEL
- PREFERRED ACCESS - NO EXISTING
- PALUSTRINE EMERGENT (PEM) WETLAND LIMITS
- PROJECT LIMITS
- COUNTY RESOURCE PROTECTION AREA
- PARCELS

KEY PLAN



Dewberry

Dewberry Engineers Inc.
4805 LAKE BROOK DRIVE, SUITE 200
GLEN ALLEN, VIRGINIA 23060
PHONE: 804.290.7957
FAX: 804.290.7928

DATE: 4/14/2021

SCALE: 1" = 100'


TITLE: ACCESS ROAD MAP
COMMUNITY OUTREACH
24 OF 30

SHEET NO:

PROJ. NO: 50128919

PROJECT: OCCOQUAN TO WOODBRIDGE
TRANSMISSION LINE 2001 RECONDUCTOR
PRINCE WILLIAM COUNTY VA, & FAIRFAX COUNTY, VA


24

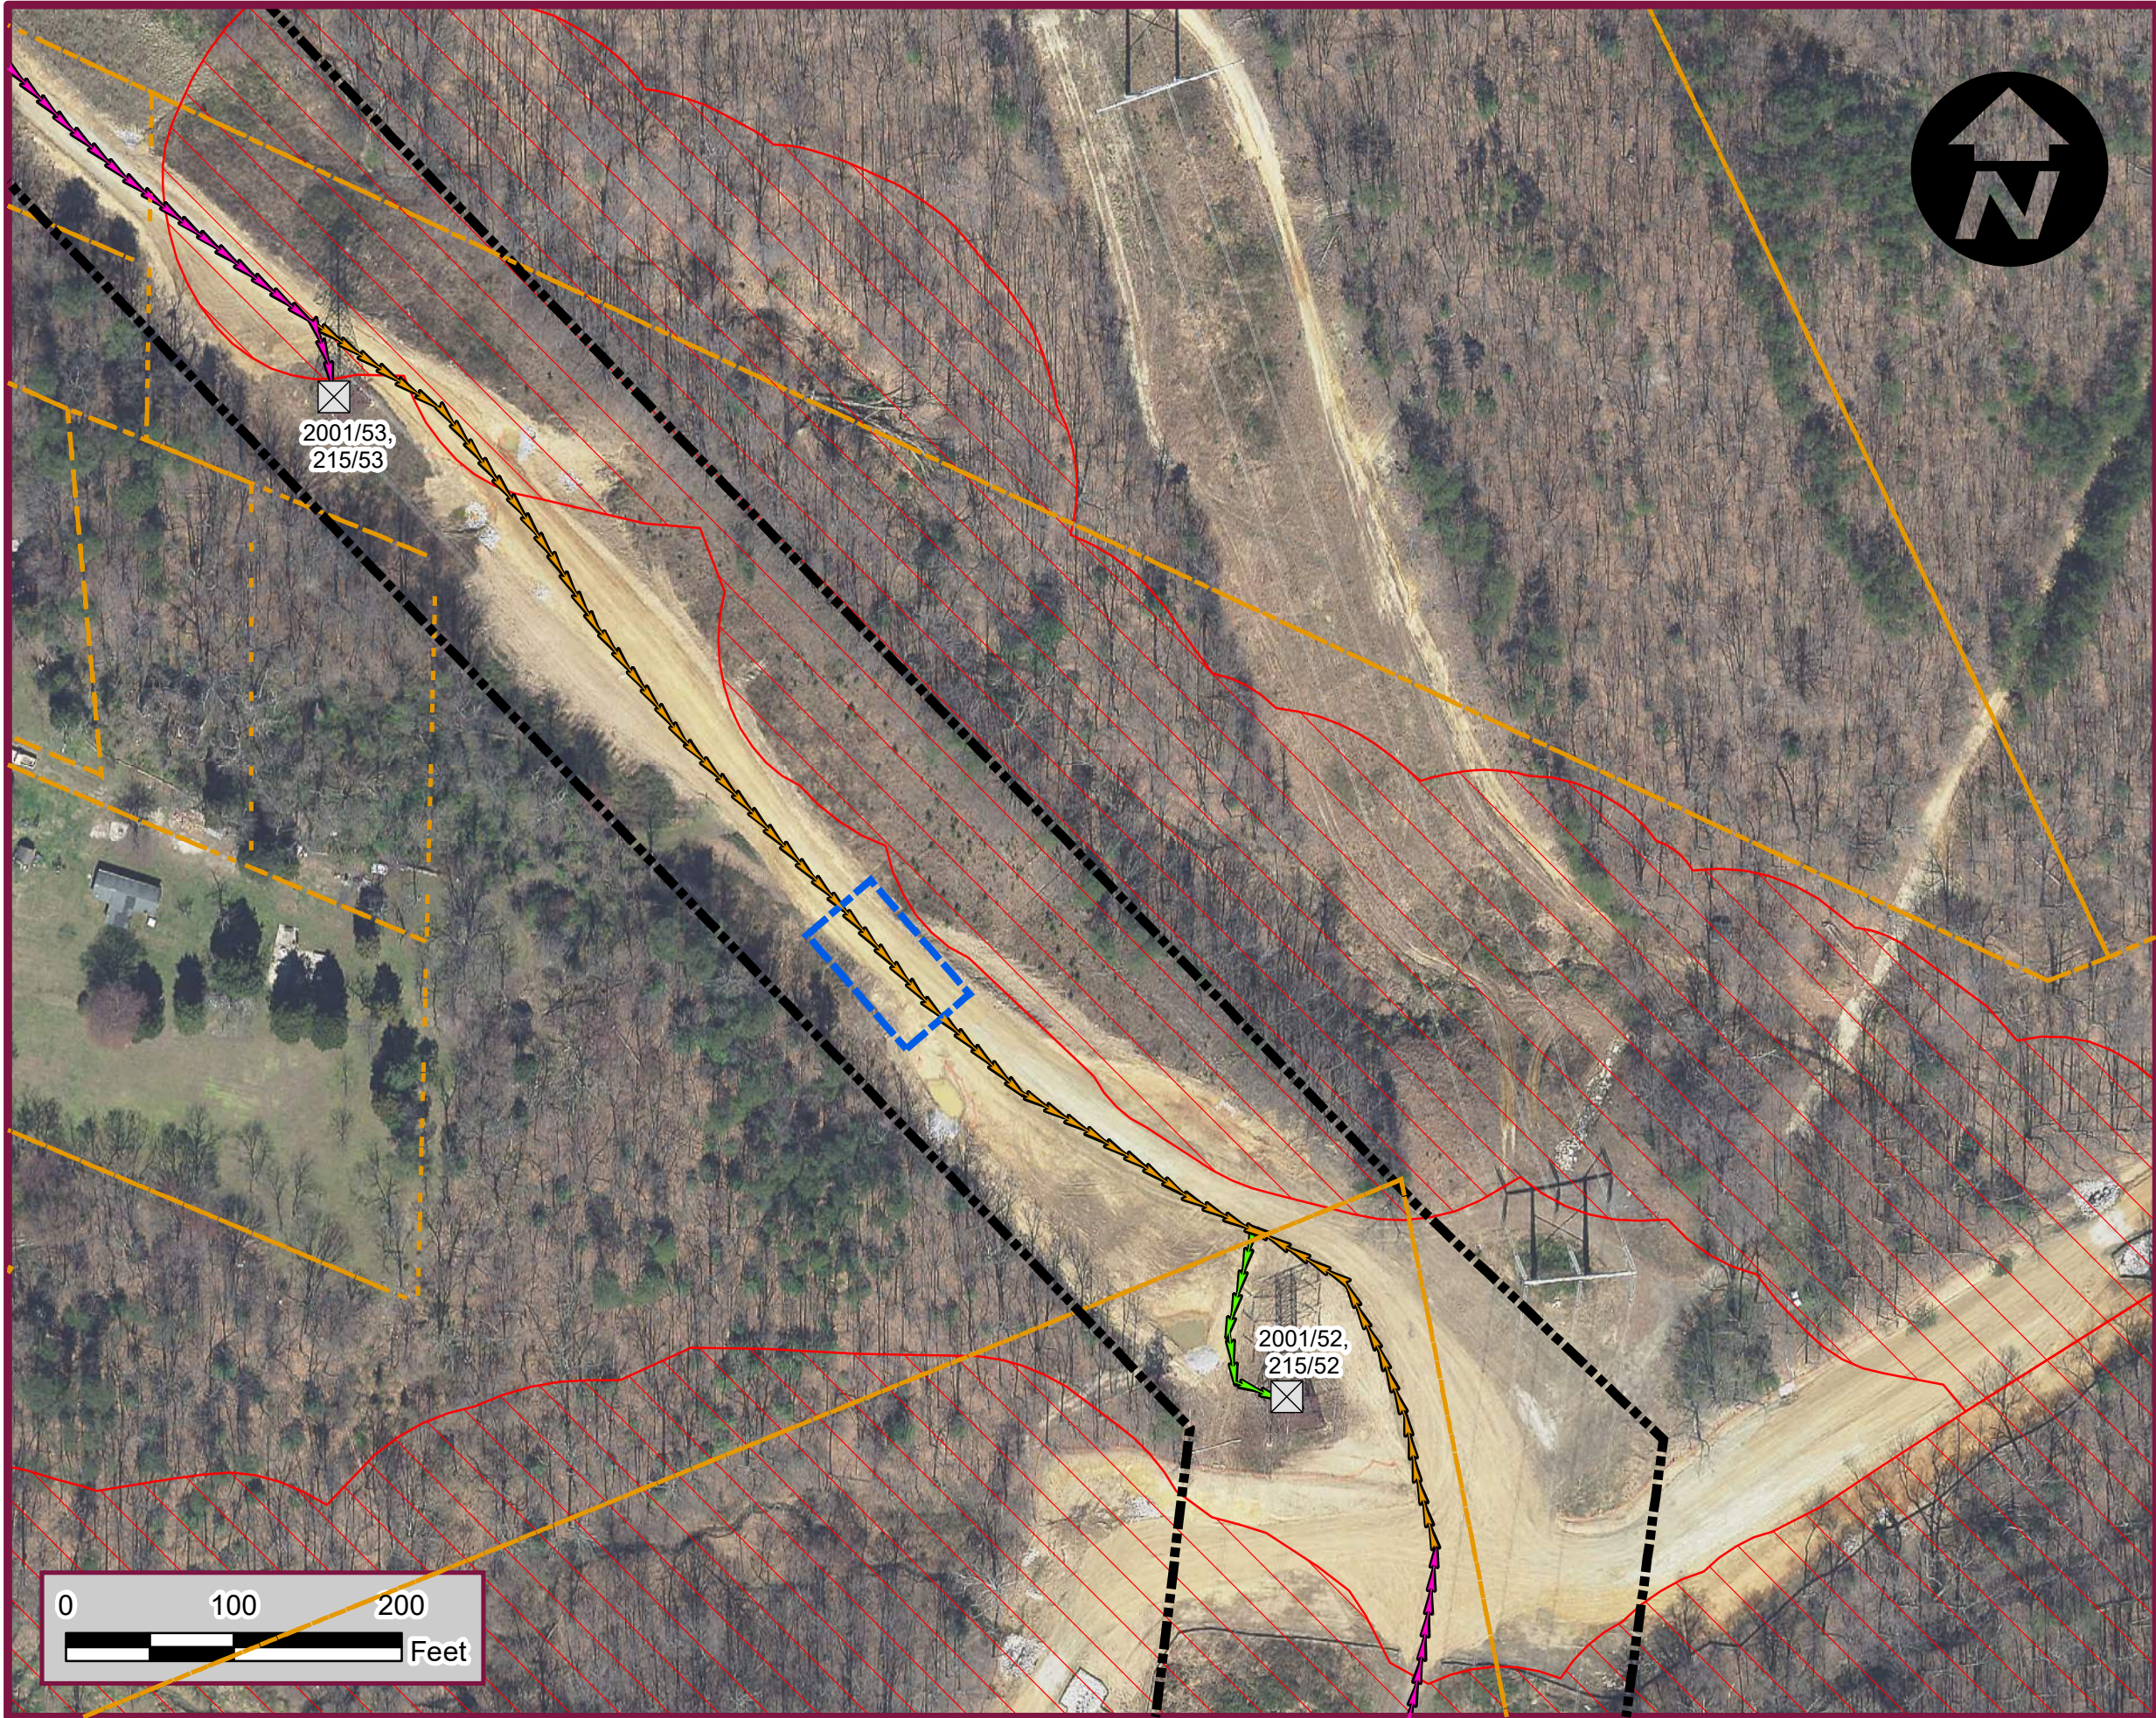

Legend


- EXISTING STRUCTURES
- PULL PADS
- PREFERRED EXISTING ACCESS - UNIMPROVED
- PREFERRED EXISTING ACCESS - GRAVEL
- PREFERRED ACCESS - NO EXISTING
- PROJECT LIMITS
- COUNTY RESOURCE PROTECTION AREA
- PARCELS

KEY PLAN

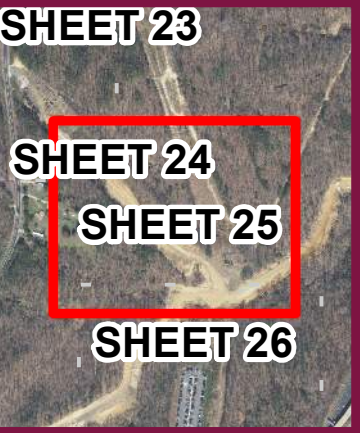

**Dewberry**
Dewberry Engineers Inc.
4805 LAKE BROOK DRIVE, SUITE 200
GLEN ALLEN, VIRGINIA 23060
PHONE: 804.290.7957
FAX: 804.290.7928

DATE: 4/14/2021	SCALE: 1" = 100'	TITLE: ACCESS ROAD MAP COMMUNITY OUTREACH 25 OF 30	SHEET NO: 25
PROJ. NO: 50128919	PROJECT: OCCOQUAN TO WOODBRIDGE TRANSMISSION LINE 2001 RECONDUCTOR PRINCE WILLIAM COUNTY VA, & FAIRFAX COUNTY, VA		

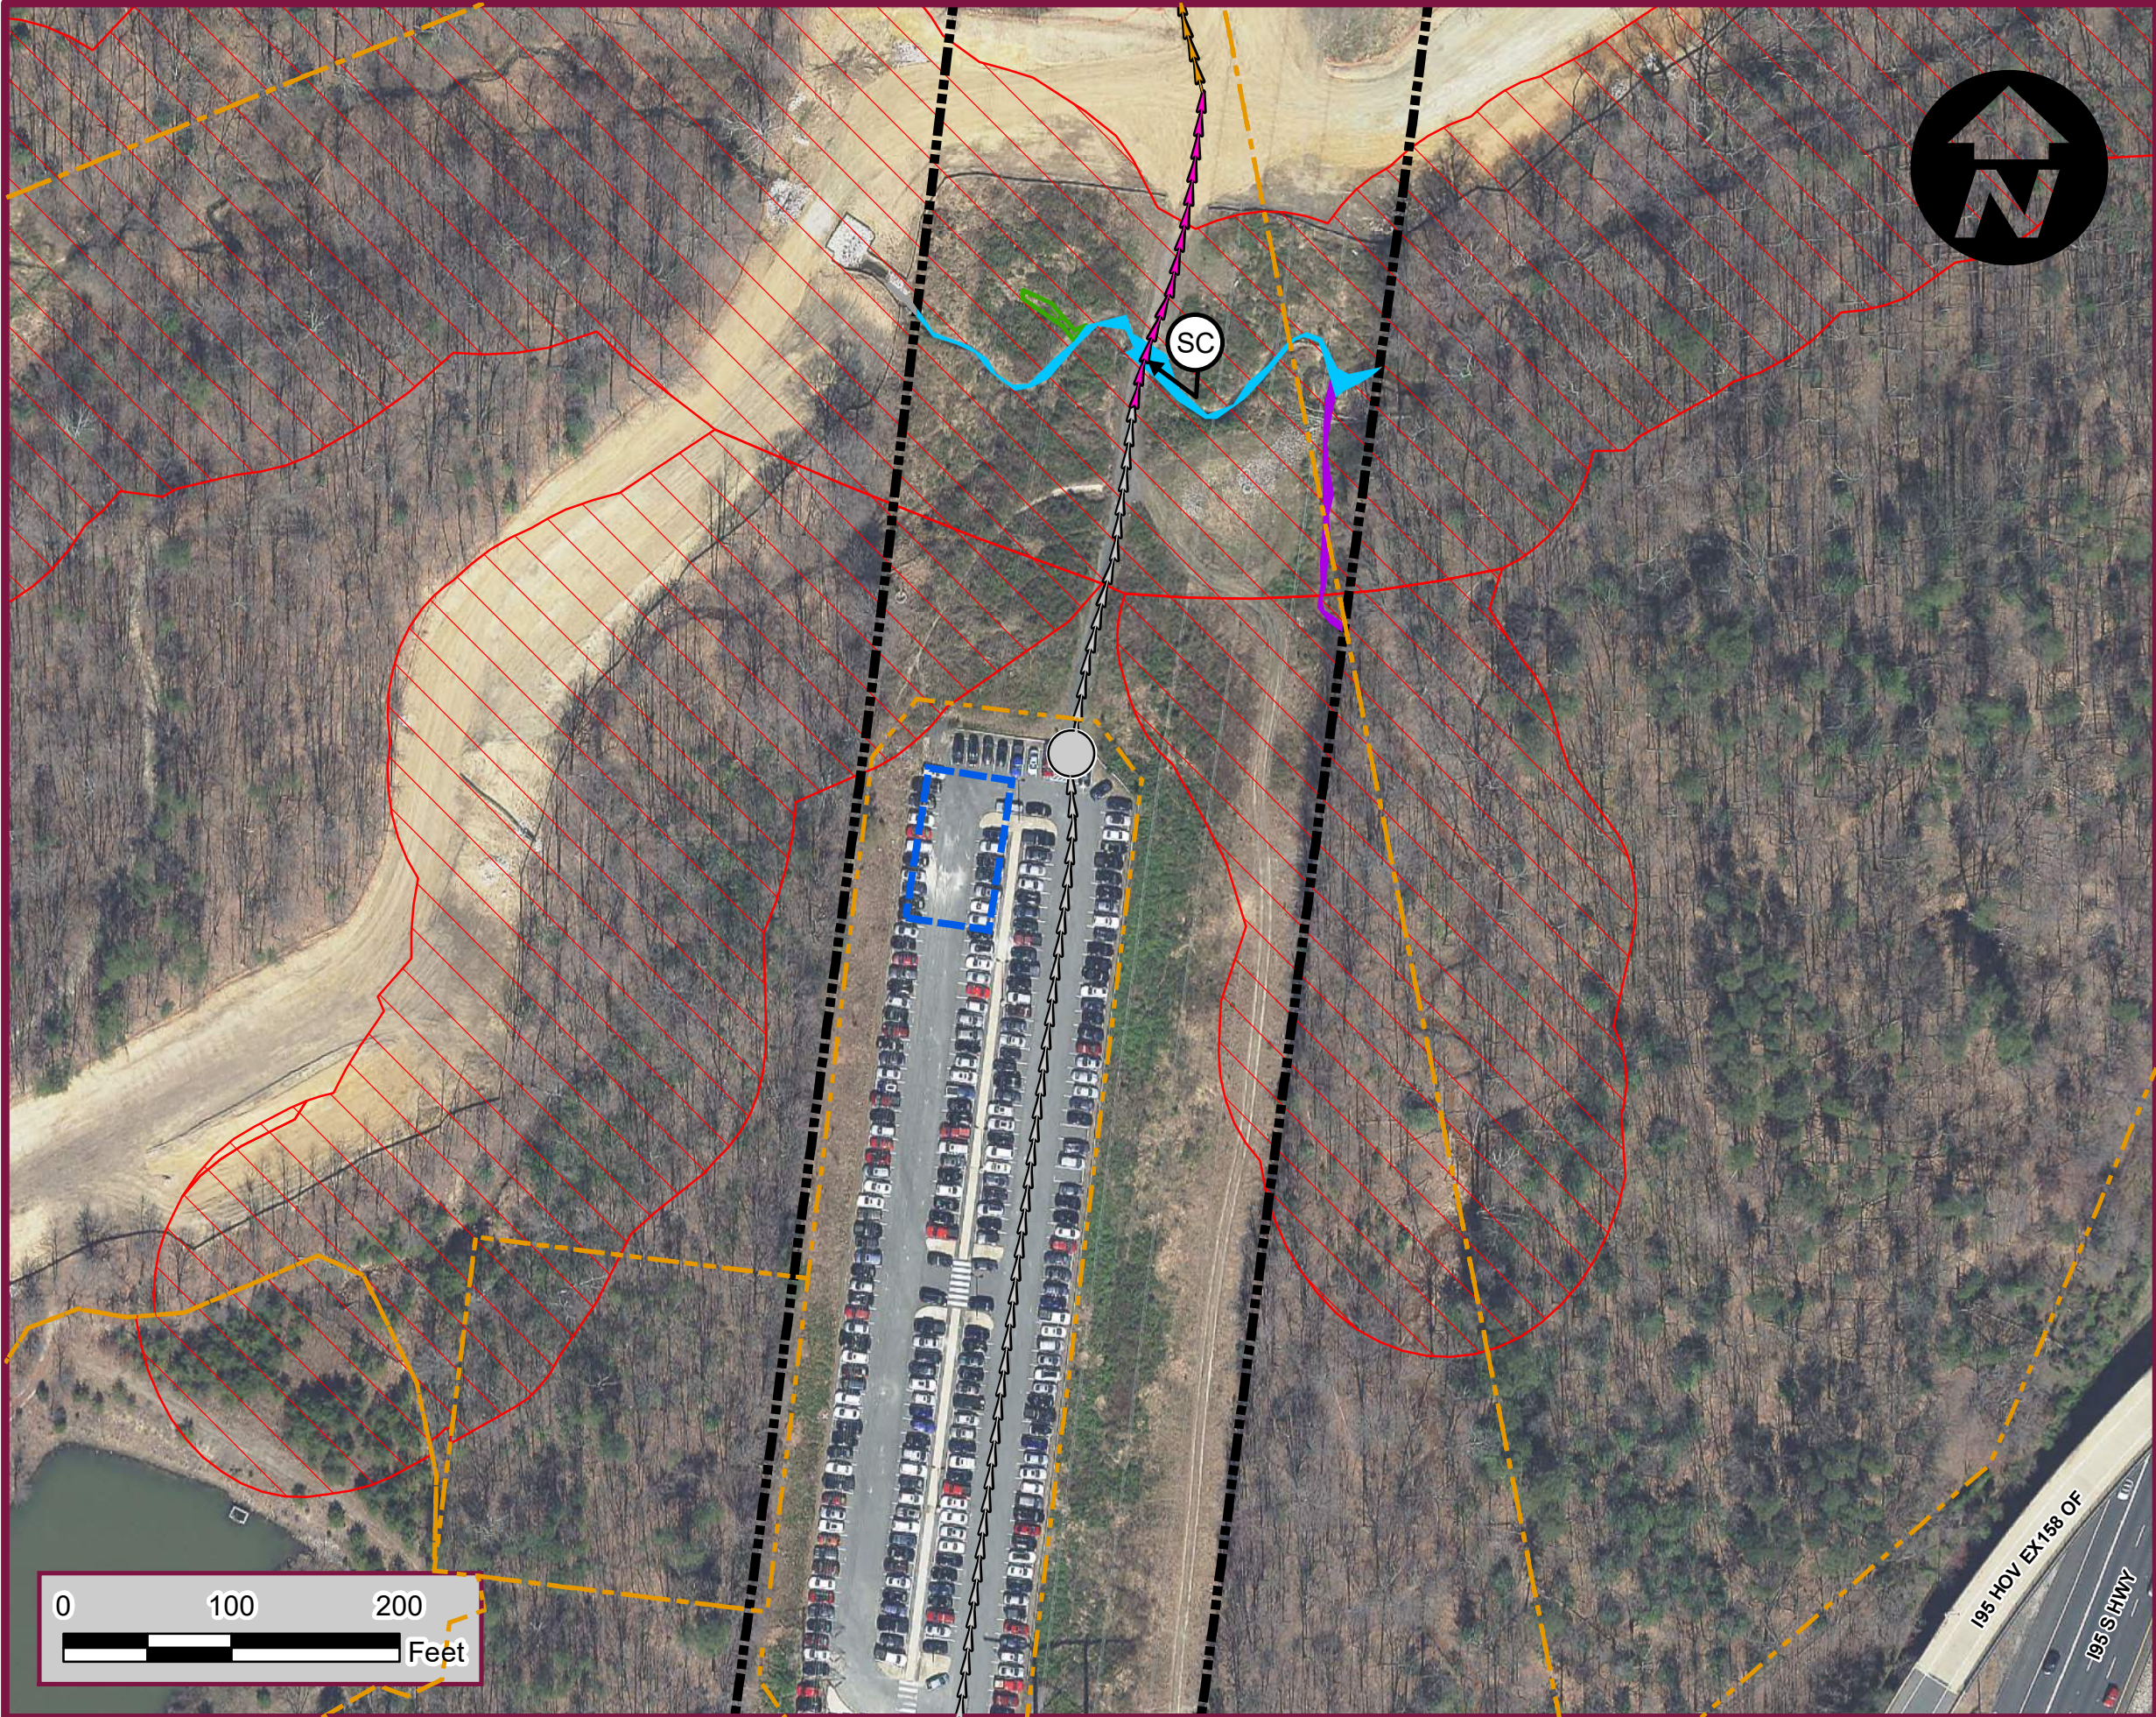

Legend


- PULL PADS
- CONSTRUCTION ENTRANCE (CE) EXISTING
- PREFERRED EXISTING ACCESS - UNIMPROVED
- PREFERRED EXISTING ACCESS - GRAVEL
- PREFERRED EXISTING ACCESS - PAVED
- STREAM CROSSING (SC)
- R4 (INTERMITTENT) STREAM
- R3 (UPPER PERENNIAL) STREAM
- PALUSTRINE EMERGENT (PEM) WETLAND LIMITS
- PROJECT LIMITS
- COUNTY RESOURCE PROTECTION AREA
- PARCELS

KEY PLAN







**Dewberry**
Dewberry Engineers Inc.
4805 LAKE BROOK DRIVE, SUITE 200
GLEN ALLEN, VIRGINIA 23060
PHONE: 804.290.7957
FAX: 804.290.7928

DATE: 4/14/2021	SCALE: 1" = 100'	TITLE: ACCESS ROAD MAP COMMUNITY OUTREACH 26 OF 30	SHEET NO: 26
PROJ. NO: 50128919	PROJECT: OCCOQUAN TO WOODBRIDGE TRANSMISSION LINE 2001 RECONDUCTOR PRINCE WILLIAM COUNTY VA, & FAIRFAX COUNTY, VA		

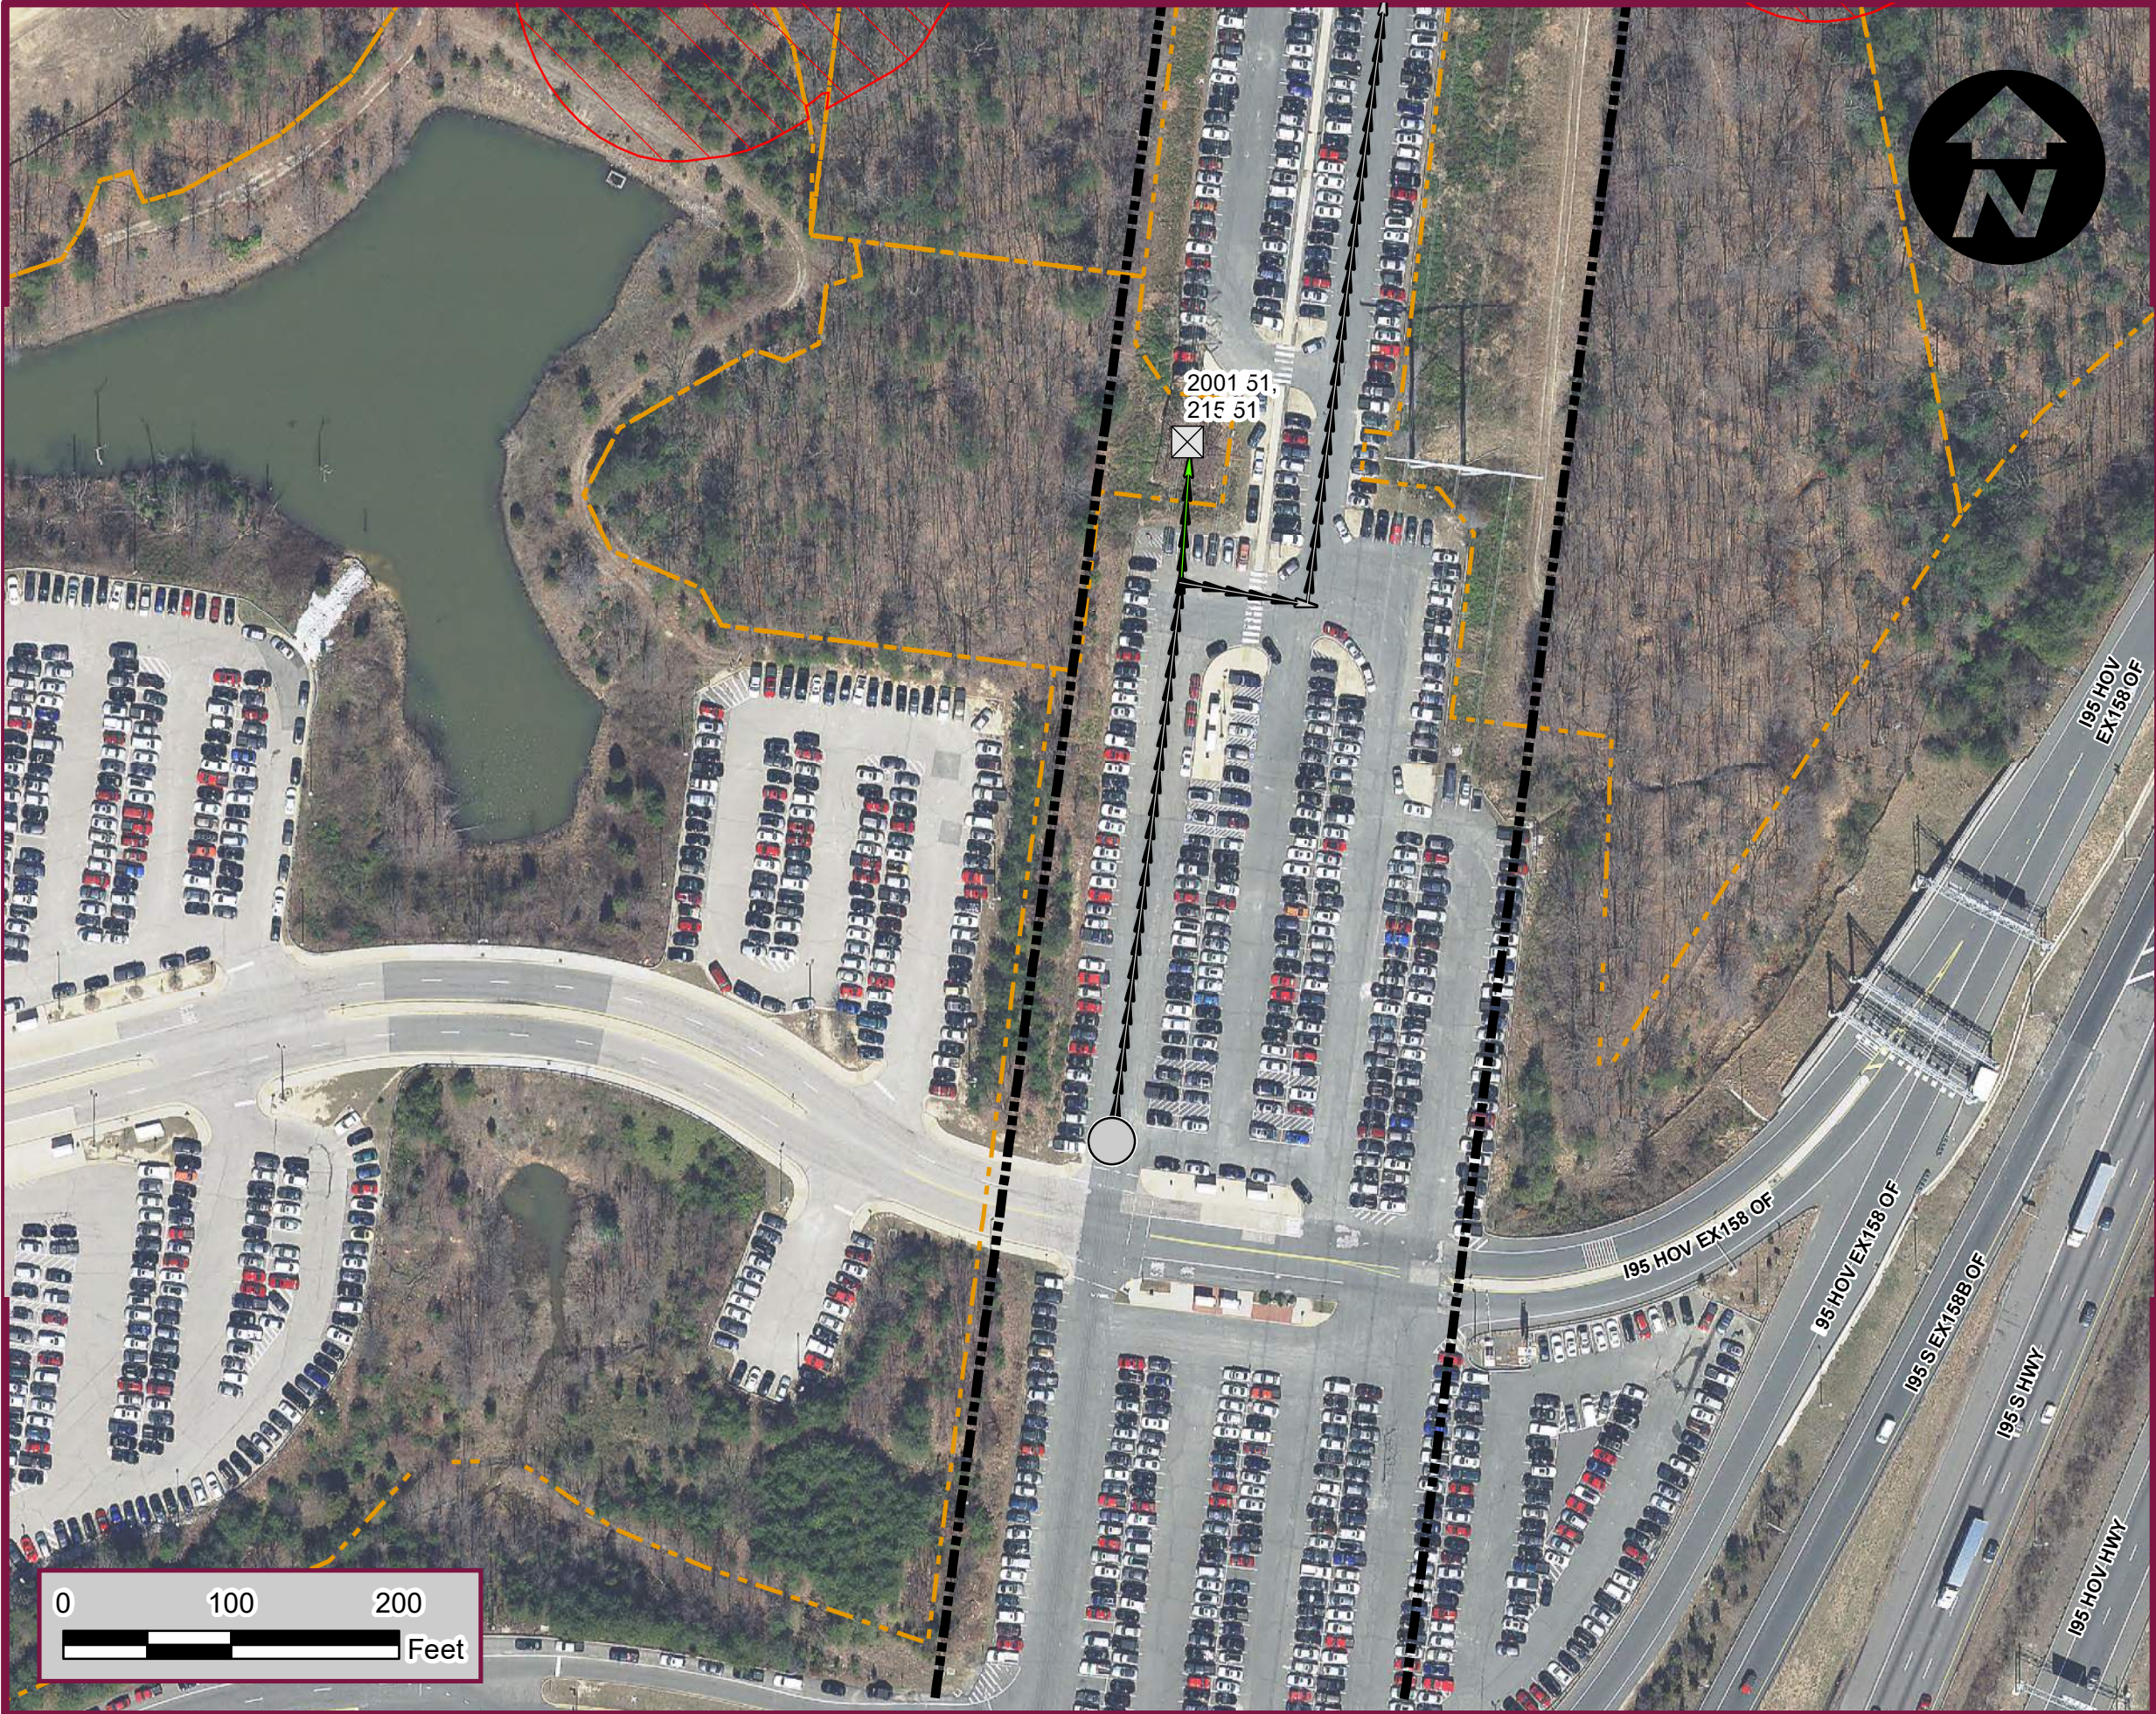

Legend

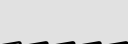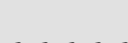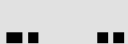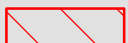
-  EXISTING STRUCTURES
-  CONSTRUCTION ENTRANCE (CE) EXISTING
-  PREFERRED EXISTING ACCESS - PAVED
-  PREFERRED ACCESS - NO EXISTING
-  PROJECT LIMITS
-  COUNTY RESOURCE PROTECTION AREA
-  PARCELS

KEY PLAN



	DATE: 4/14/2021		SCALE: 1" = 100'	TITLE: ACCESS ROAD MAP COMMUNITY OUTREACH 27 OF 30	SHEET NO: 27
	PROJ. NO: 50128919		PROJECT: OCCOQUAN TO WOODBRIDGE TRANSMISSION LINE 2001 RECONDUCTOR PRINCE WILLIAM COUNTY VA, & FAIRFAX COUNTY, VA		

Dewberry Engineers Inc.
4805 LAKE BROOK DRIVE, SUITE 200
GLEN ALLEN, VIRGINIA 23060
PHONE: 804.290.7957
FAX: 804.290.7928

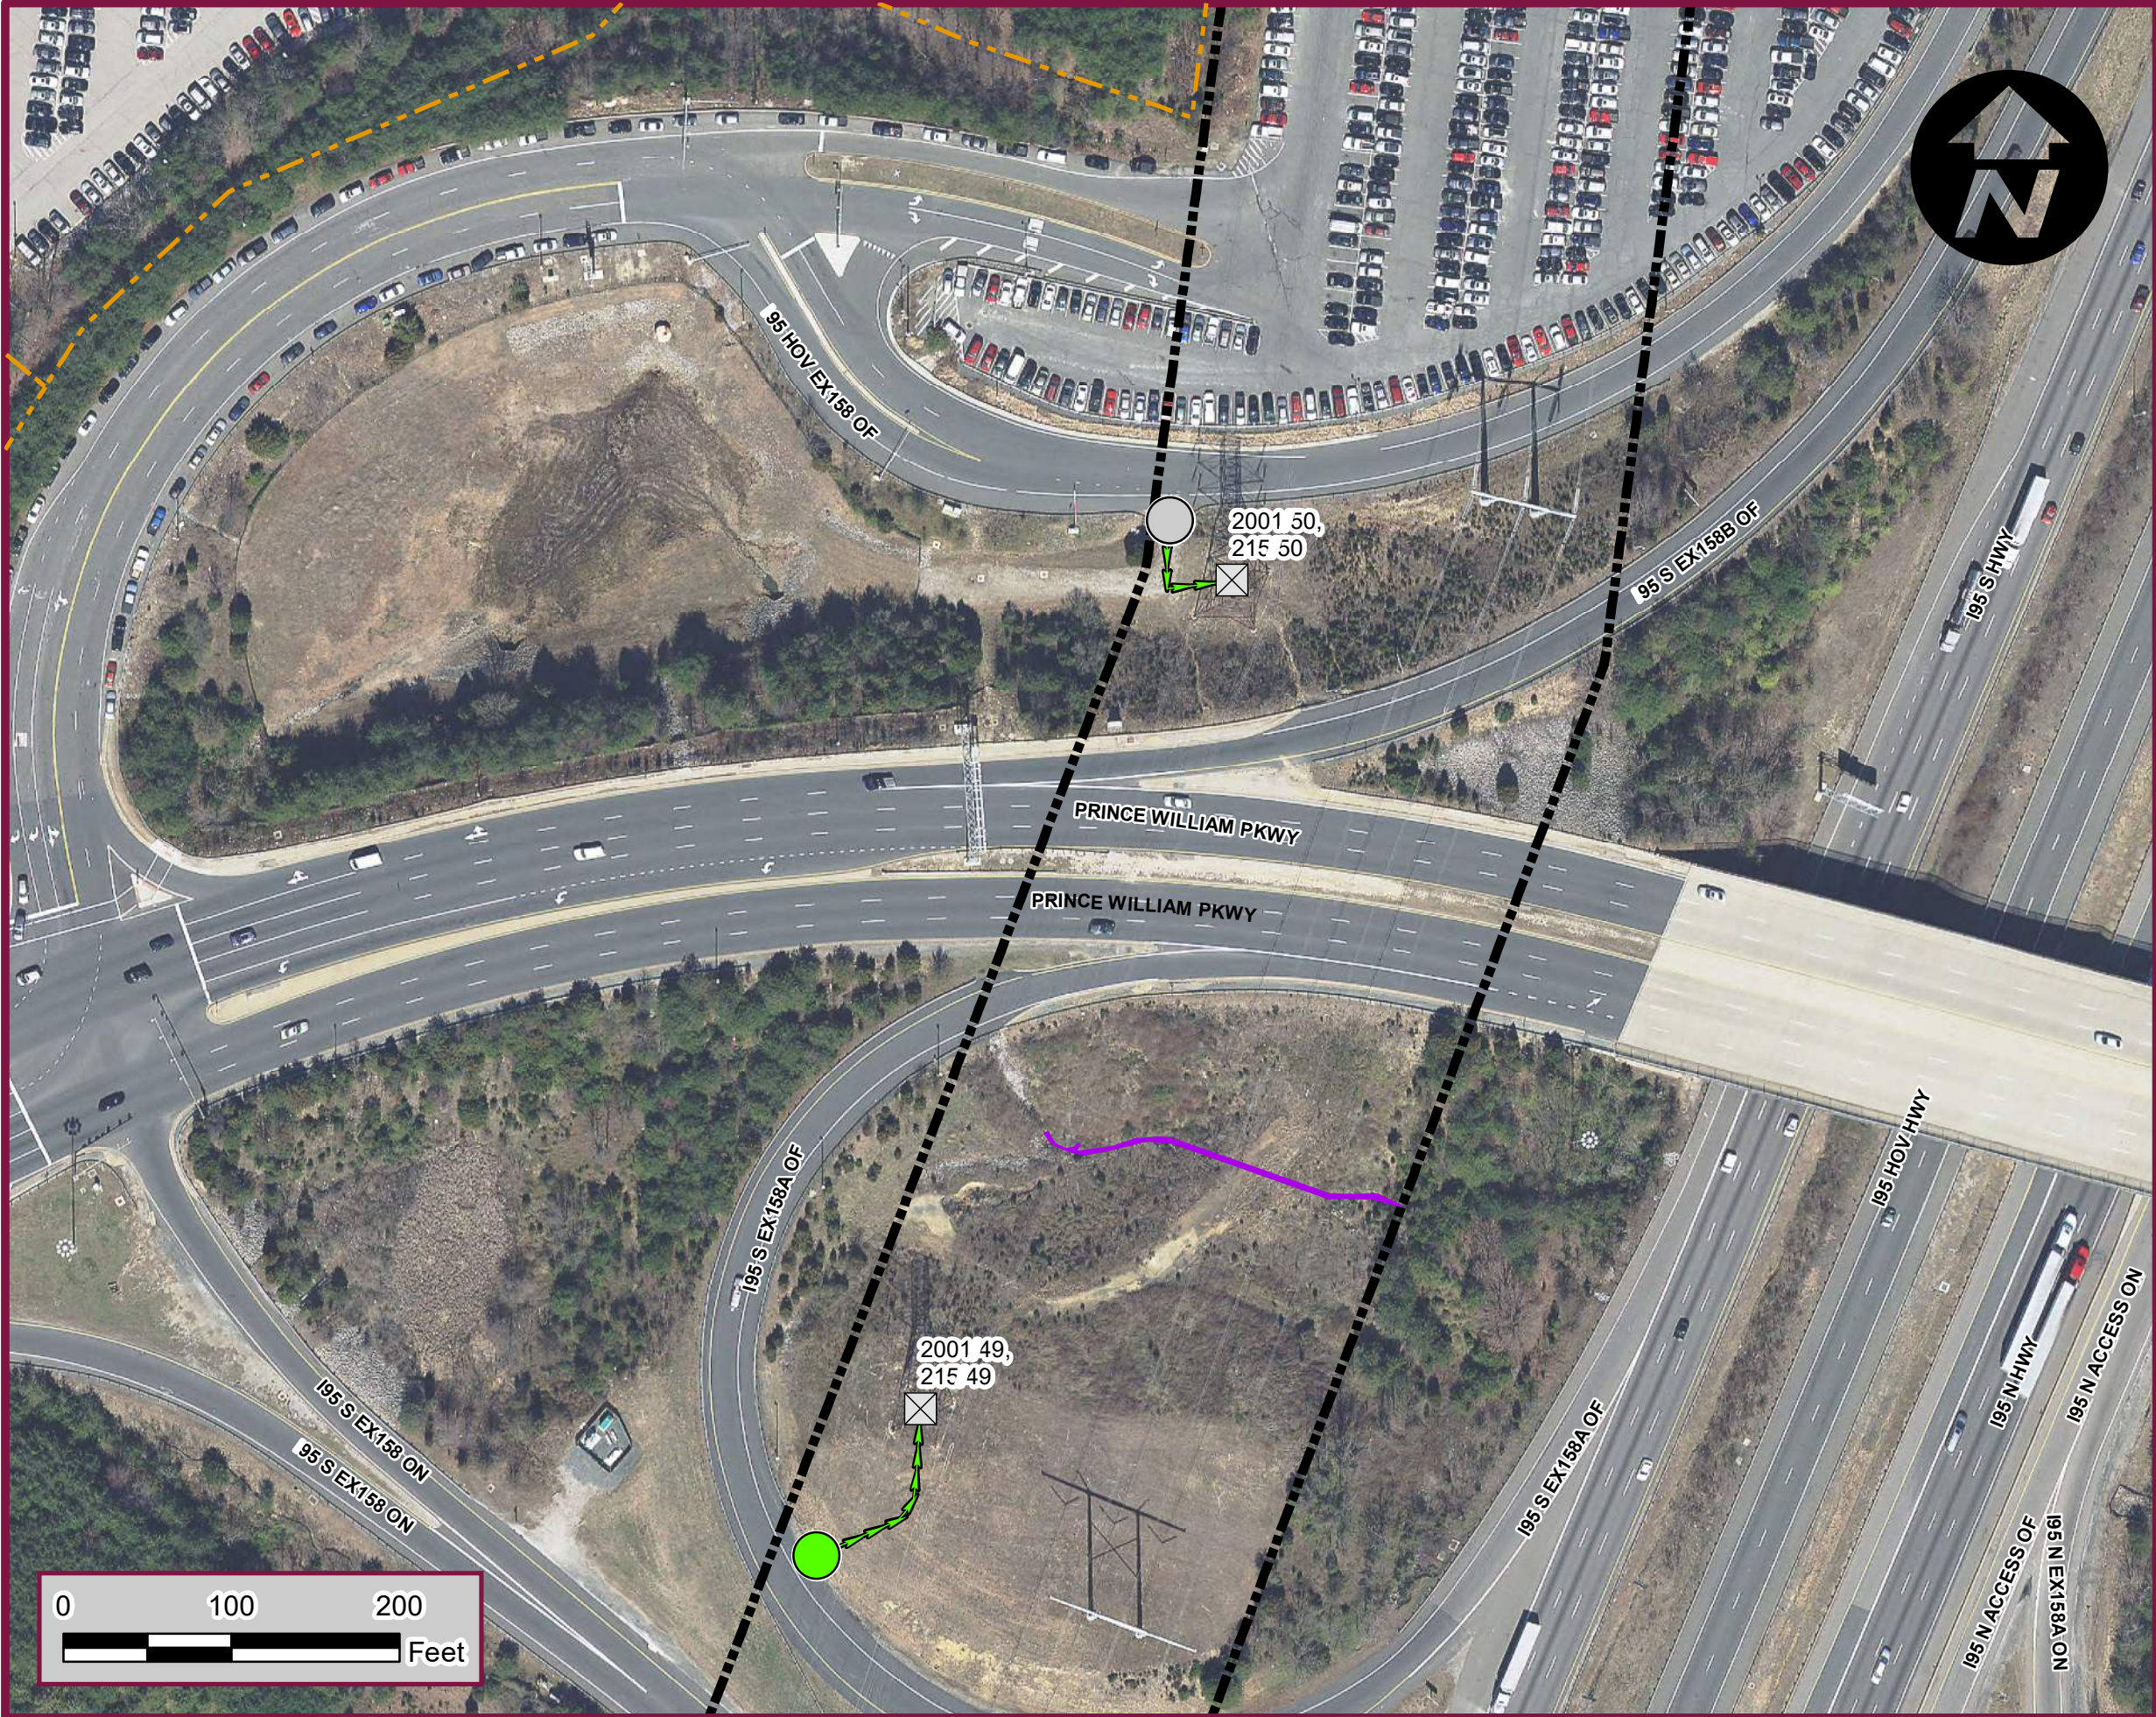

Legend


- EXISTING STRUCTURES
- CONSTRUCTION ENTRANCE (CE) EXISTING
- CONSTRUCTION ENTRANCE (CE) PROPOSED
- PREFERRED ACCESS - NO EXISTING
- R4 (INTERMITTENT) STREAM
- PROJECT LIMITS
- PARCELS

KEY PLAN



Dewberry Engineers Inc.
4805 LAKE BROOK DRIVE, SUITE 200
GLEN ALLEN, VIRGINIA 23060
PHONE: 804.290.7957
FAX: 804.290.7928


DATE: 4/14/2021	SCALE: 1" = 100'	TITLE: ACCESS ROAD MAP COMMUNITY OUTREACH 28 OF 30	SHEET NO: 28
PROJ. NO: 50128919	PROJECT: OCCOQUAN TO WOODBRIDGE TRANSMISSION LINE 2001 RECONDUCTOR PRINCE WILLIAM COUNTY VA, & FAIRFAX COUNTY, VA		

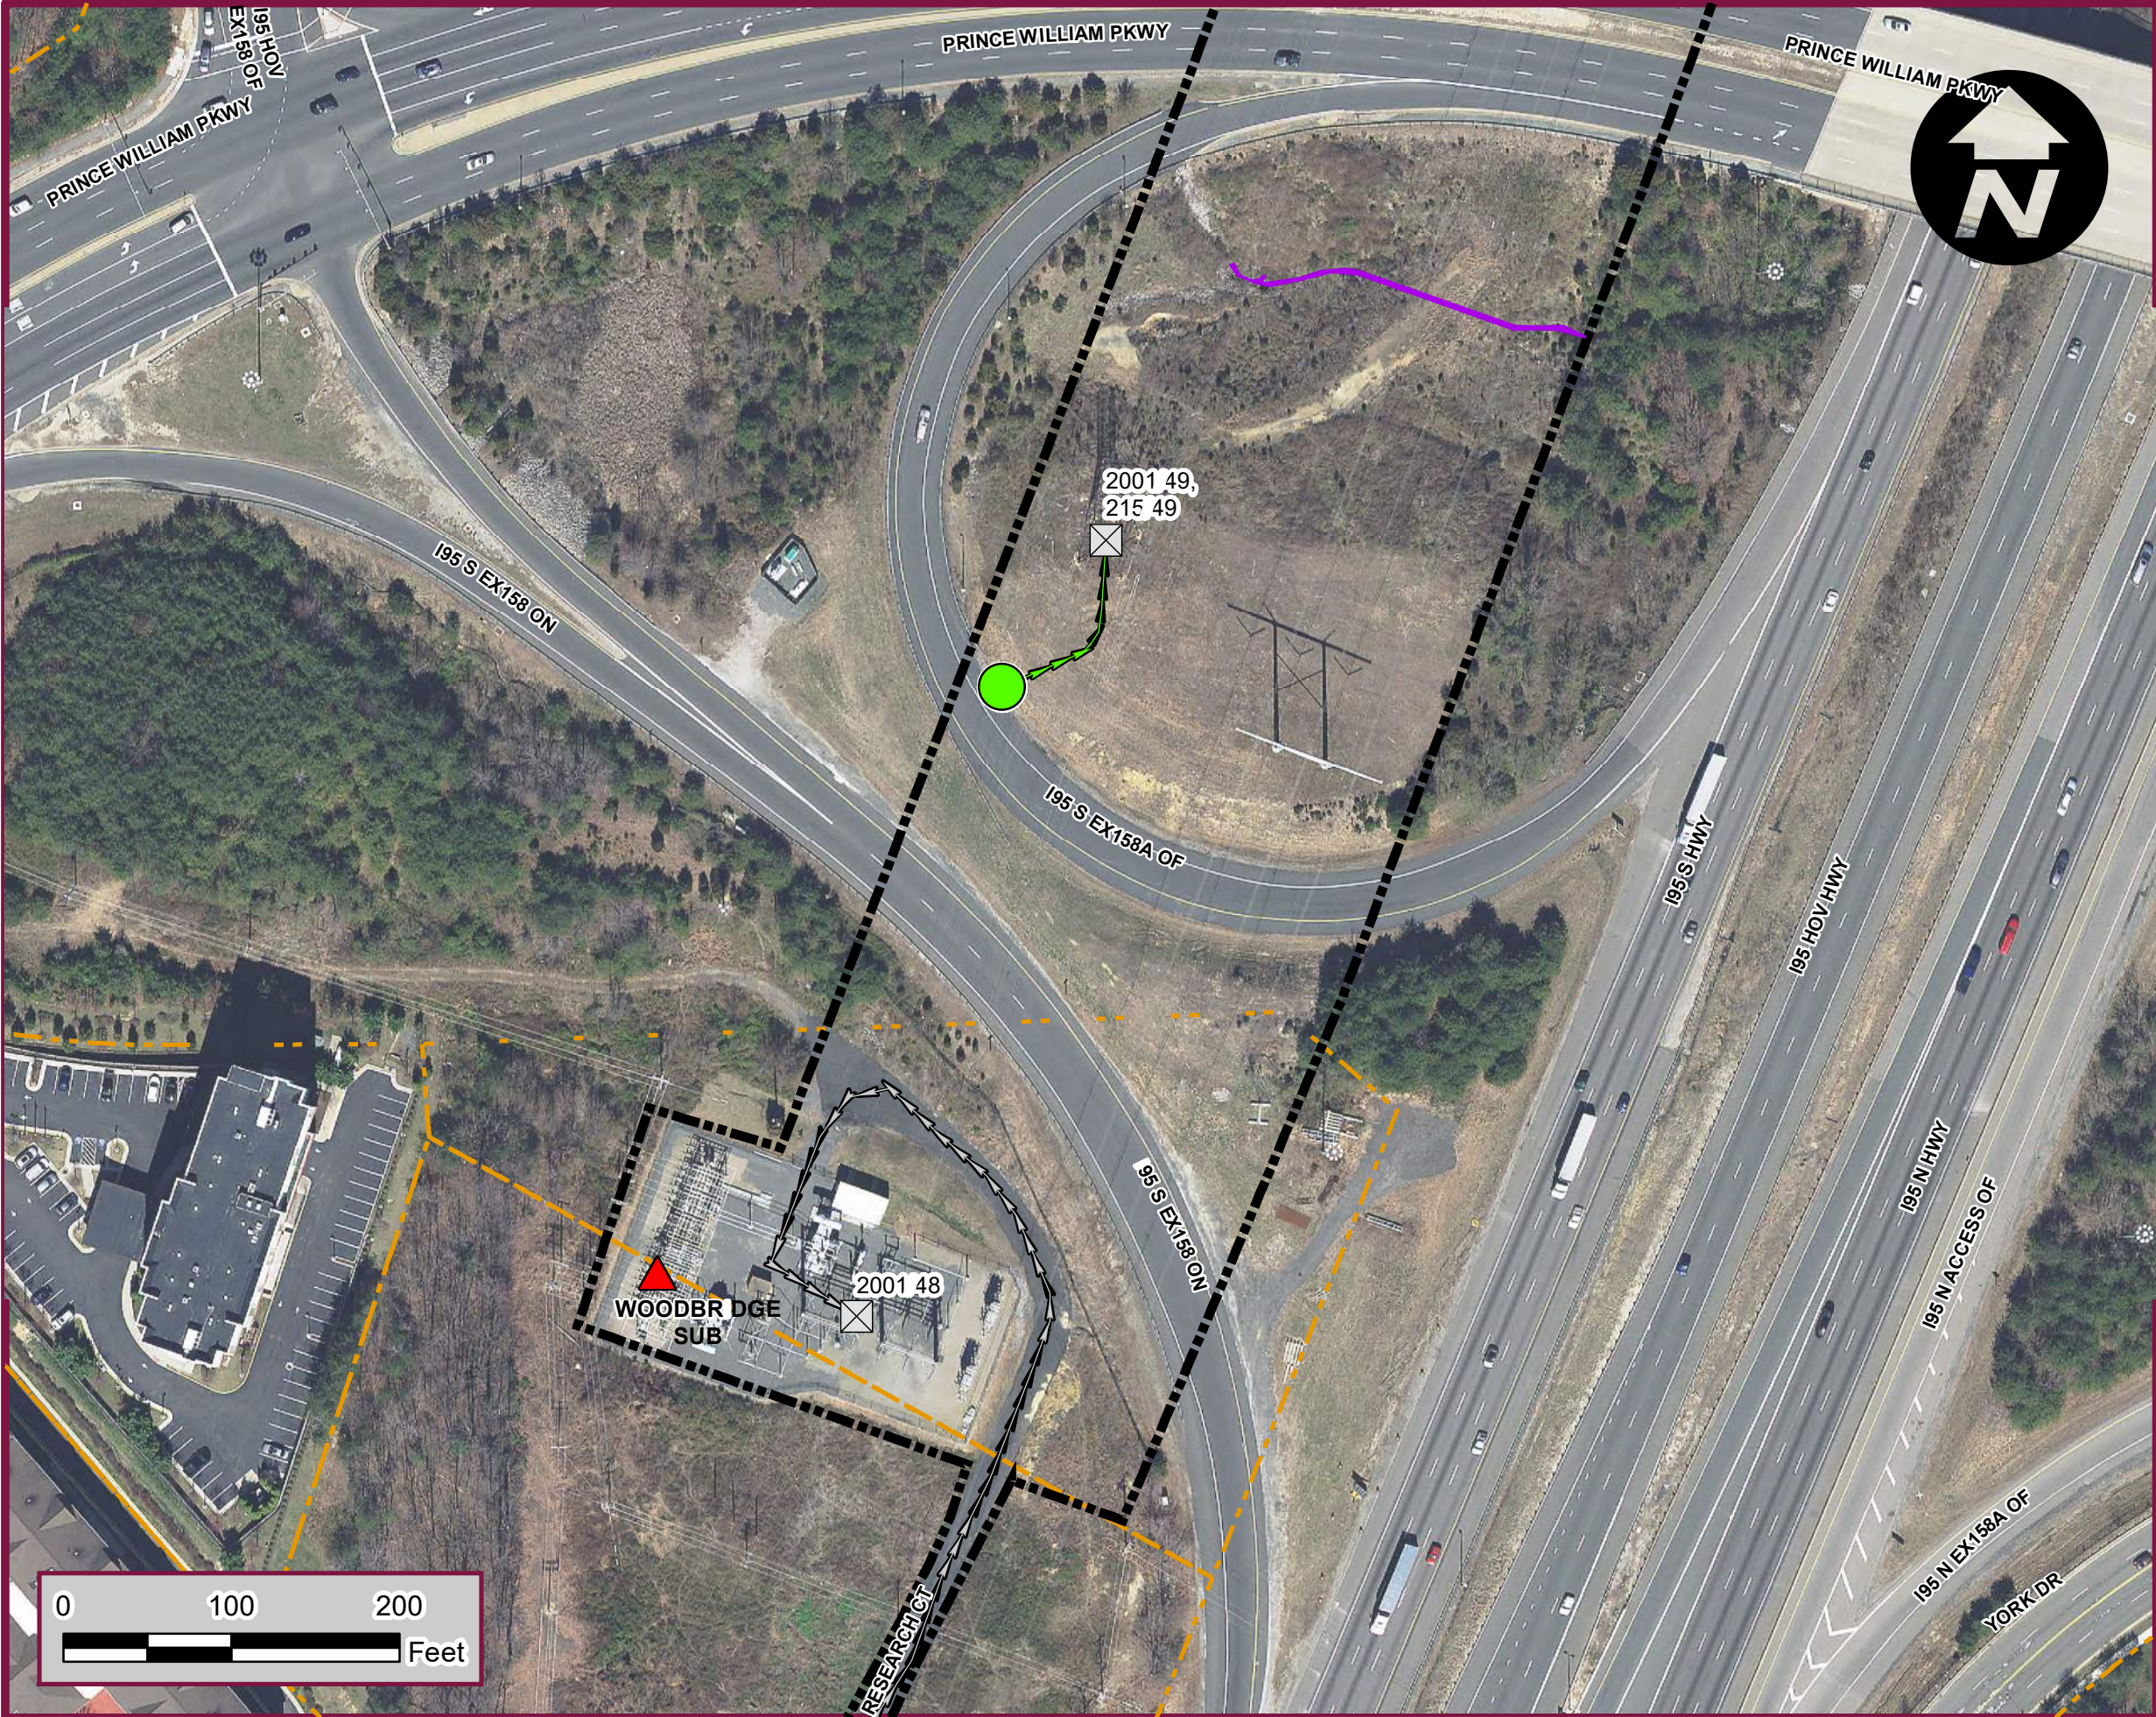

Legend


- SUBSTATIONS
- EXISTING STRUCTURES
- CONSTRUCTION ENTRANCE (CE) PROPOSED
- PREFERRED EXISTING ACCESS - PAVED
- PREFERRED ACCESS - NO EXISTING
- R4 (INTERMITTENT) STREAM
- PROJECT LIMITS
- PARCELS

KEY PLAN

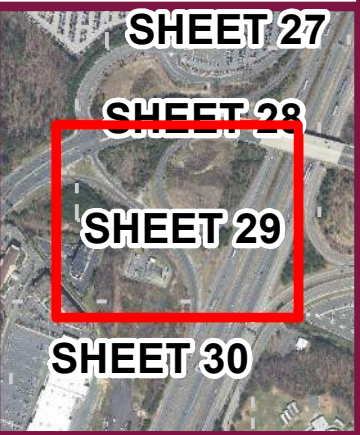

Dewberry Engineers Inc.
4805 LAKE BROOK DRIVE, SUITE 200
GLEN ALLEN, VIRGINIA 23060
PHONE: 804.290.7957
FAX: 804.290.7928

DATE:	4/14/2021	SCALE:	1" = 100'	TITLE:	ACCESS ROAD MAP COMMUNITY OUTREACH 29 OF 30	SHEET NO:	29
PROJ. NO:	50128919	PROJECT: OCCOQUAN TO WOODBRIDGE TRANSMISSION LINE 2001 RECONDUCTOR PRINCE WILLIAM COUNTY VA, & FAIRFAX COUNTY, VA					

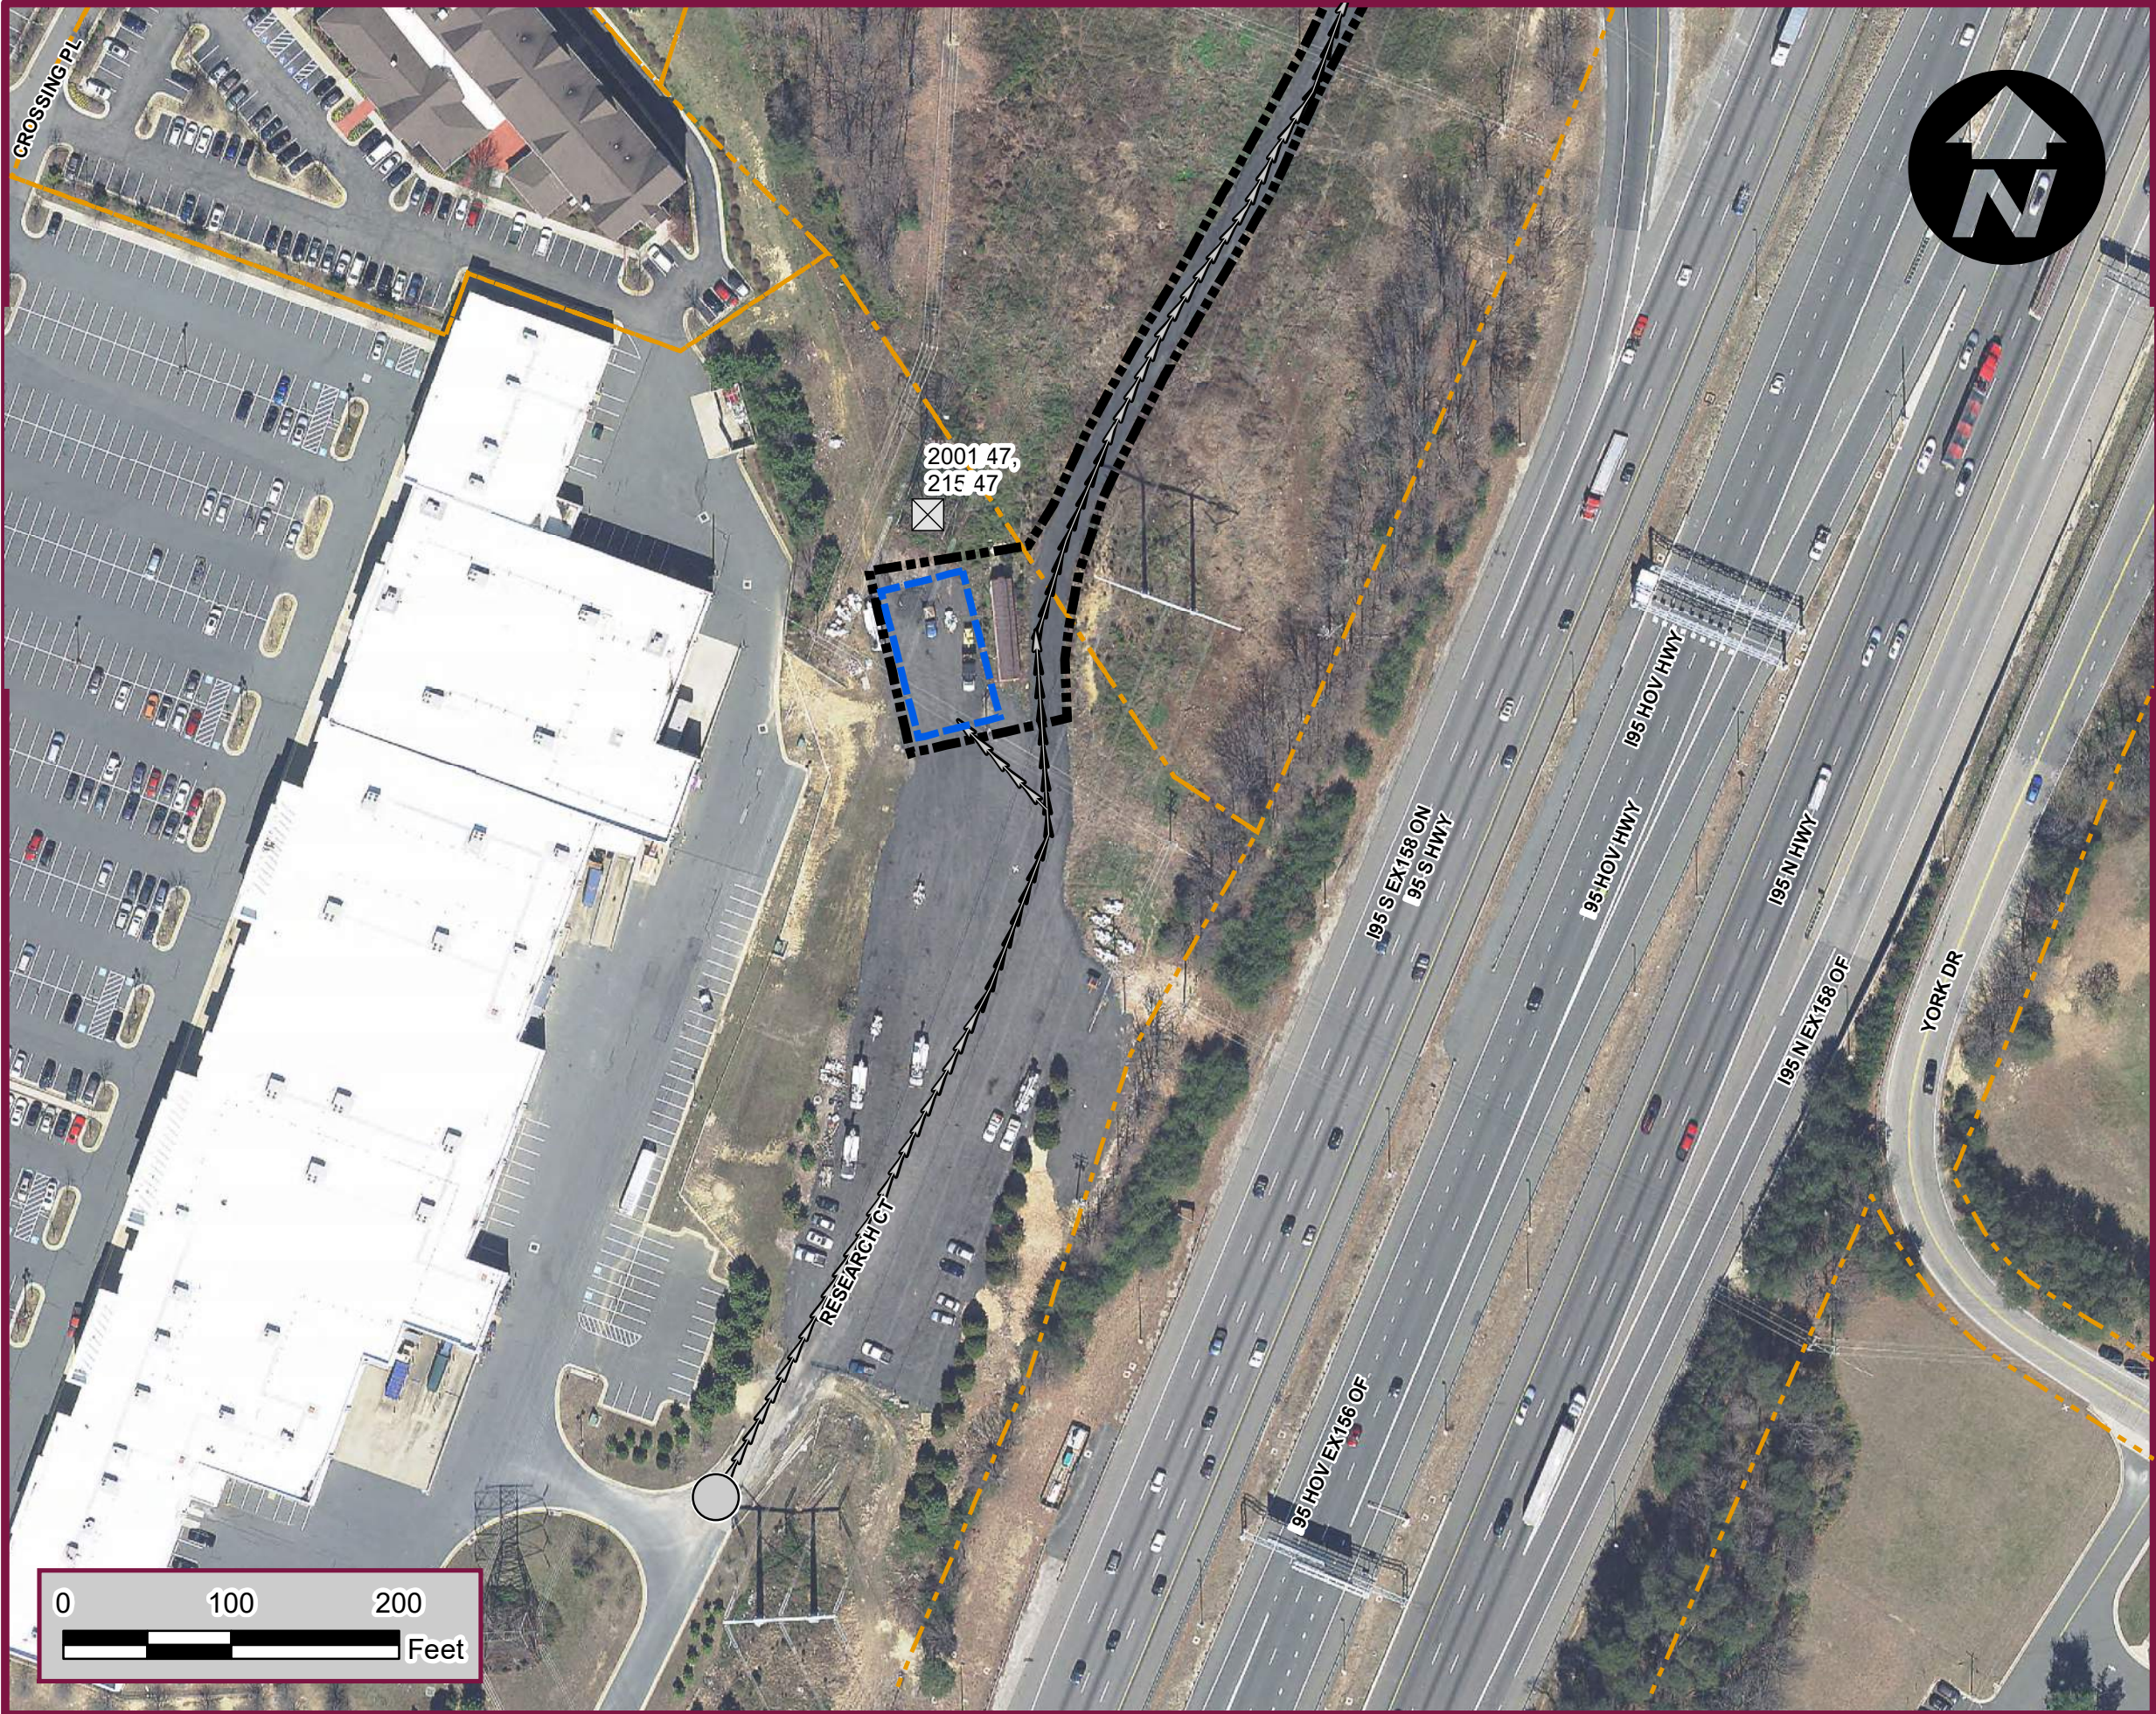

**Dewberry**
Dewberry Engineers Inc.
4805 LAKE BROOK DRIVE, SUITE 200
GLEN ALLEN, VIRGINIA 23060
PHONE: 804.290.7957
FAX: 804.290.7928

DATE: 4/14/2021	SCALE: 1" = 100'	TITLE: ACCESS ROAD MAP COMMUNITY OUTREACH 30 OF 30	SHEET NO: 30
PROJ. NO: 50128919	PROJECT: OCCOQUAN TO WOODBRIDGE TRANSMISSION LINE 2001 RECONDUCTOR PRINCE WILLIAM COUNTY VA, & FAIRFAX COUNTY, VA		