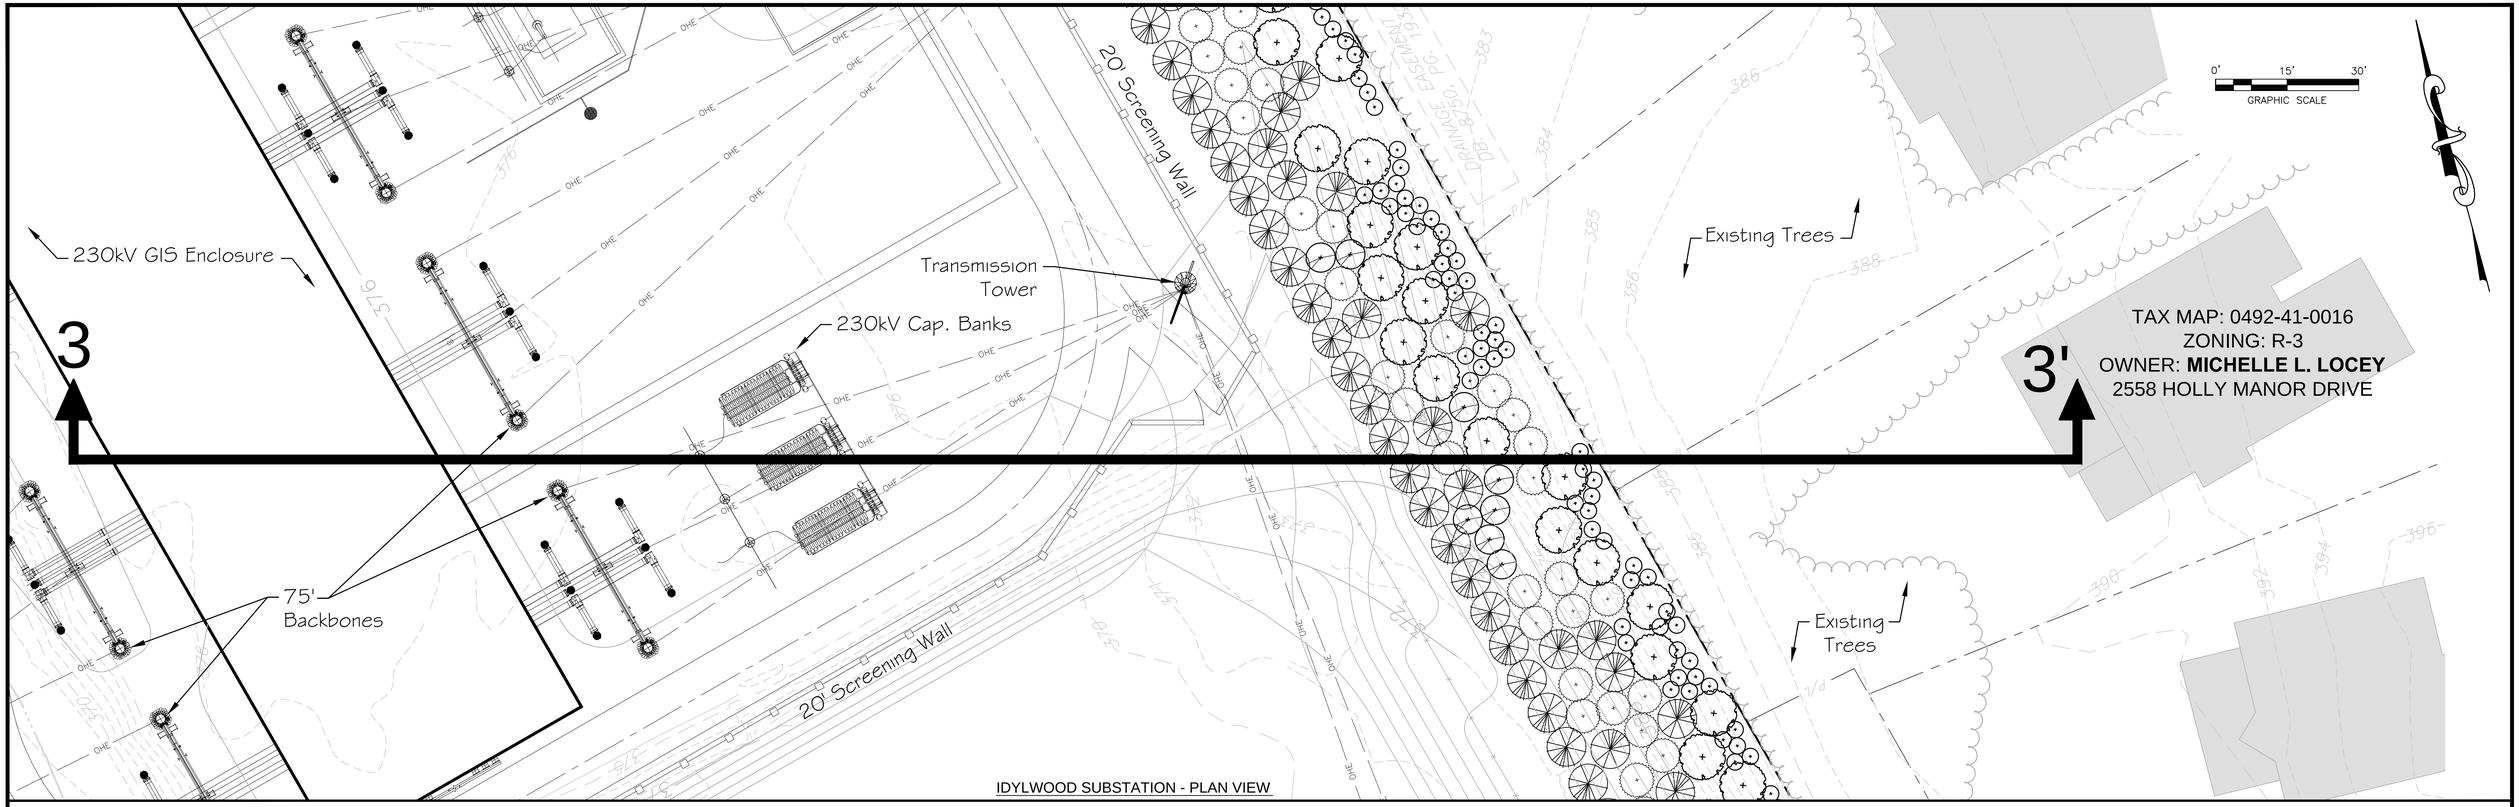

IDYLWOOD SUBSTATION - PLAN VIEW

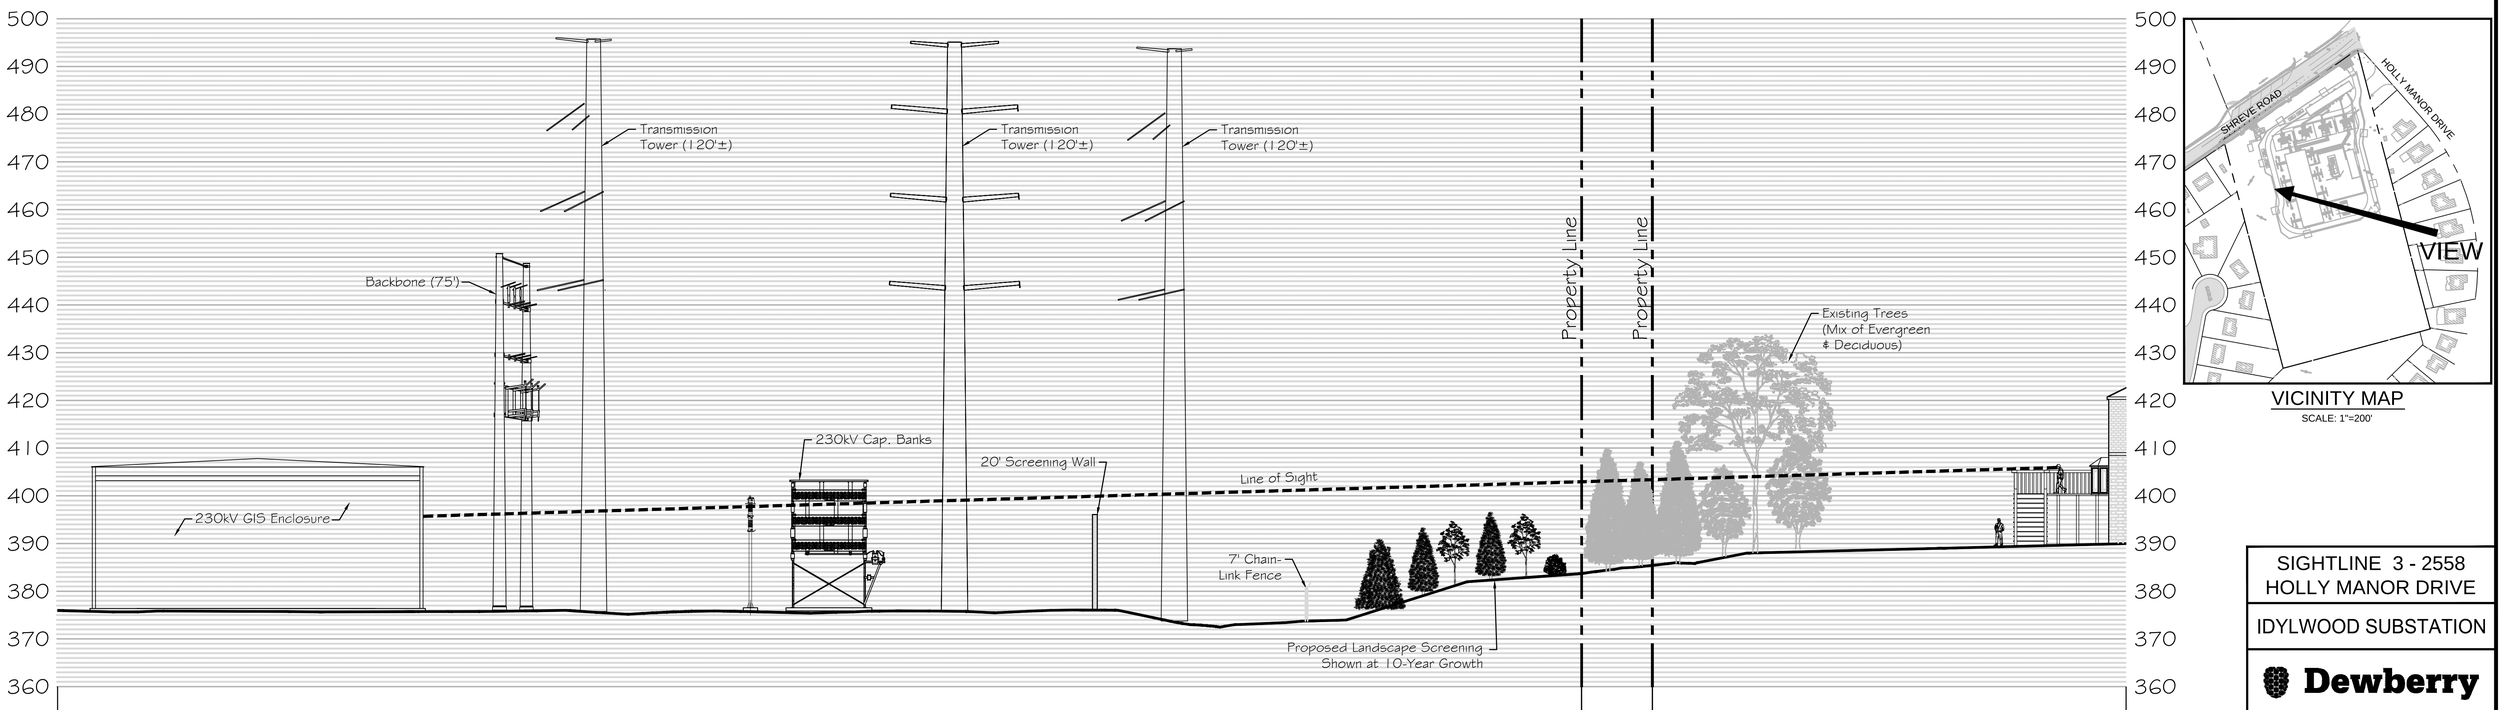

IDYLWOOD SUBSTATION - SIGHTLINE 3-3'

VICINITY MAP
SCALE: 1"=200'

SIGHTLINE 3 - 2558
HOLLY MANOR DRIVE

IDYLWOOD SUBSTATION

Dewberry

Dominion